
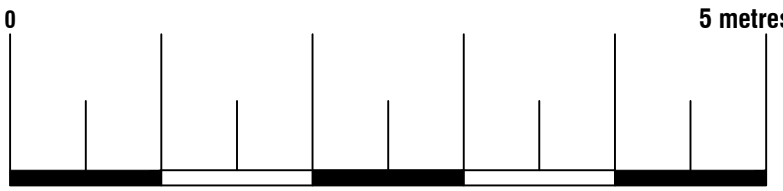
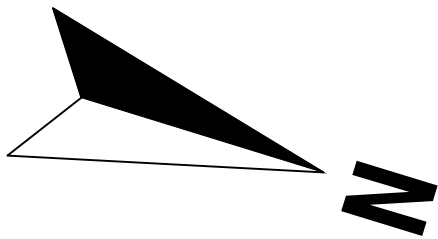


Existing First Floor Plan

Area ca. 42.57 m²

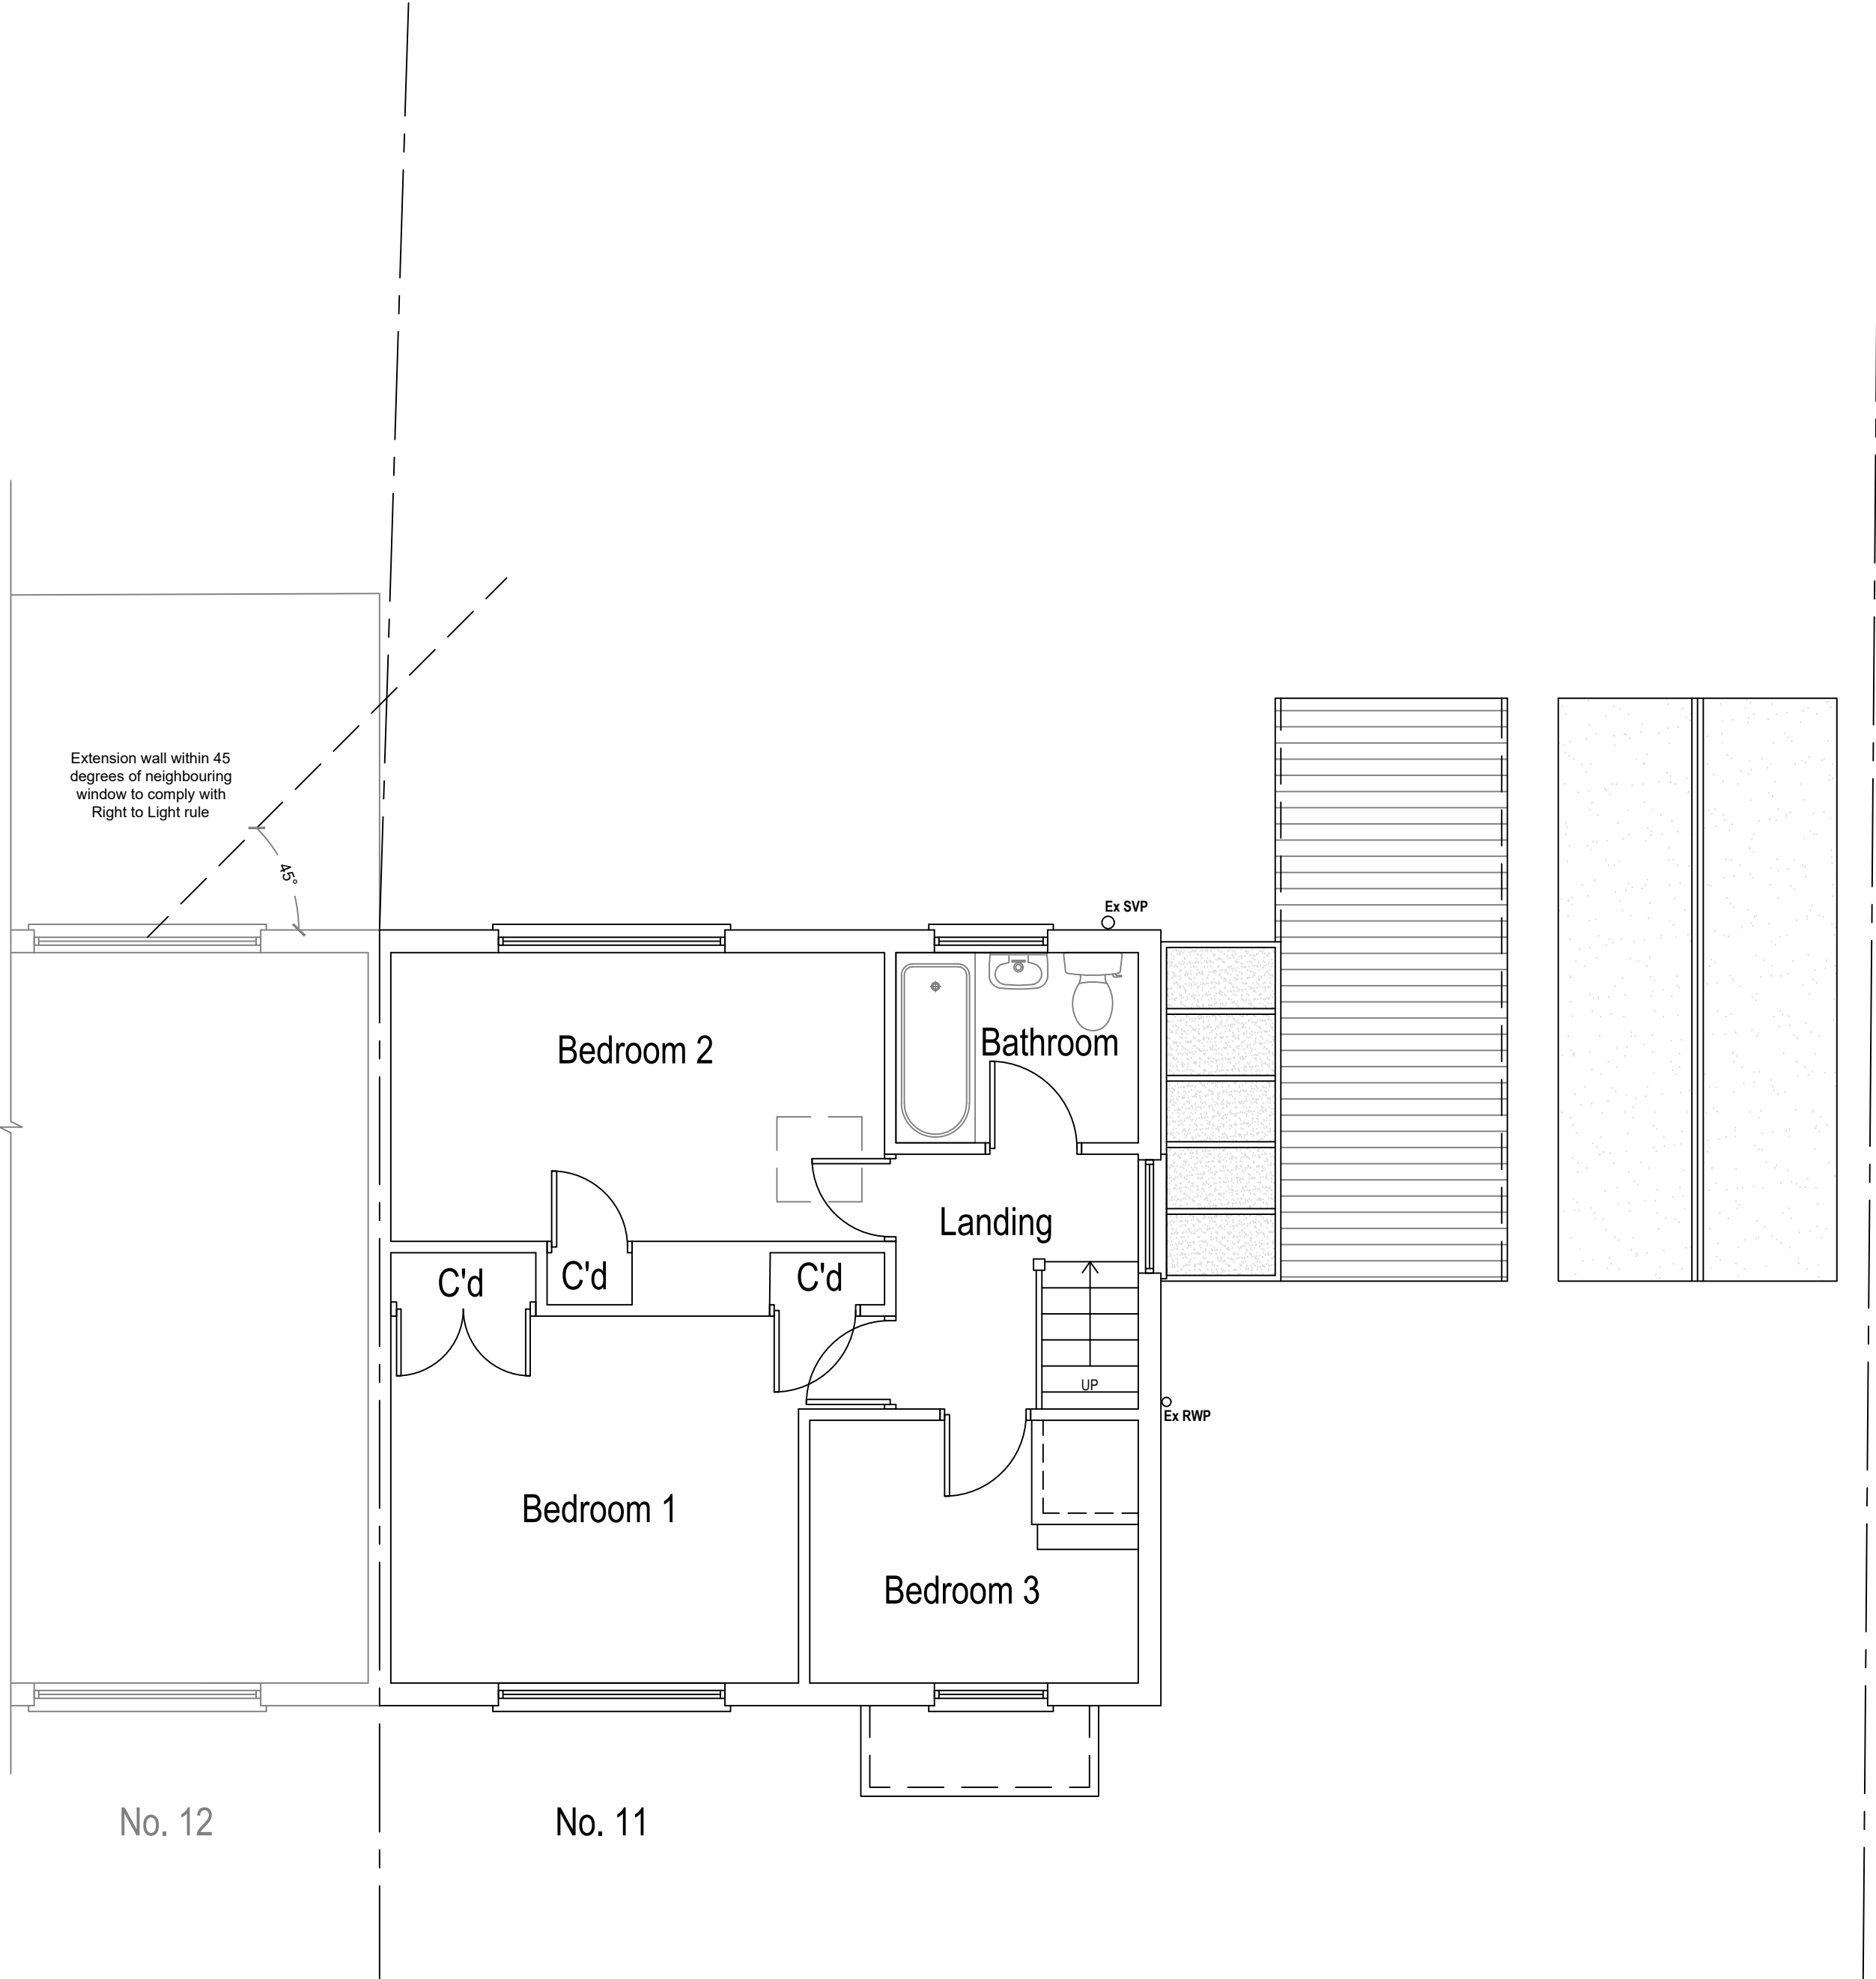

Arkiplan ArkiPlan Architectural Ltd • Enquiries@ArkiPlan.co.uk Lytchett House, 13 Freeland Park, Wareham Road, Poole, Dorset, BH16 6FA			
Site	11 Kingswood Avenue, Hitchin SG4 0PA, UK	Date	26.01.2026
		Sheet	25-2263 D04 REV 08
		Job	Newbuild House
Title Number	HD235506	Scale	1:50 @A1, 1:100 @A3
		Title	As Shown