



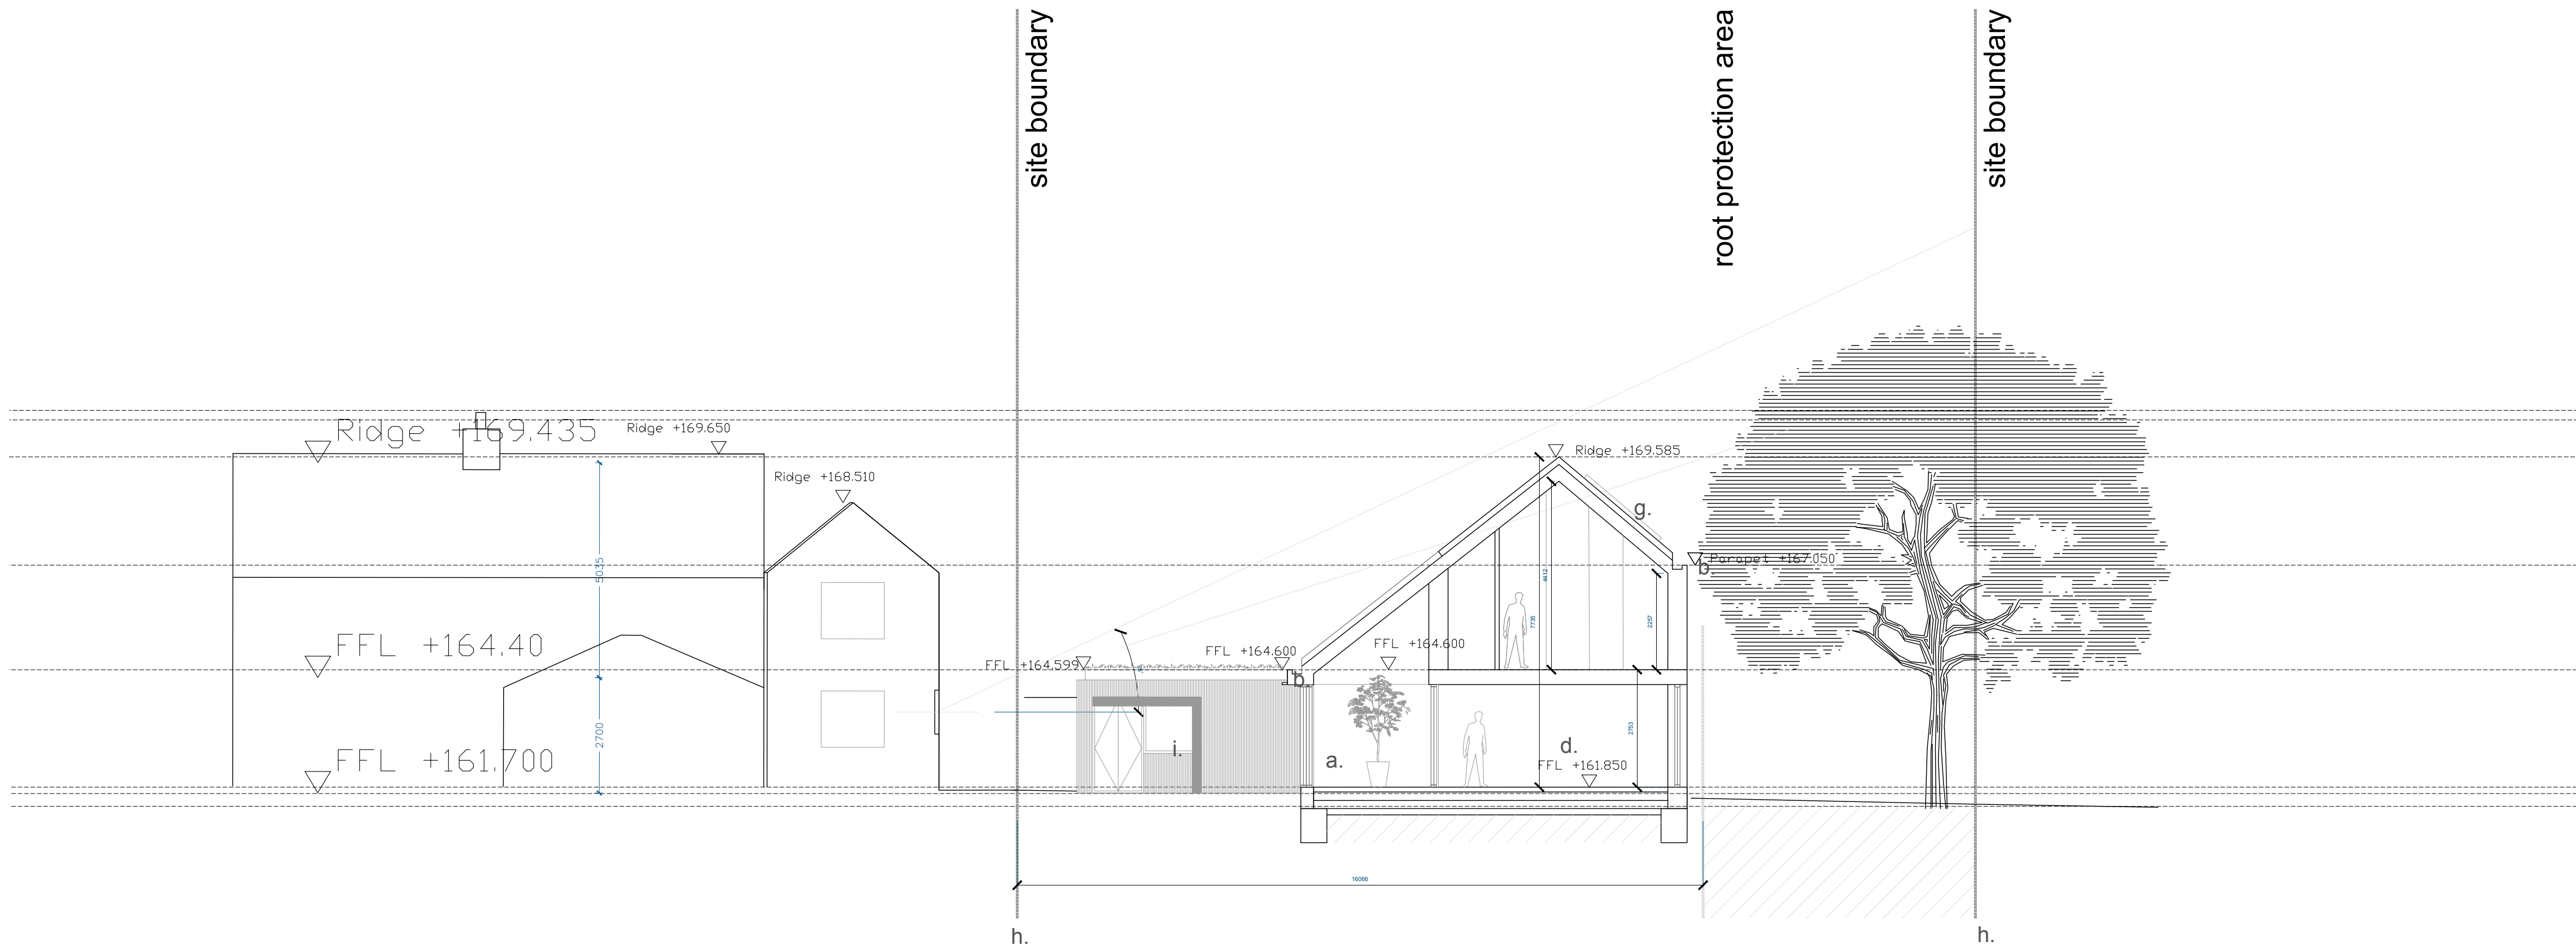


Elevation AA as Proposed

- Notes:
- a. New winter garden
 - b. Hidden rainwater collection system
 - c. New kitchen
 - d. New living room
 - e. New staircase
 - f. New rooflight over
 - g. New integrated solar panels
 - h. Existing boundary fence
 - i. Garage
 - j. Sedum roof

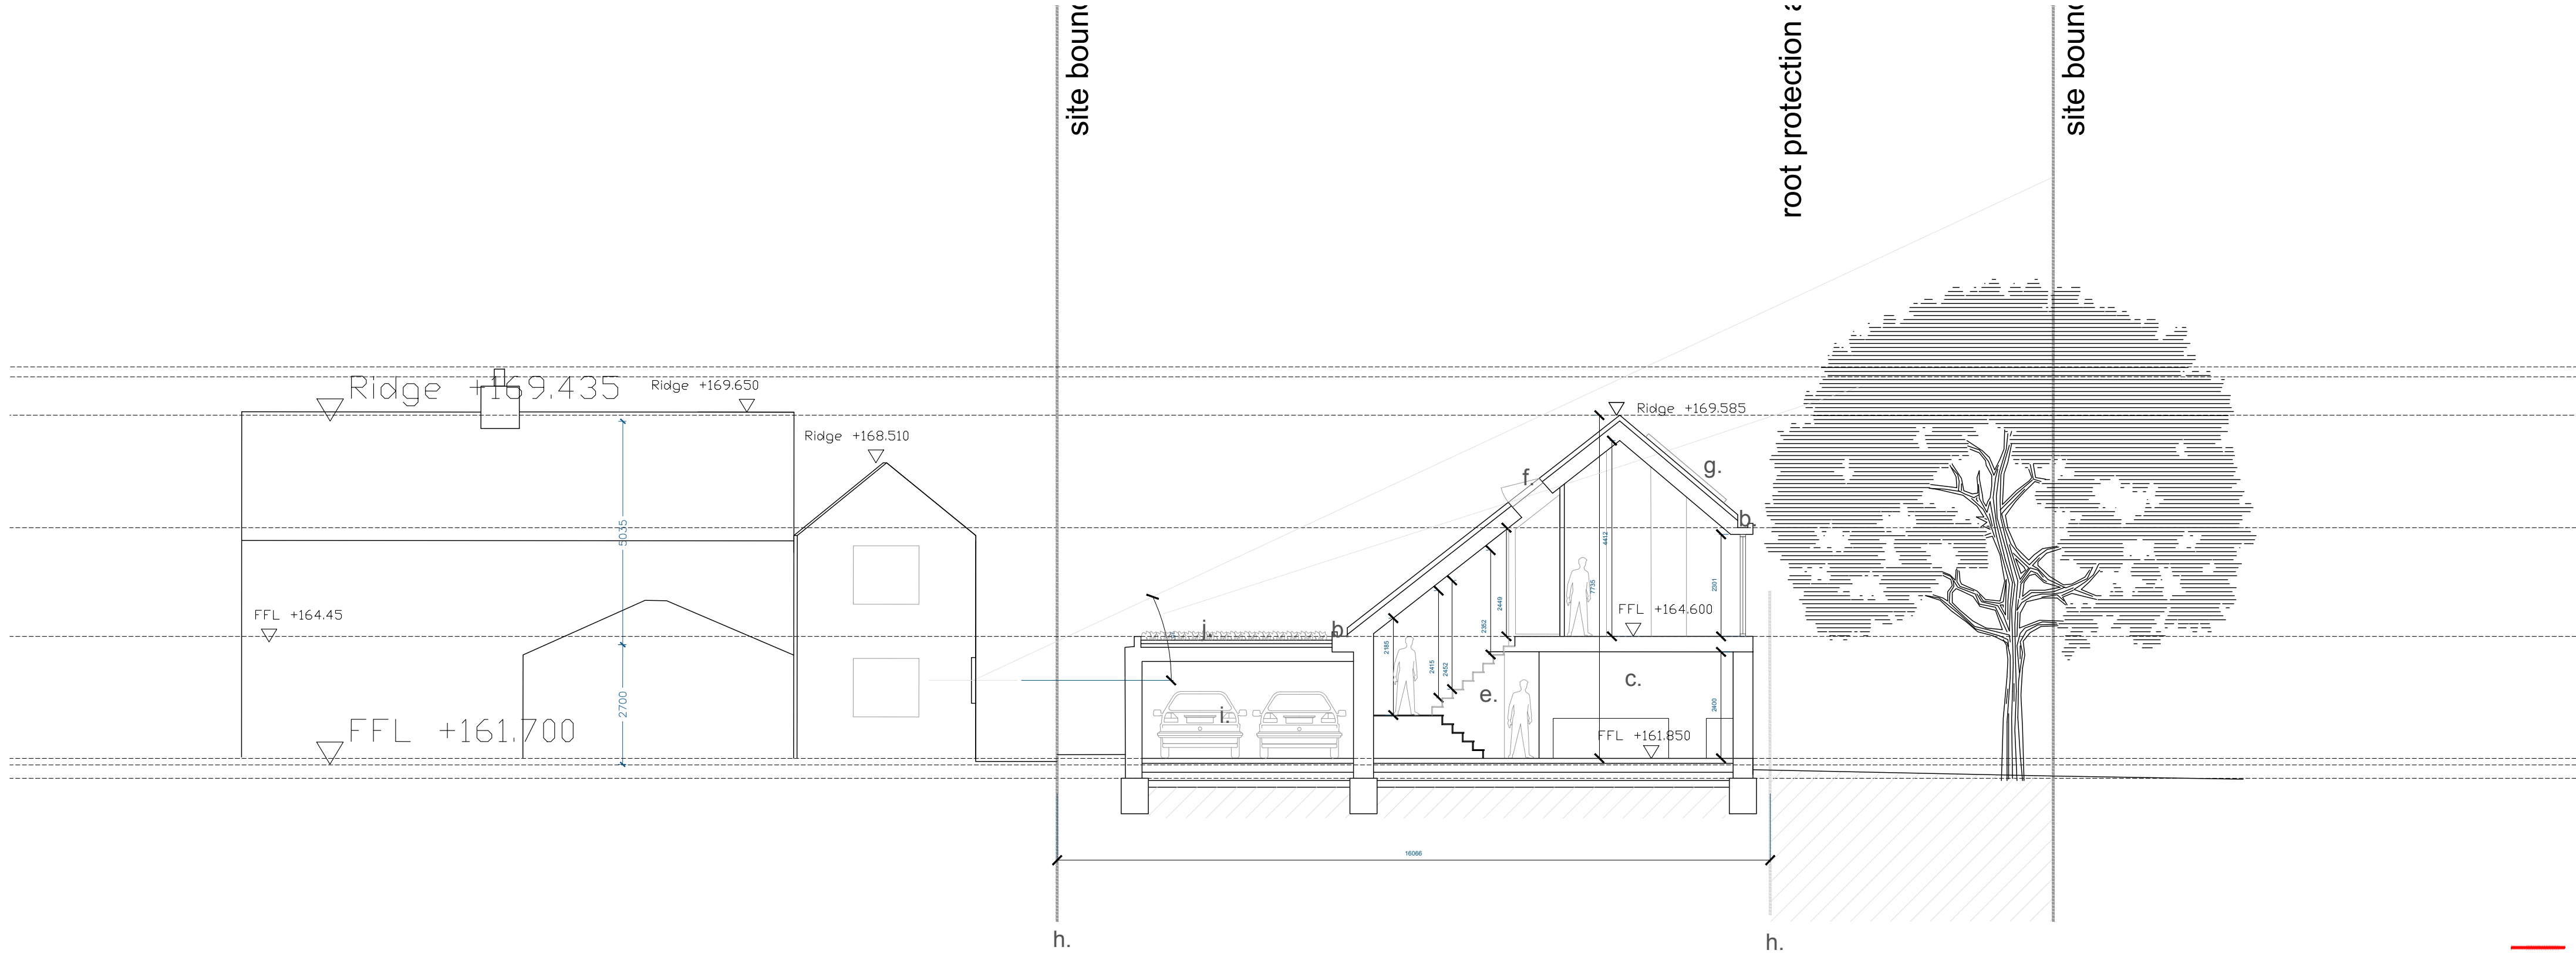

Elevation BB as Proposed

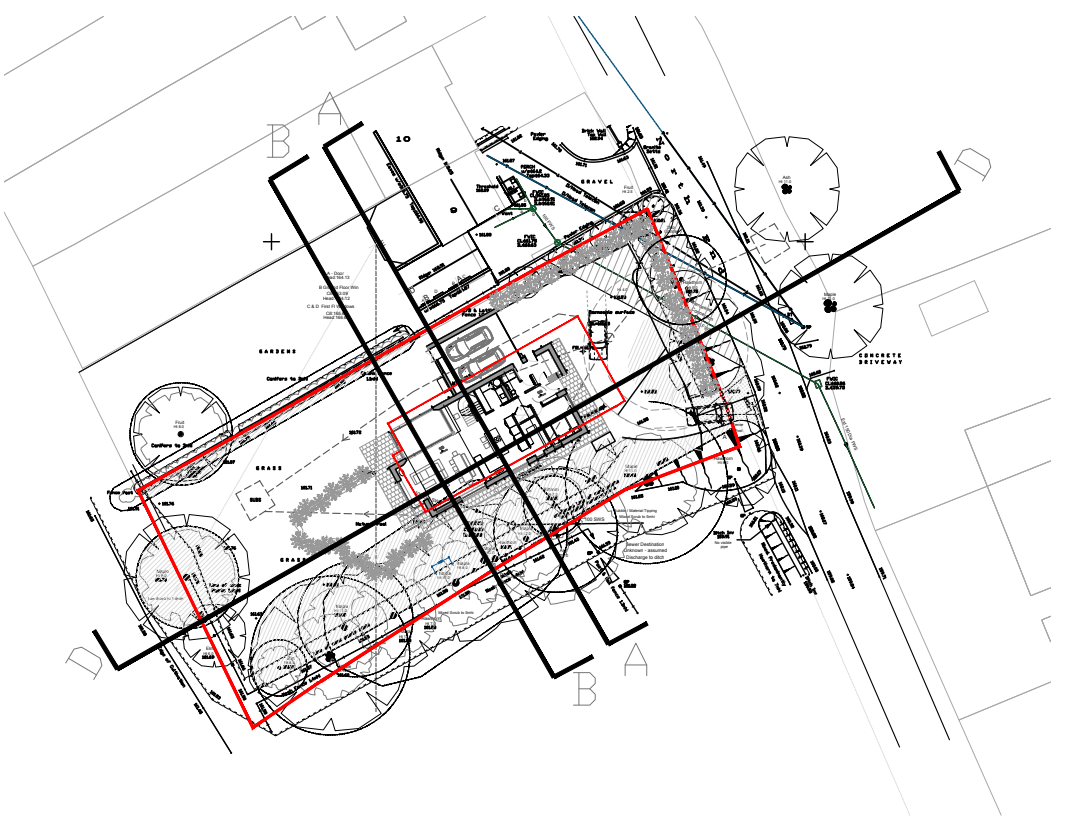

Elevation Key Plan Not to scale

Indicative site boundary - refer to title deed

Note: This drawing is copyright

Do not scale from this drawing
Note: to be read in conjunction with Structural Engineers Information, specification and drawings

All setting out dimensions to be checked on site by contractor and any discrepancies to be noted ASAP. Windows, steelwork, to be site sized.

All sundry work not shown to be undertaken in accordance with the British Standards.

Note: This drawing is not a deed plan.

Michael Collins Architect LLP


North End, Kelshall

Job No. 087 Sections as proposed

Stage: Stage 3
Status: Planning

025

REVISION: Scale 1:100@A1

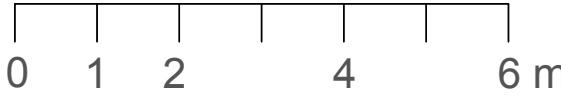

Suite 4a, 30 Bancroft
Hitchin, SG5 1LE
01462 236666
michael@michaelcollinsarchitects.com
www.michaelcollinsarchitects.com