
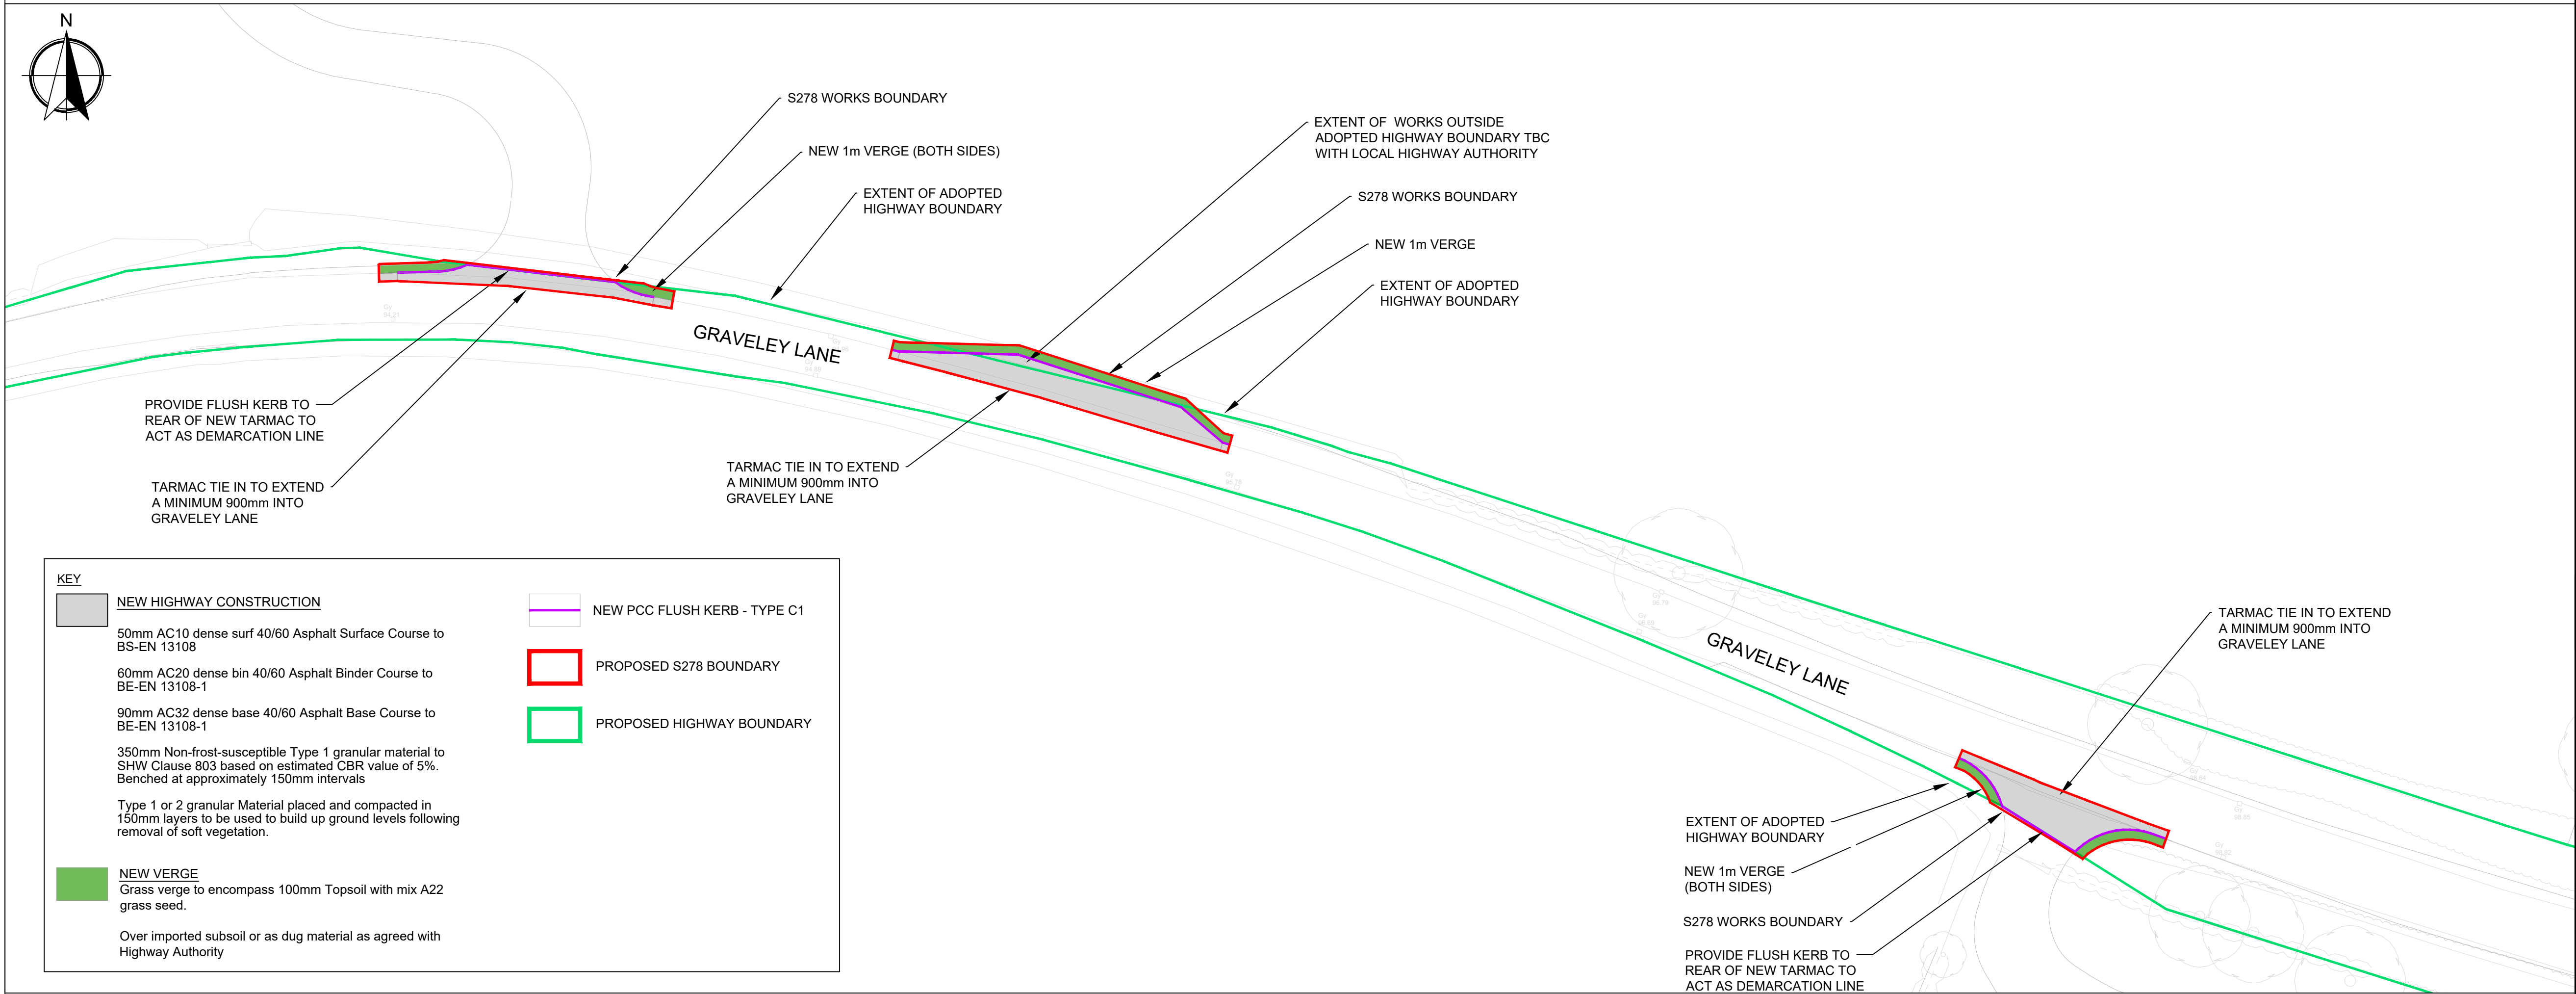


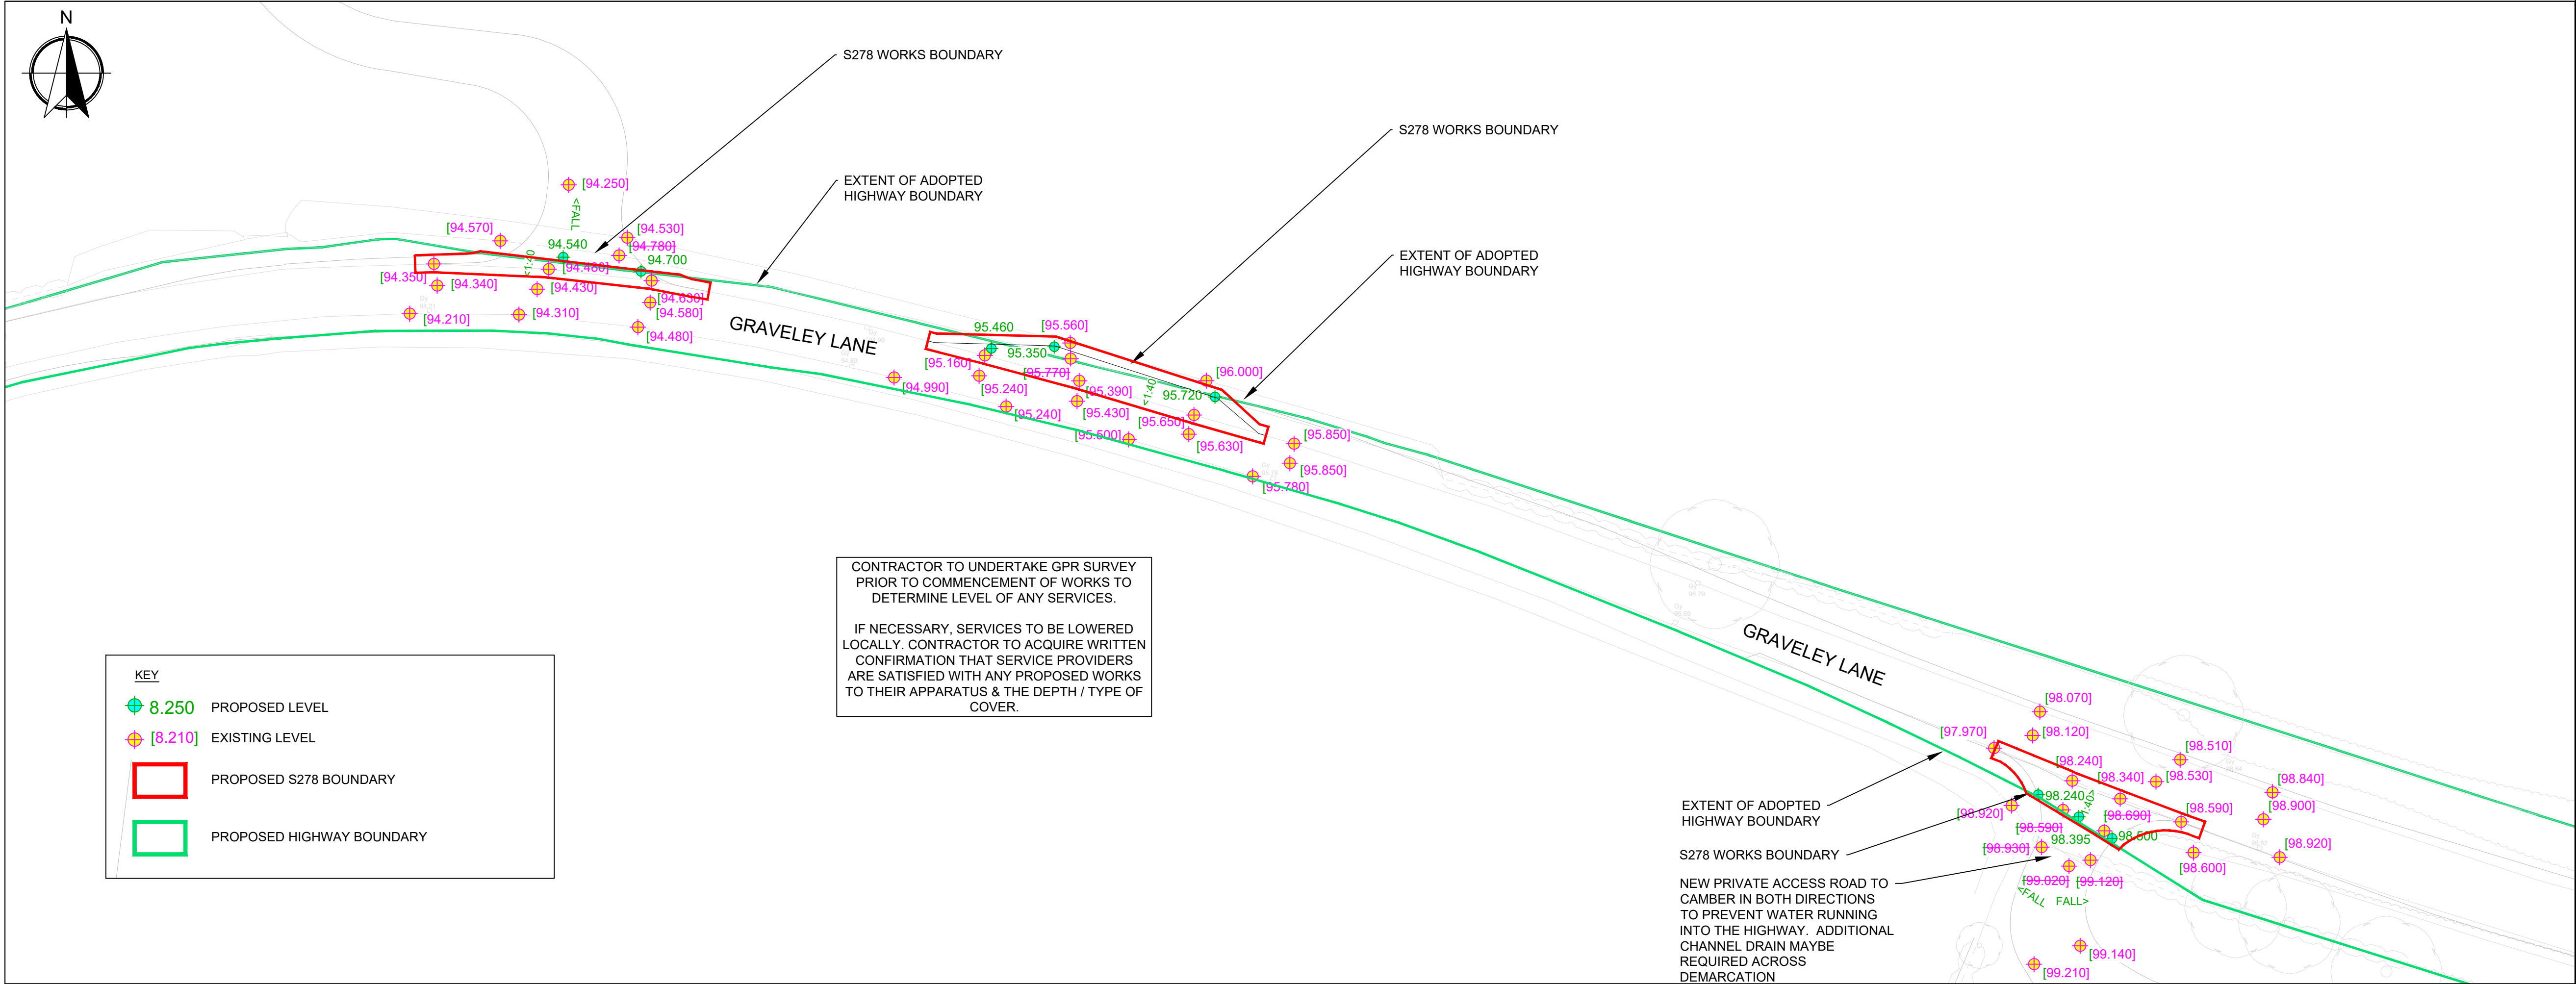

GENERAL NOTES

- DRAWINGS ARE TO BE READ IN CONJUNCTION WITH ALL RELEVANT SPECIFICATIONS, ENGINEERS, ARCHITECTS & SERVICES DRAWINGS, INCLUDING APPROVED BUILDERS WORK DRAWINGS. CONTRACTOR TO NOTIFY ENGINEER OF DISCREPANCIES BETWEEN STRUCTURAL DRAWINGS AND SPECIFICATIONS OR OTHER DRAWINGS.
- ALL DIMENSIONS ARE IN MILLIMETRES UNLESS NOTED OTHERWISE.
- DO NOT SCALE FROM THIS DRAWN. WORK TO DIMENSIONS OR COORDINATES PROVIDED. ALL LEVELS ARE IN MILLIMETRES. UNLESS OTHERWISE NOTED ANY AMBIGUITIES, OMISSIONS AND ERRORS ON DRAWINGS SHALL BE BROUGHT TO THE ATTENTION OF THE ENGINEER IMMEDIATELY.

HIGHWAY CONSTRUCTION MATERIALS AND WORKMANSHIP SHALL BE IN ACCORDANCE WITH HERTFORDSHIRE COUNTY COUNCIL'S HOUSE ESTATE ROAD SPECIFICATION UNLESS OTHERWISE AGREED WITH THE LOCAL HIGHWAY AUTHORITY. IF THERE IS ANY DISCREPANCY BETWEEN THE SPECIFICATION AND THE APPROVED DRAWINGS, THE SPECIFICATION SHALL TAKE PRECEDENCE

REFER TO HCC DRAWING HCC-S278-D002 FOR CONSTRUCTION DETAIL OF CHANNEL KERB TYPE C1

P5	19.03.25	PG	PG	UPDATED TO SUIT HCC COMMENTS
P4	29.01.25	PG	PG	HCC DETAILS NOTE ADDED
P3	09.10.24	PG	PG	KERB RADII AMENDED
P2	11.07.24	PG	PG	MINOR UPDATES
P1	08.07.24	PG	PG	PRELIMINARY ISSUE
REV	DATE	DRAWN	REV'D ENG	NOTES

CLIENT

AGR SOLAR 4 LIMITED

PROJECT

PRIORY FARM SOLAR ARRAY
GRAVELEY LANE,
GREAT WYMONDLEY

DRAWING TITLE

S278 HIGHWAY WORKS
LEVELS GA AND
KERBING & SURFACING GA

DRAWING STATUS

APPROVED

SCALE	1:400	DRAWN BY	PG	ENGINEER	PG	SHEET	A1
-------	-------	----------	----	----------	----	-------	----

DRAWING No	PGC1021-C-202	REVISION	P5
------------	---------------	----------	----

PGConsulting
Civil & Infrastructure Engineers

108 Ack Lane West,
Cheadle Hulme,
Cheshire,
SK8 7ES
Tel: 07710 758971
Email: paul@pgcd.co.uk