



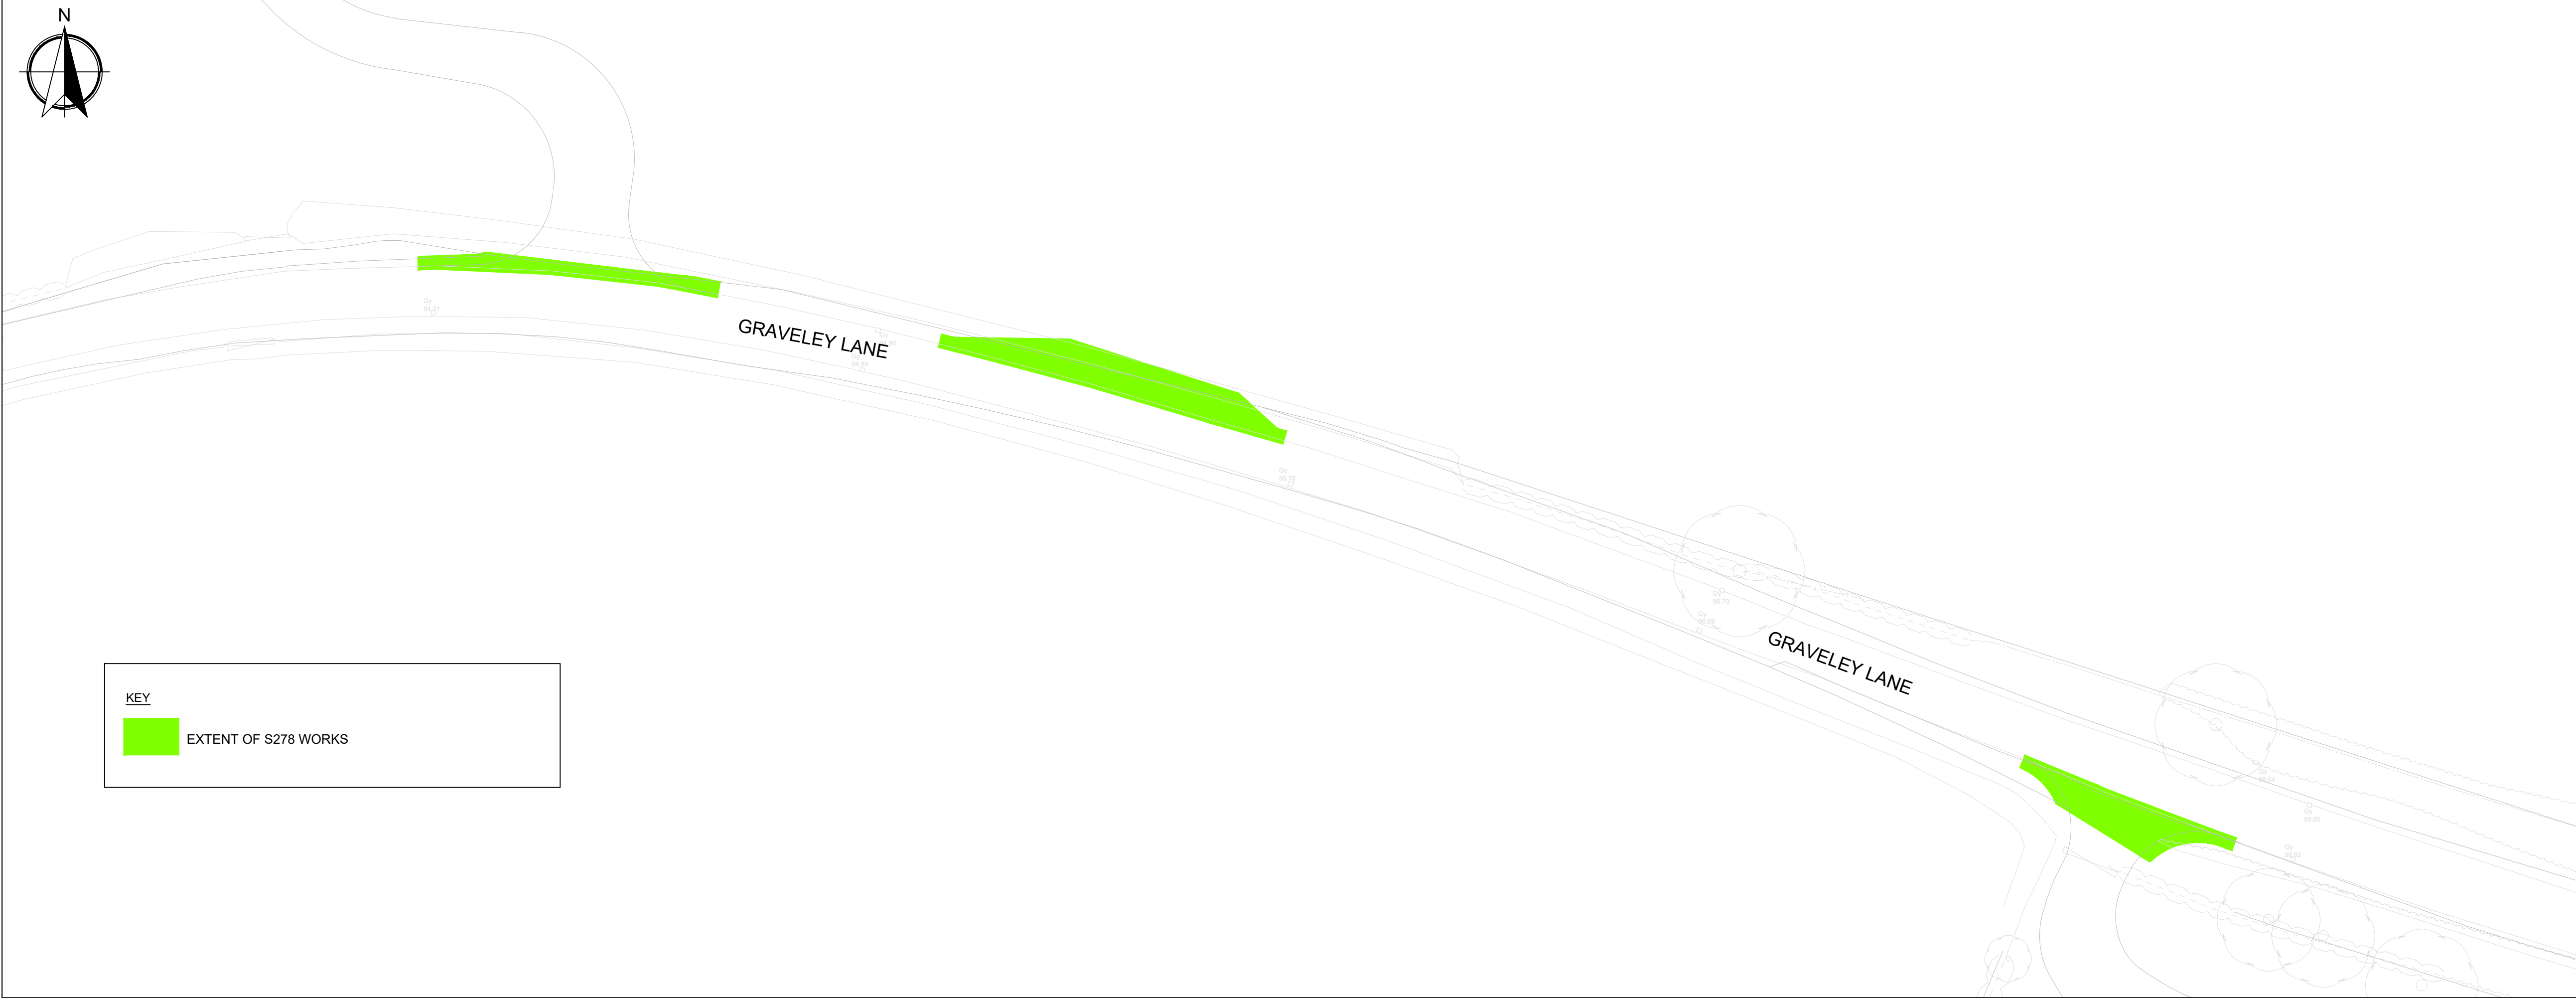

EXTENT OF S278 WORKS

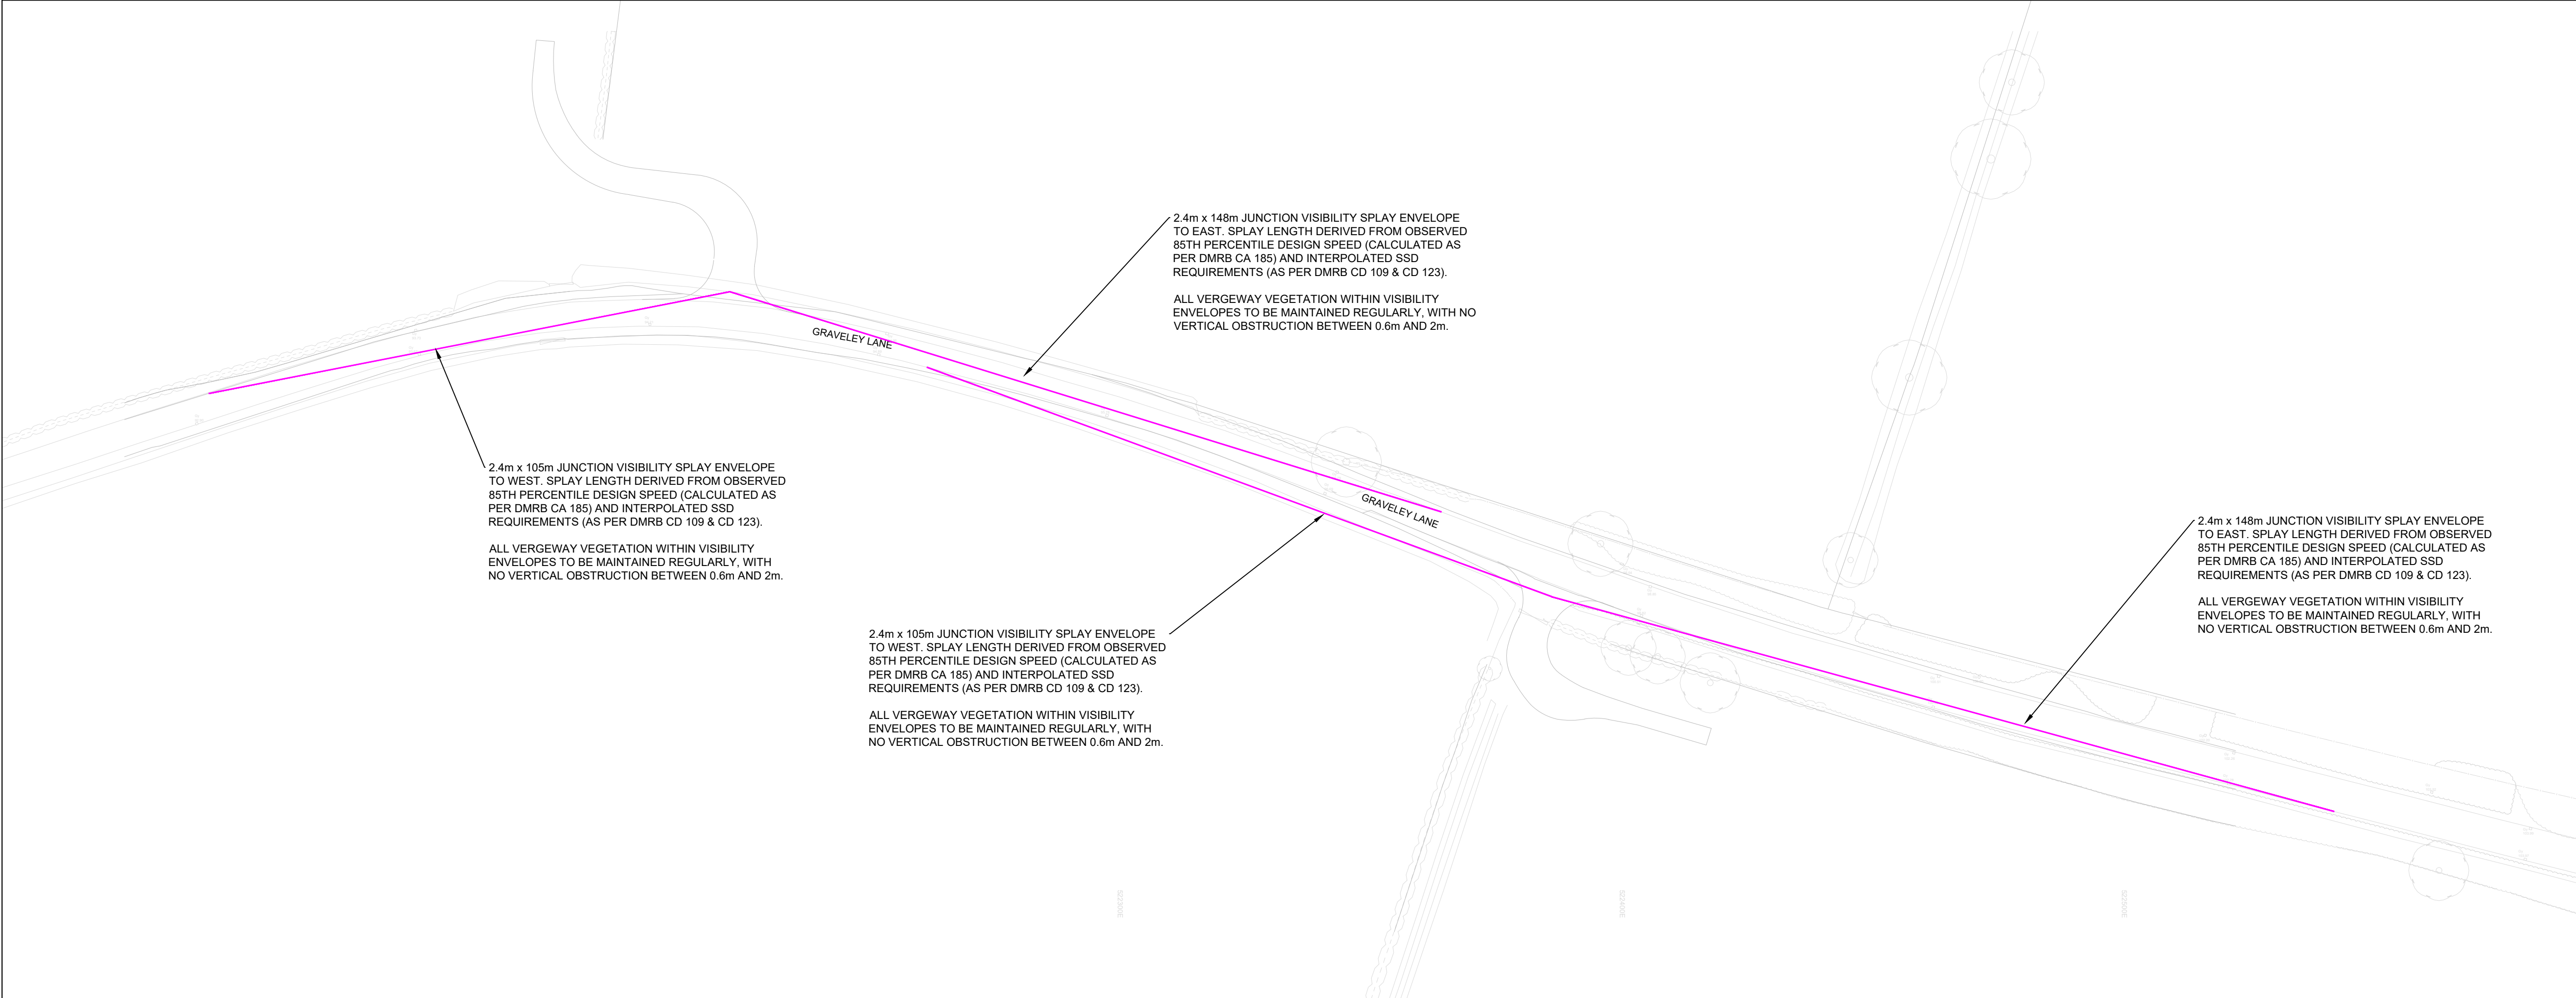

VISIBILITY SPLAYS (1:750)

GENERAL NOTES

- DRAWINGS ARE TO BE READ IN CONJUNCTION WITH ALL RELEVANT SPECIFICATIONS, ENGINEERS, ARCHITECTS & SERVICES DRAWINGS, INCLUDING APPROVED BUILDERS WORK DRAWINGS. CONTRACTOR TO NOTIFY ENGINEER OF DISCREPANCIES BETWEEN STRUCTURAL DRAWINGS AND SPECIFICATIONS OR OTHER DRAWINGS.
- ALL DIMENSIONS ARE IN MILLIMETRES UNLESS NOTED OTHERWISE.
- DO NOT SCALE FROM THIS DRAWN. WORK TO DIMENSIONS OR COORDINATES PROVIDED. ALL LEVELS ARE IN MILLIMETRES UNLESS OTHERWISE NOTED. ANY AMBIGUITIES, OMISSIONS AND ERRORS ON DRAWINGS SHALL BE BROUGHT TO THE ATTENTION OF THE ENGINEER IMMEDIATELY.

HIGHWAY CONSTRUCTION MATERIALS AND WORKMANSHIP SHALL BE IN ACCORDANCE WITH HERTFORDSHIRE COUNTY COUNCIL'S HOUSE ESTATE ROAD SPECIFICATION UNLESS OTHERWISE AGREED WITH THE LOCAL HIGHWAY AUTHORITY. IF THERE IS ANY DISCREPANCY BETWEEN THE SPECIFICATION AND THE APPROVED DRAWINGS, THE SPECIFICATION SHALL TAKE PRECEDENCE

REFER TO HCC DRAWING HCC-S278-D002 FOR CONSTRUCTION DETAIL OF CHANNEL KERB TYPE C1

P5	29.01.25	PG	PG	HCC DETAILS NOTE ADDED
P4	09.10.24	PG	PG	KERB RADII AMENDED
P3	16.07.24	PG	PG	VISIBILITY SPLAYS ADDED
P2	11.07.24	PG	PG	MINOR UPDATES
P1	08.07.24	PG	PG	PRELIMINARY ISSUE
REV	DATE	DRAWN	REV'D ENG	NOTES

CLIENT	AGR SOLAR 4 LIMITED		
PROJECT	PRIORY FARM SOLAR ARRAY GRAVELEY LANE, GREAT WYMONDLEY		
DRAWING TITLE	S278 HIGHWAY WORKS EXTENT OF S278 HIGHWAY WORKS & VIS SPLAYS		
DRAWING STATUS	APPROVED		
SCALE	1:400_UNO	ENGINEER	PG
DRAWN BY	PG	ENGINEER	PG
SHEET	A1	REVISION	P5
DRAWING No	PGC1021-C-203		P5

PGConsulting

Civil & Infrastructure Engineers

106 Ack Lane West,
Cheadle Hulme,
Cheshire,
SK8 7ES

Tel: 07710 758971
Email: paul@pgcd.co.uk