
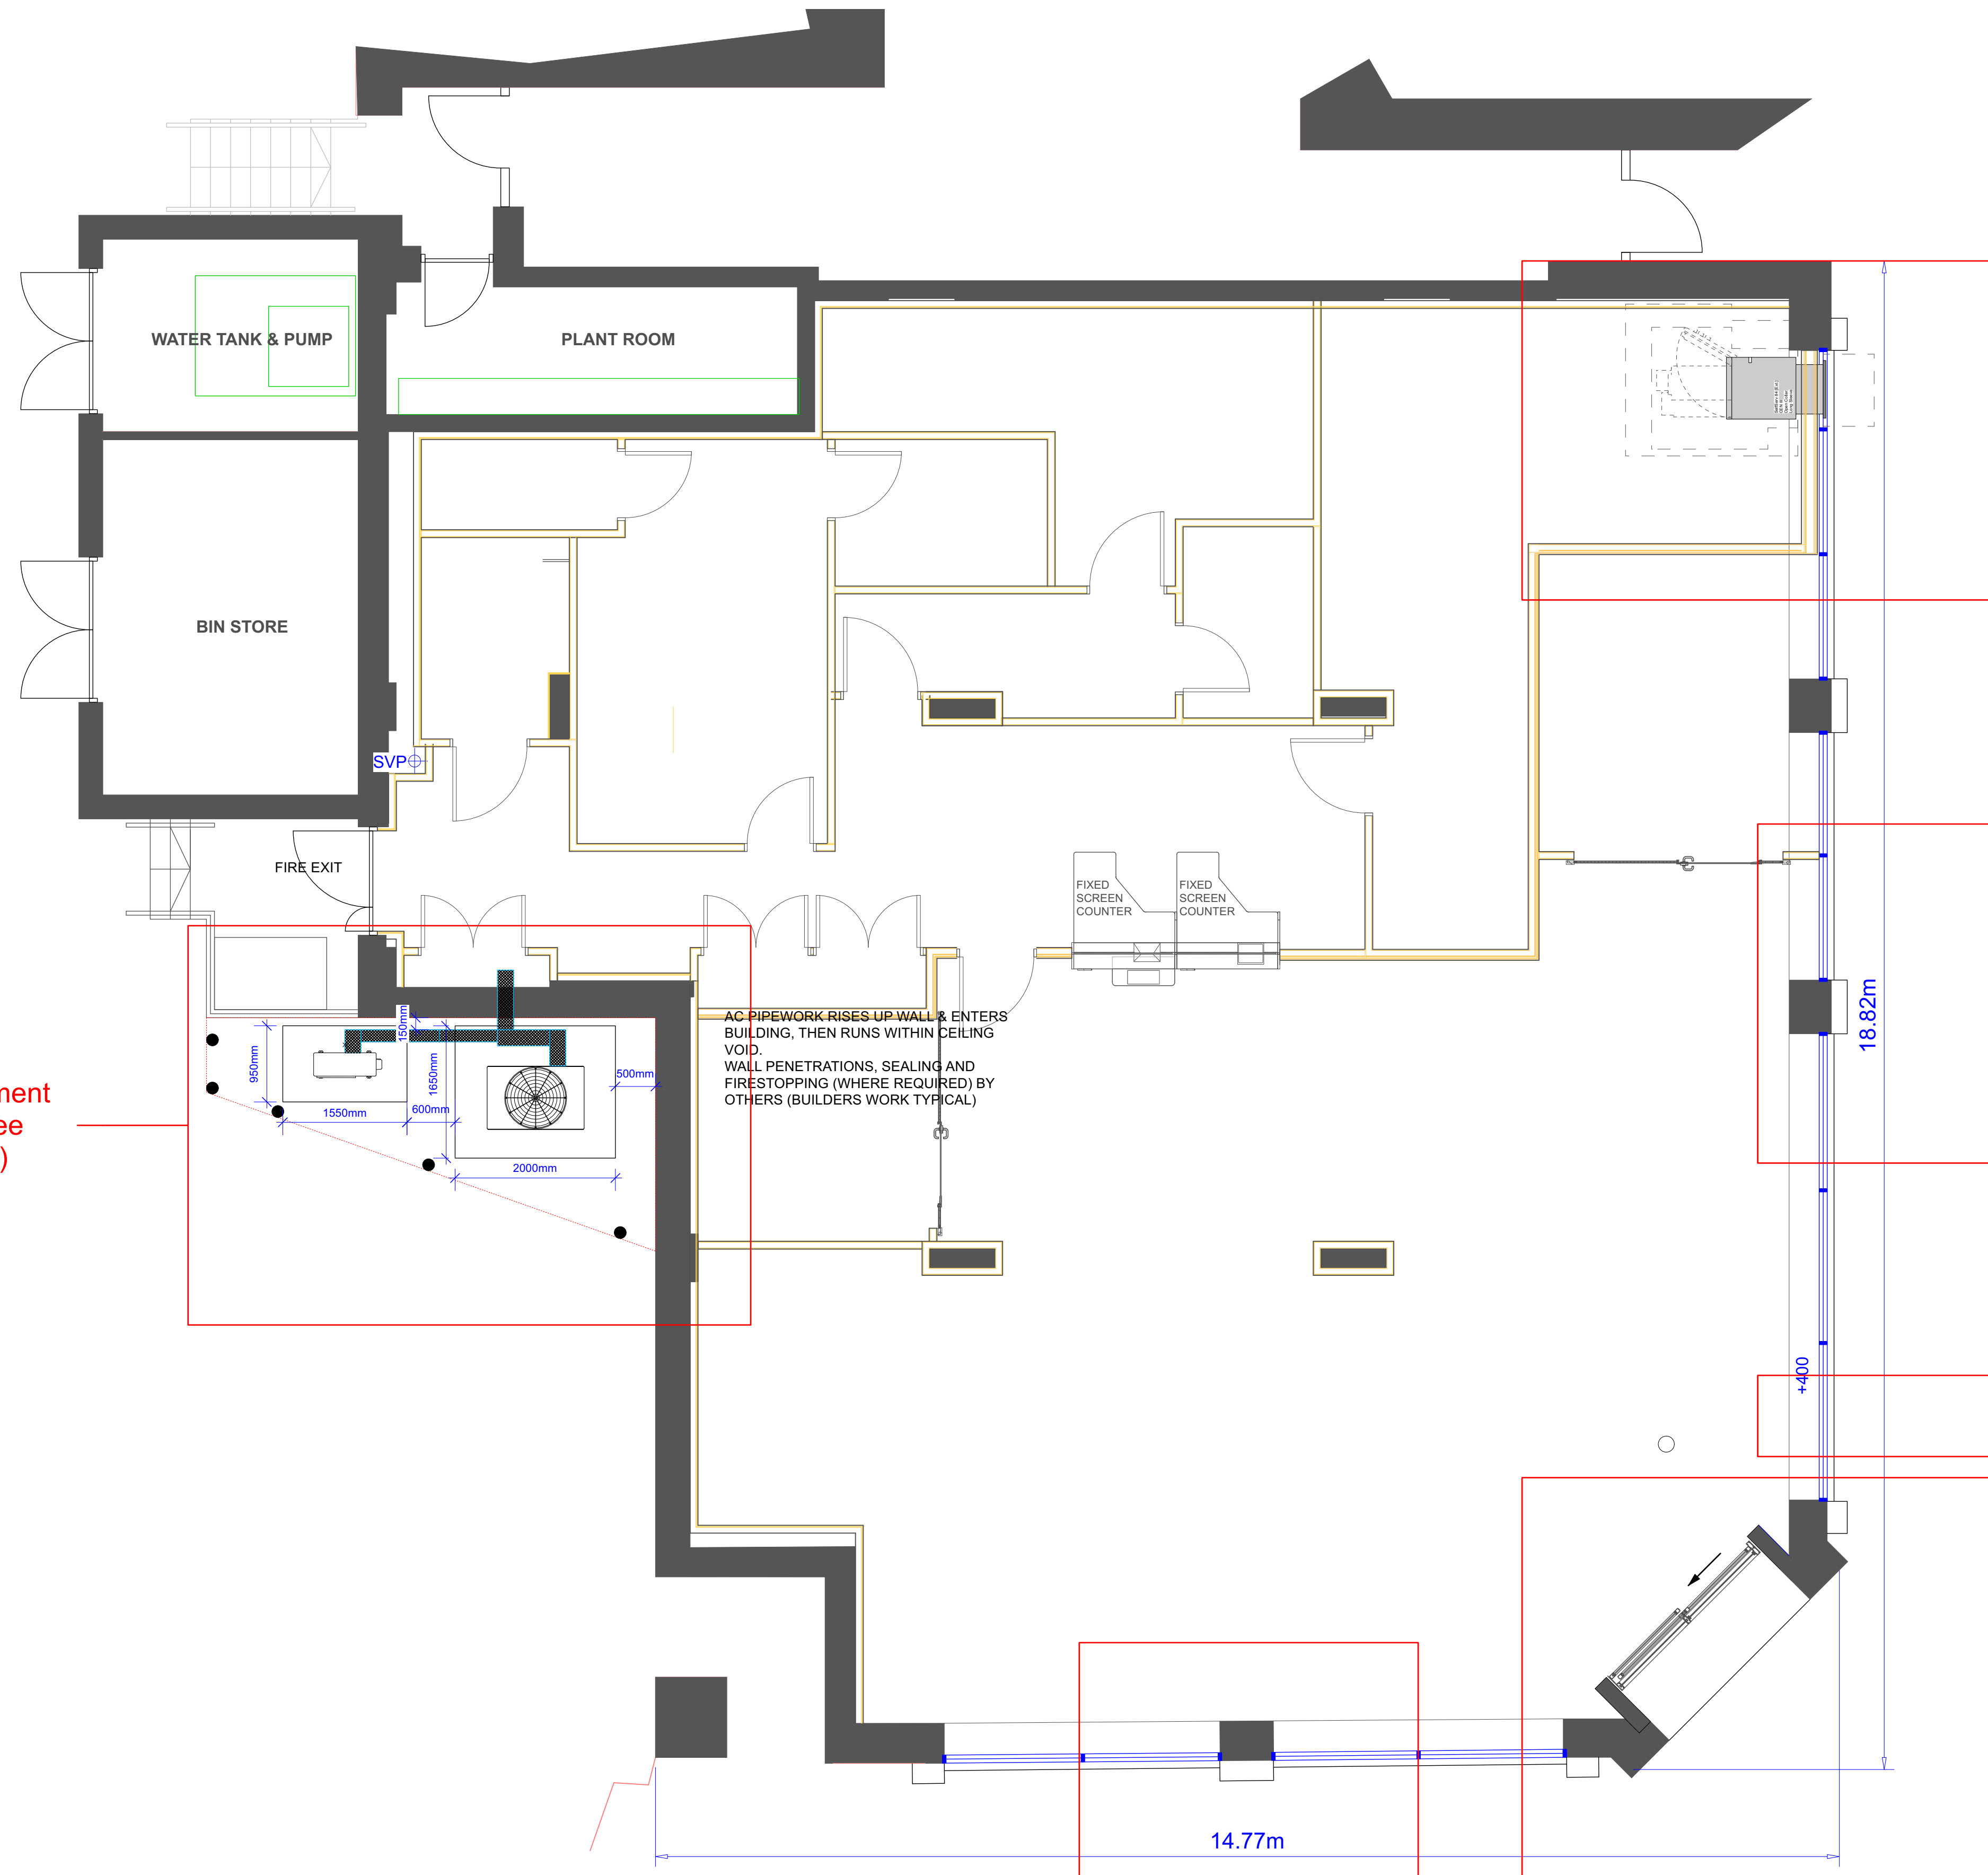


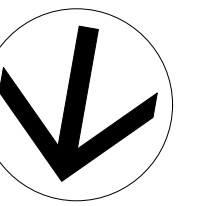

New Plant equipment
in this location (see
separate drawing)

New ATM installed
through glazing to ths
location

New fascia signage and
logo/wodmark above
shopfront in this location
(see separate drawing)

New projecting logo
signage above
shopfront in this location
(see separate drawing)

New Single sliding
doorset (See elevation
drawings)

New fascia signage and
logo/wodmark above
shopfront in this location (see
separate drawing)

B Final design acoustic enclosures added
A Scale bar added
FIRST ISSUE

SS 27/06/2025
SS 23/04/2025
SS 07/04/2025

REVISIONS

BRANCH NAME:
25 Leys Avenue, Letchworth
BRANCH PREFIX:
Prefix: 0648

DRAWING TYPE:
FOR PLANNING
PROPOSED GROUND FLOOR GA

SCALE @ A1:
1:50
DRAWN BY:
SS

SCALE @ A3:
1:100
CHECKED BY:
AQP

DATE DRAWN:
04/04/2025
JOB REF:
25 032

STATUS:
PA

PROPERTY
LOCATION CODE:
LE109

DRAWING REF NO:
PR.00.01

REV.
B

CLIENT