


DISCLAIMER NOTES:
DRAWING SUBJECT TO FOLLOWING
CONDITIONS:
SITE LEVEL SURVEY
MEASURED BUILDING SURVEY
CONFIRMATION OF LEGAL BOUNDARY & EASEMENTS
GROUND INVESTIGATION BY OTHERS
STATUTORY AUTHORITY SERVICES INVESTIGATION
PLANNING AUTHORITY COMMENTS/ APPROVAL
HIGHWAY AUTHORITY COMMENTS/ APPROVAL
CONSERVATION OFFICER COMMENTS/ APPROVAL
FLOOD RISK ASSESSMENT
PARTY WALL ACT 1996

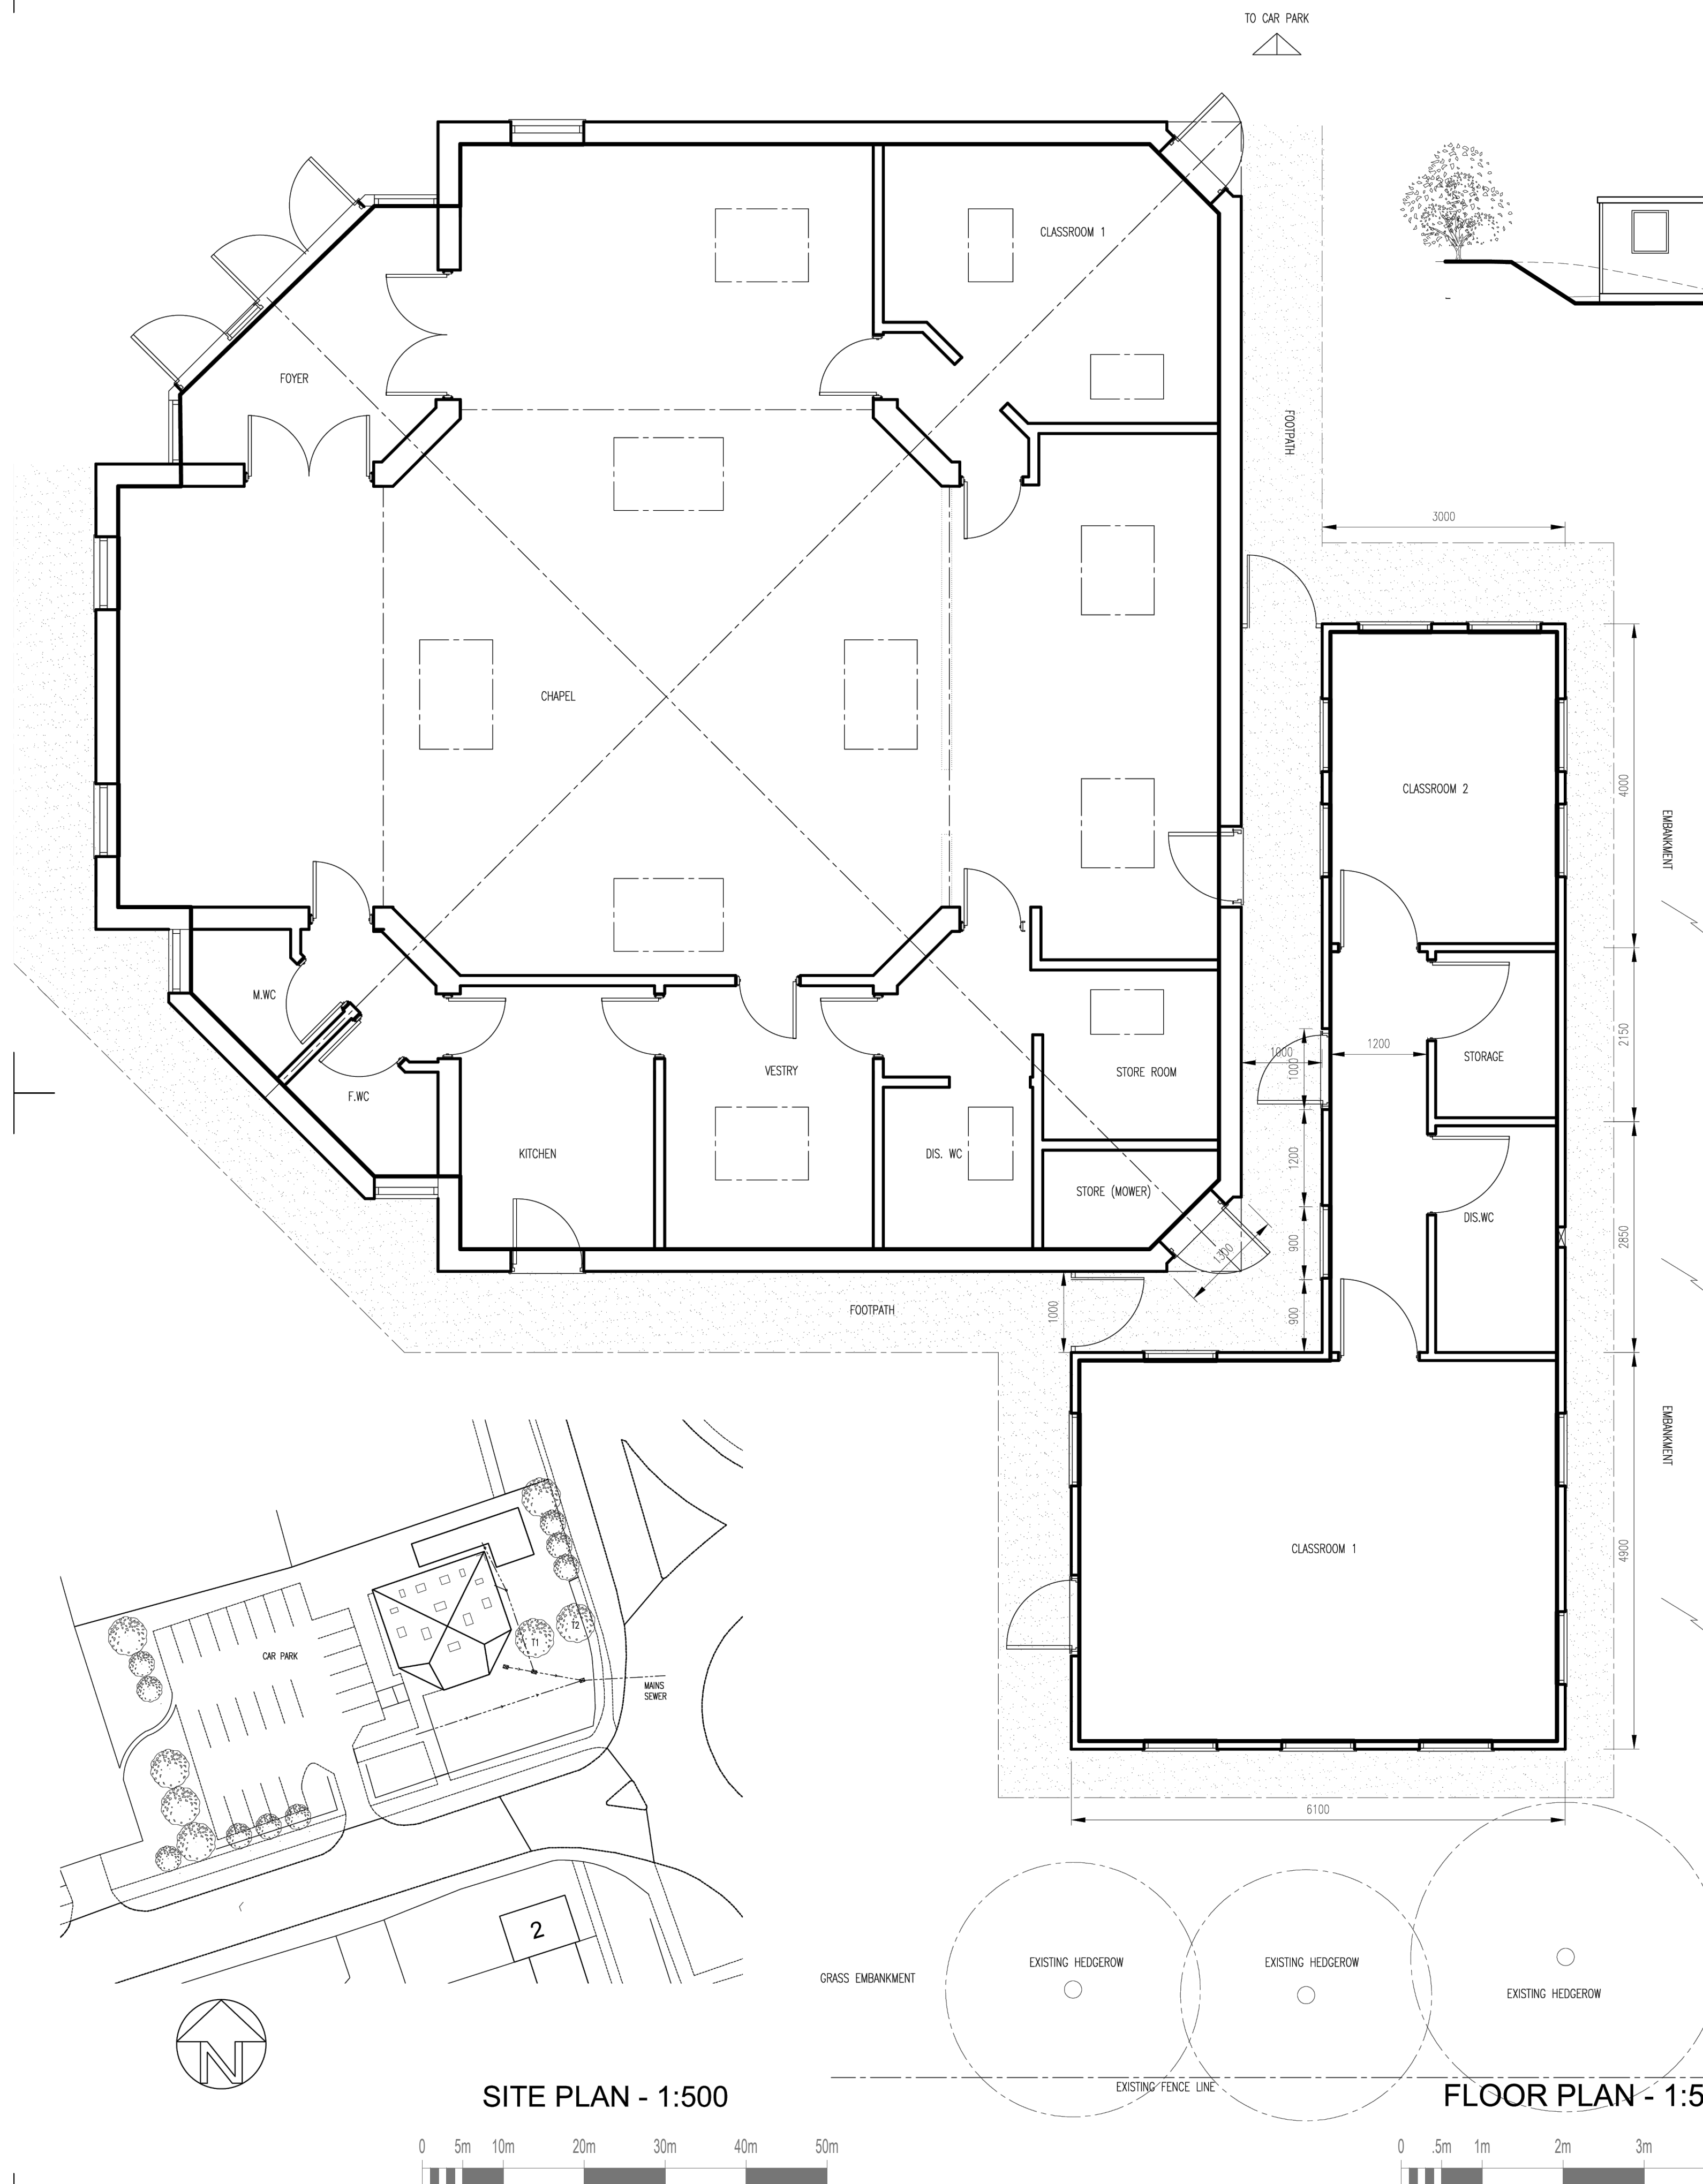

CLIENT		PROJECT	
Mayway Construction Ltd		Proposed Replacement Church Royston Evangelical Church York Way, Royston	
STATUS		DATE	
Planning		30-07-2025	
DRAWN		SCALE	
others		as shown	
DRAWING		REVISION	
Plans and Elevations as Existing		-	
DRAWING No. 241573-PL08			