



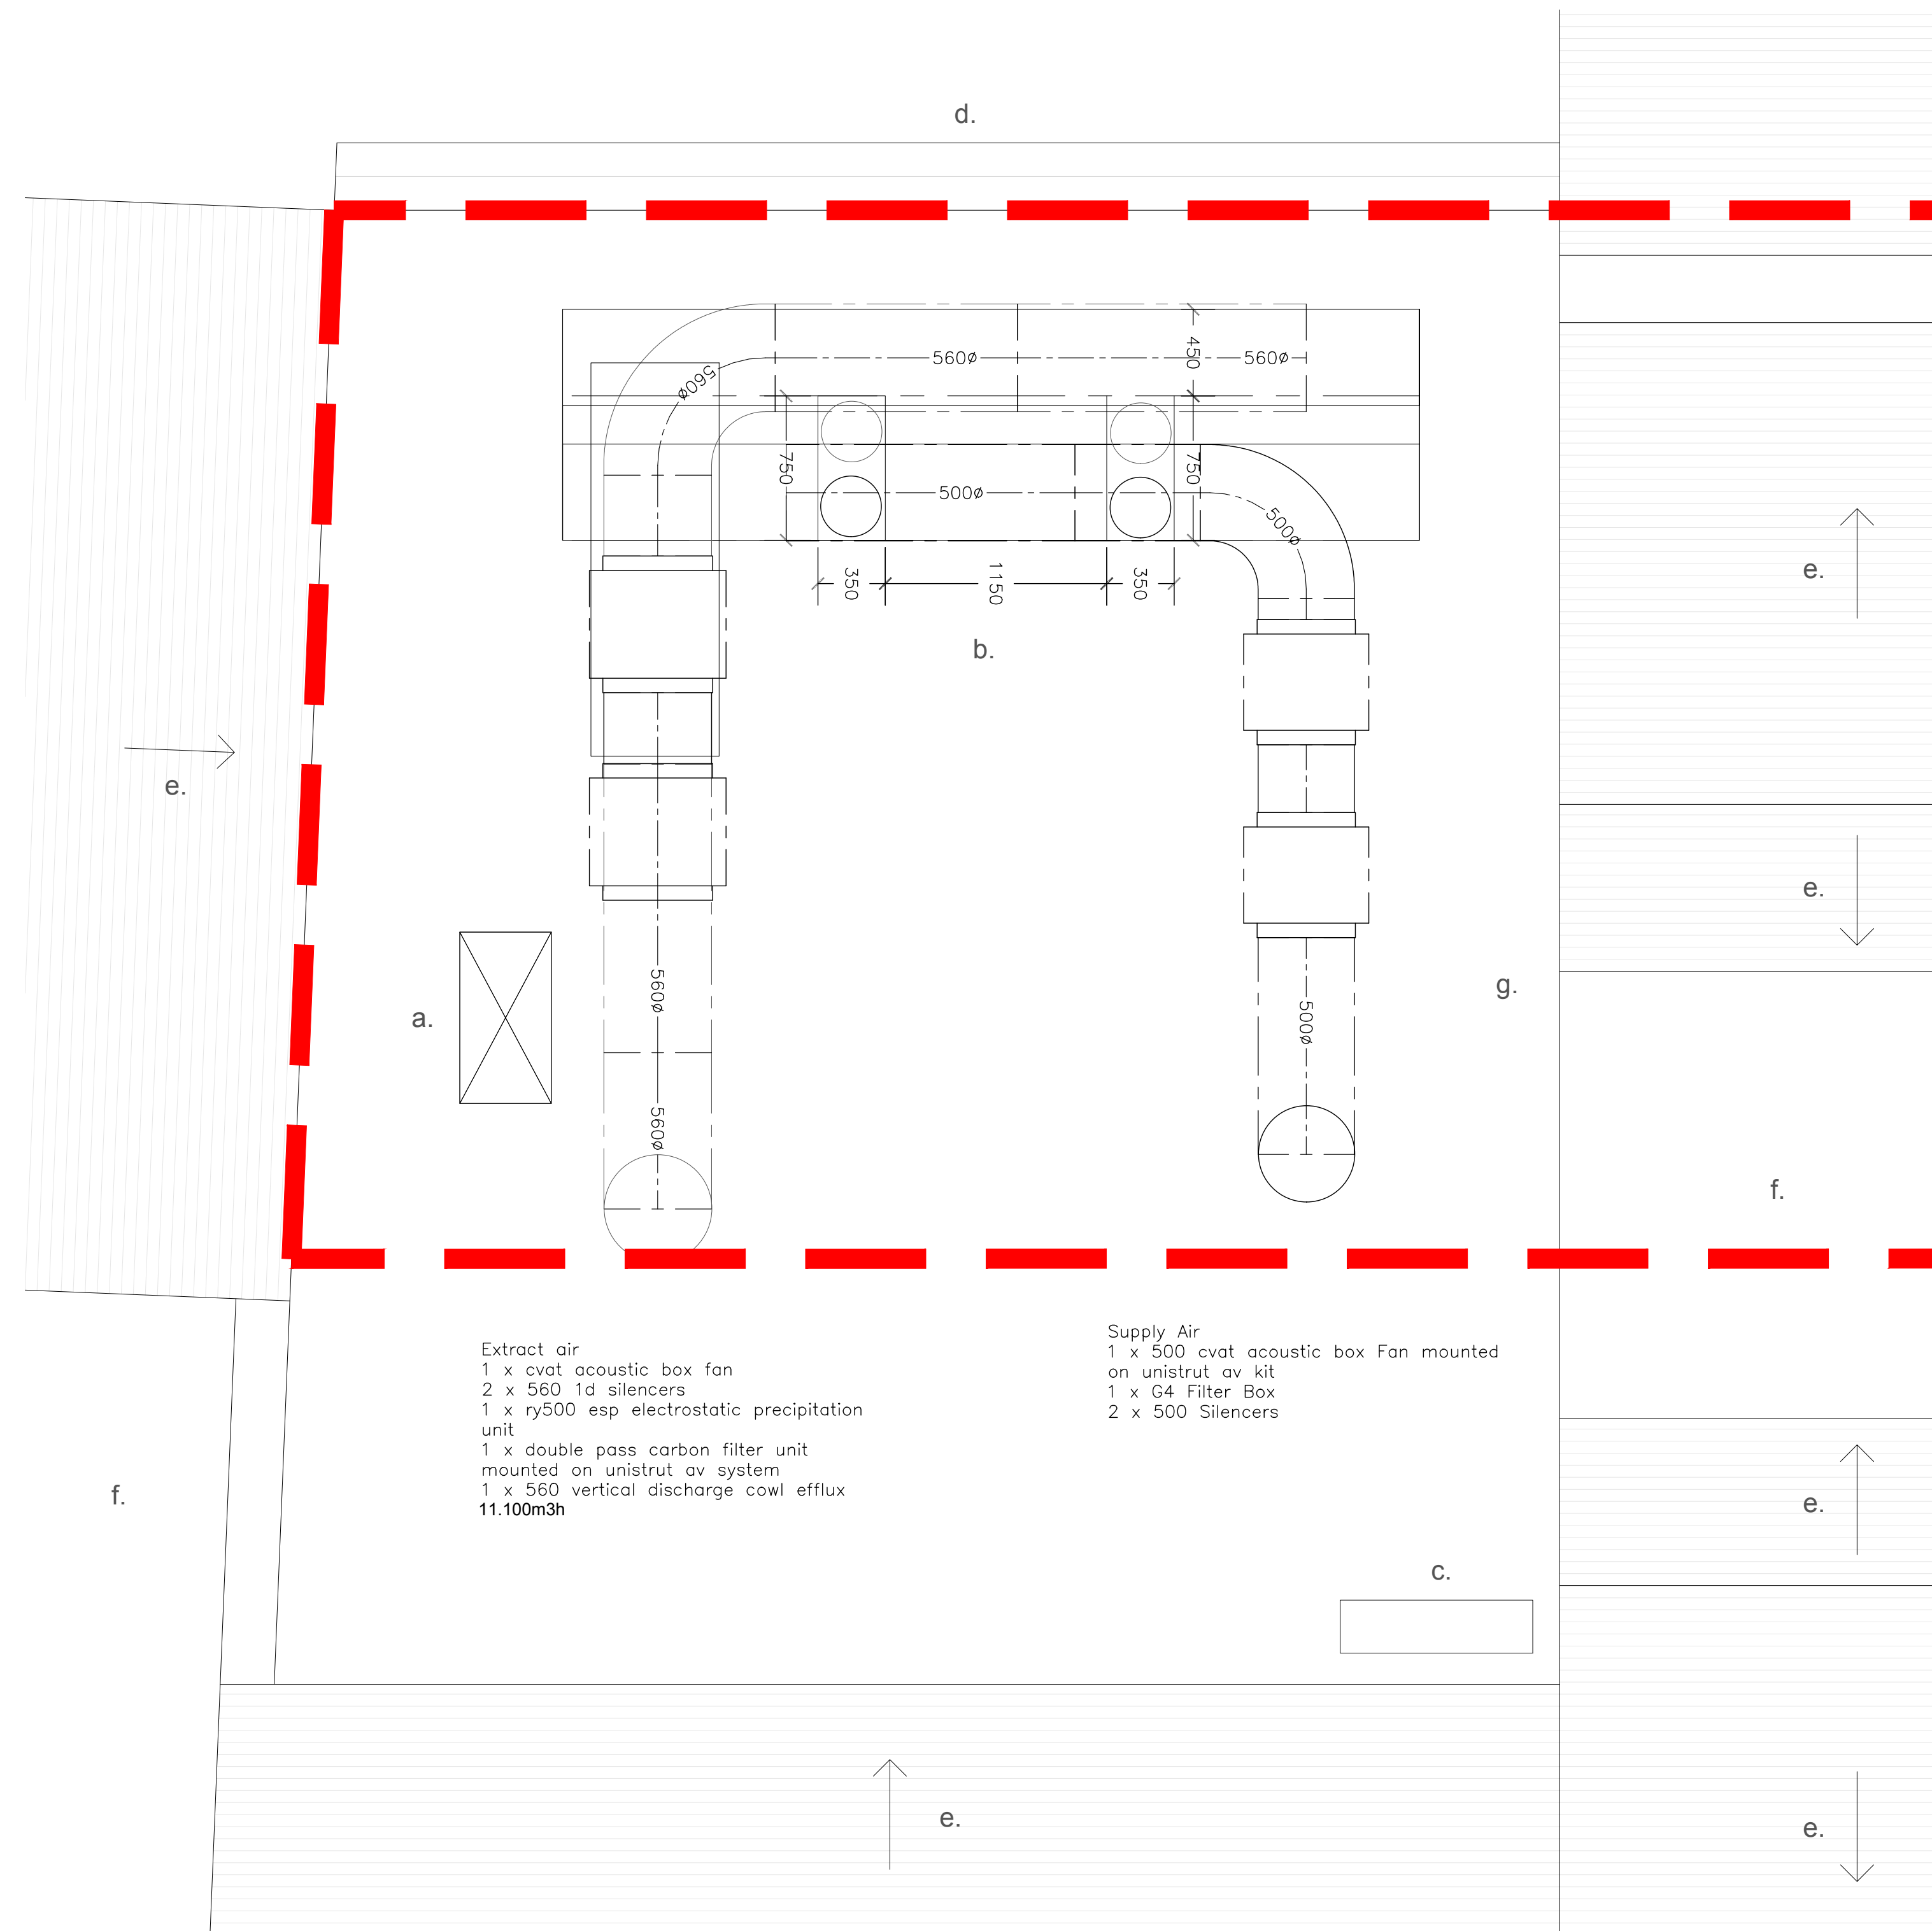

Notes:

- a. New enlarged glazed roof access hatch by landlord
- b. Proposed ventilation system
- c. Existing AC unit
- d. Existing parapet wall
- e. Existing pitched roof
- f. Existing flat roof
- g. Existing rear elevation

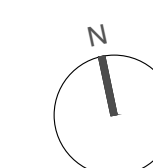

Suite 4a, 30 Bancroft
Hitchin, SG5 1LE
01462 236866
michael@michaelcollinsarchitects.com
www.michaelcollinsarchitects.com

Note:

- This drawing is copyright.
- These layouts are preliminary until further surveys are undertaken.
- Scale and boundaries are indicative.
- Ownership boundary indicative based on OS data.
- Red dotted line is shown as site boundary.

Michael Collins Architect LLP

The Shack, Sun Street, Hitchin

Job No.
202 Proposed Roof
Plan

Stage: Stage 2

022

REVISION: Scale
1:25 @:A1