


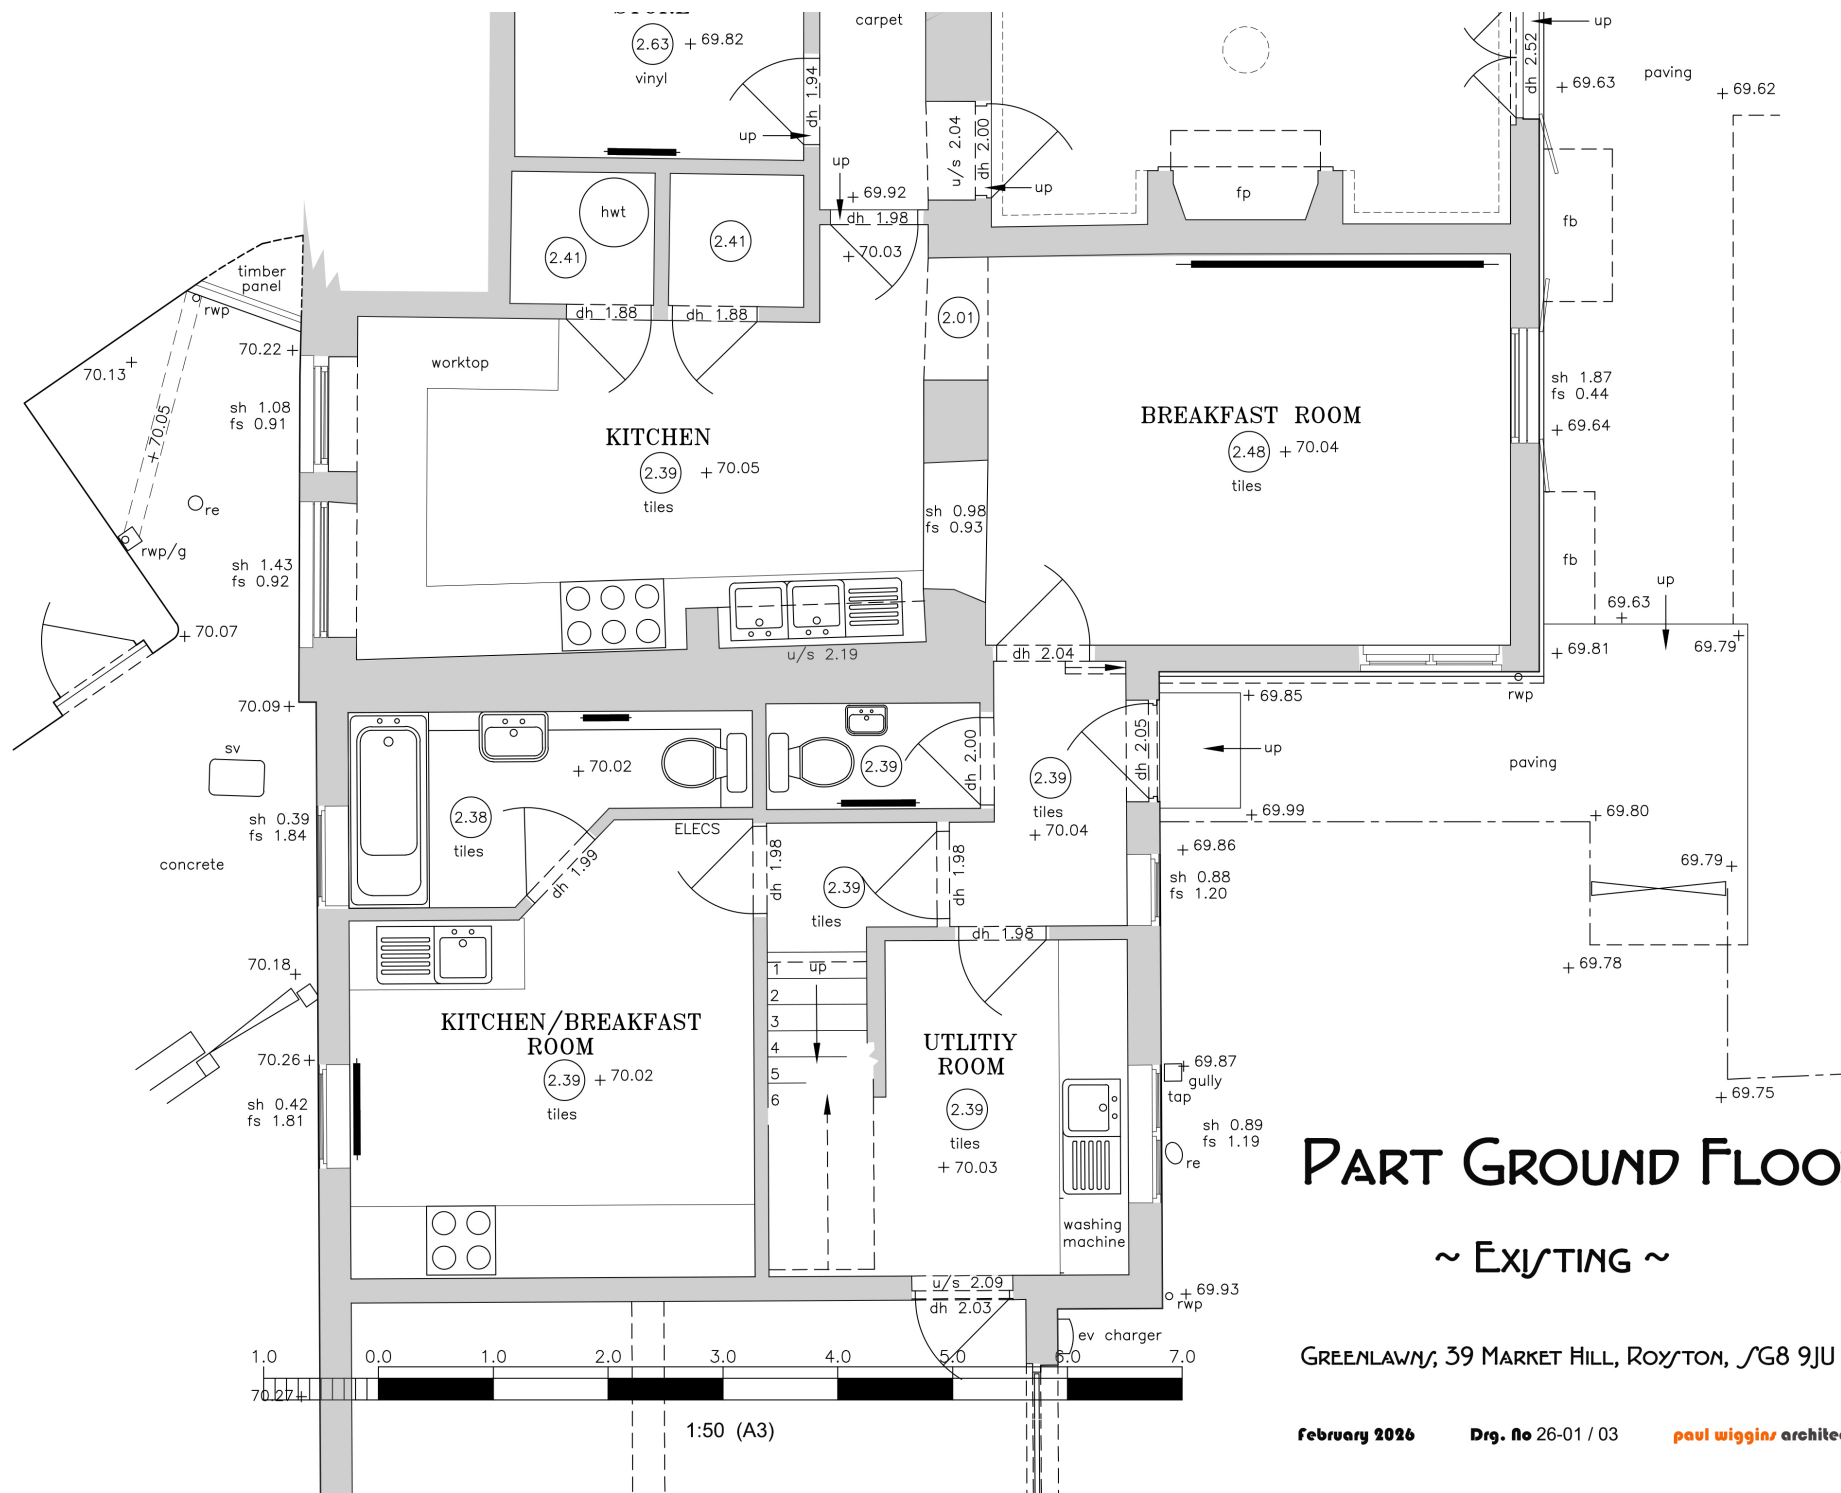

~ EXISTING ~

GREENLAWNS, 39 MARKET HILL, ROYSTON, SG8 9JU

February 2026

Drq. No 26-01 / 03

paul wiggins architects