


B

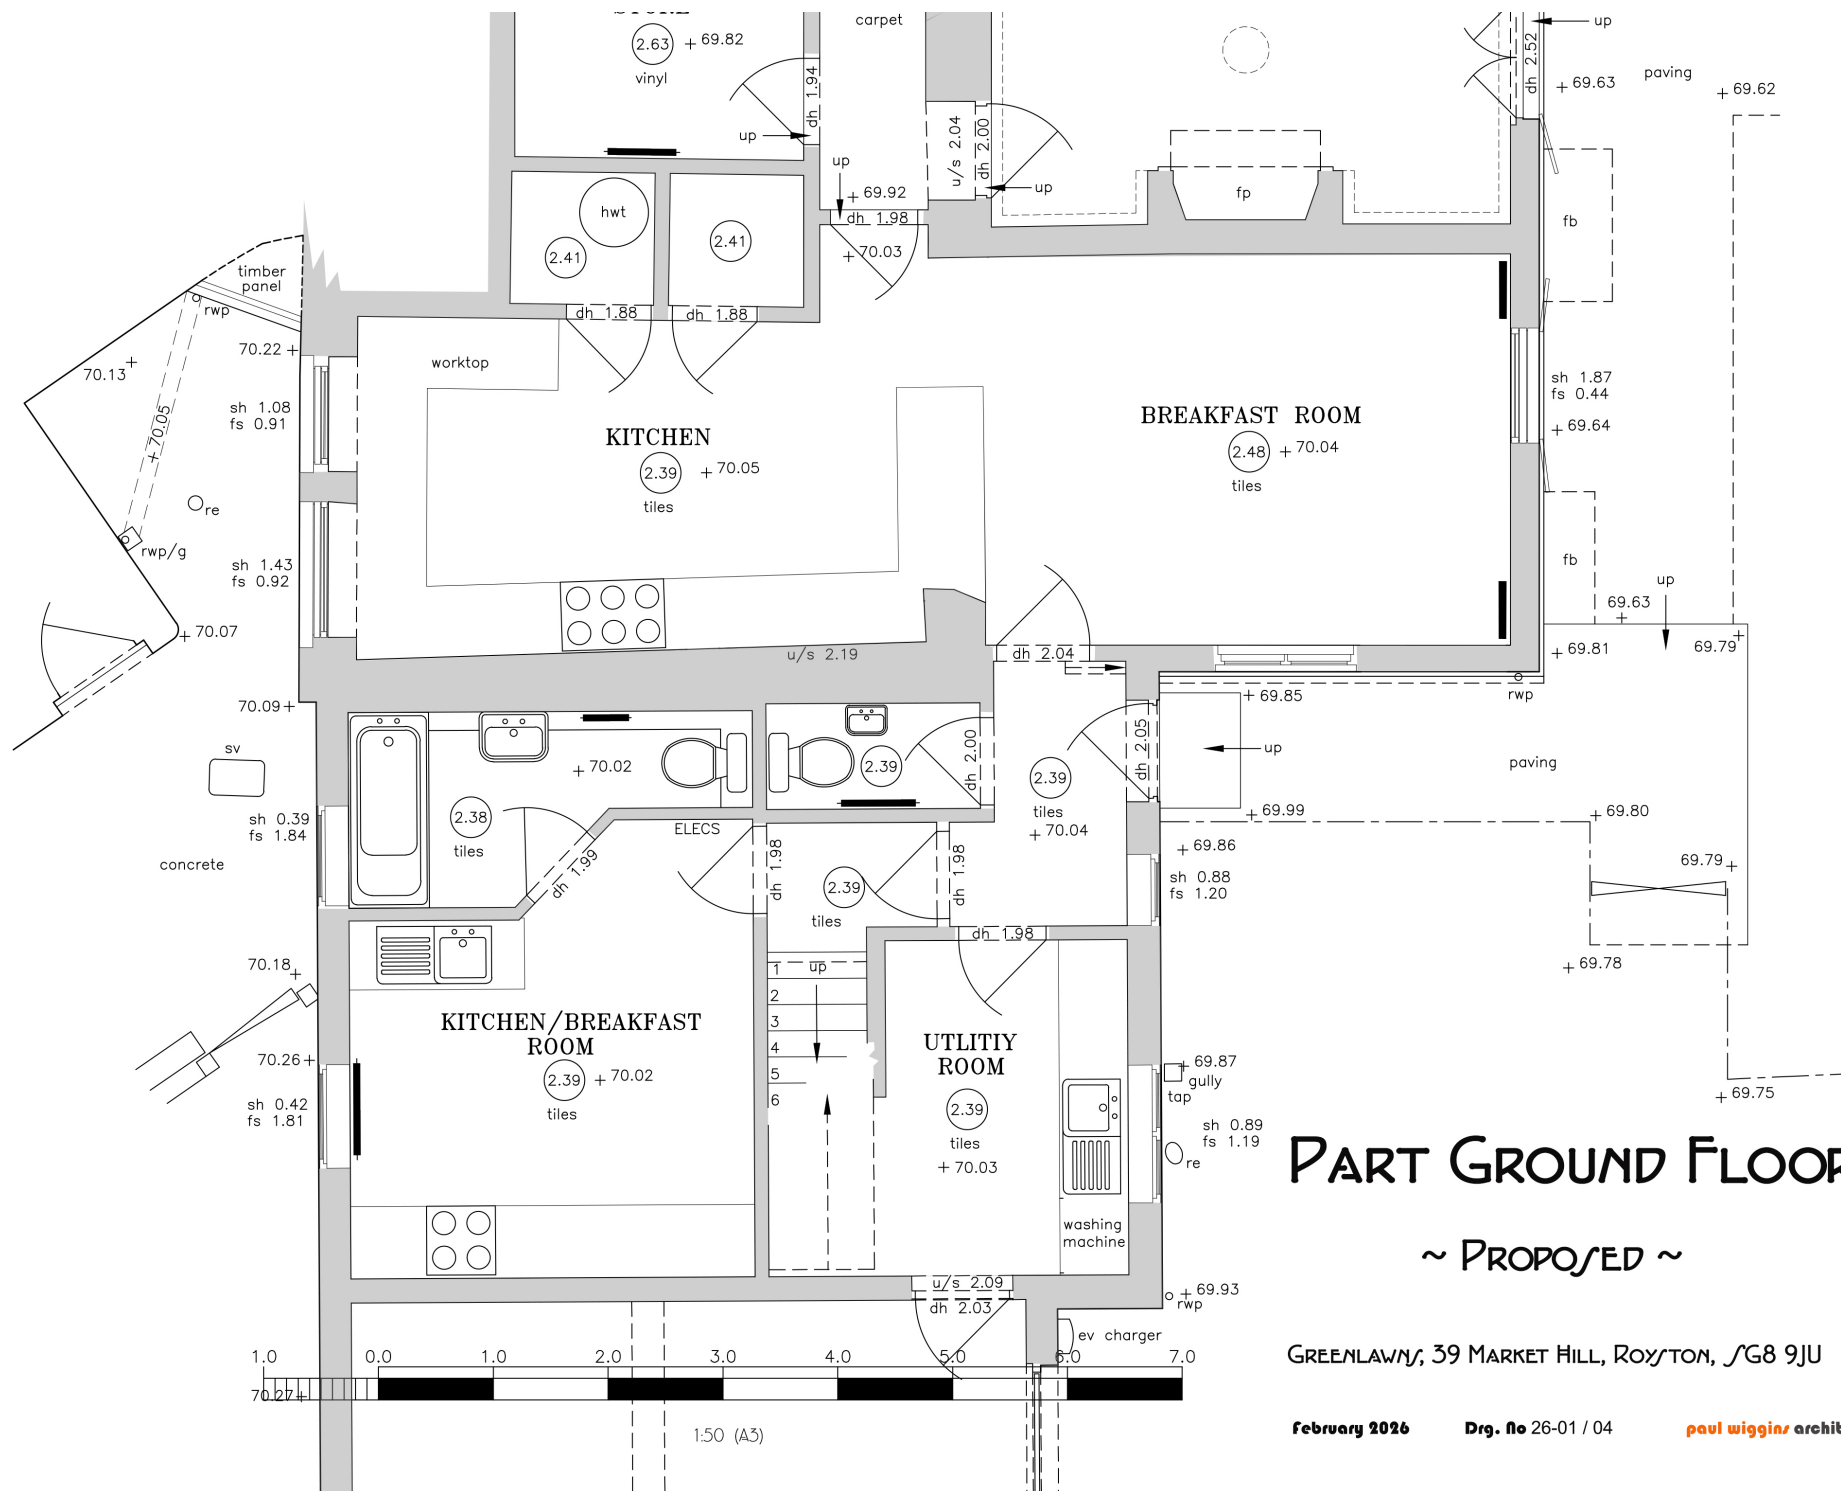

PART GROUND FLOOR

~ PROPOSED ~

GREENLAWNS, 39 MARKET HILL, ROYSTON, SG8 9JU

February 2026

Org. No 26-01 / 04

paul wiggins architects