
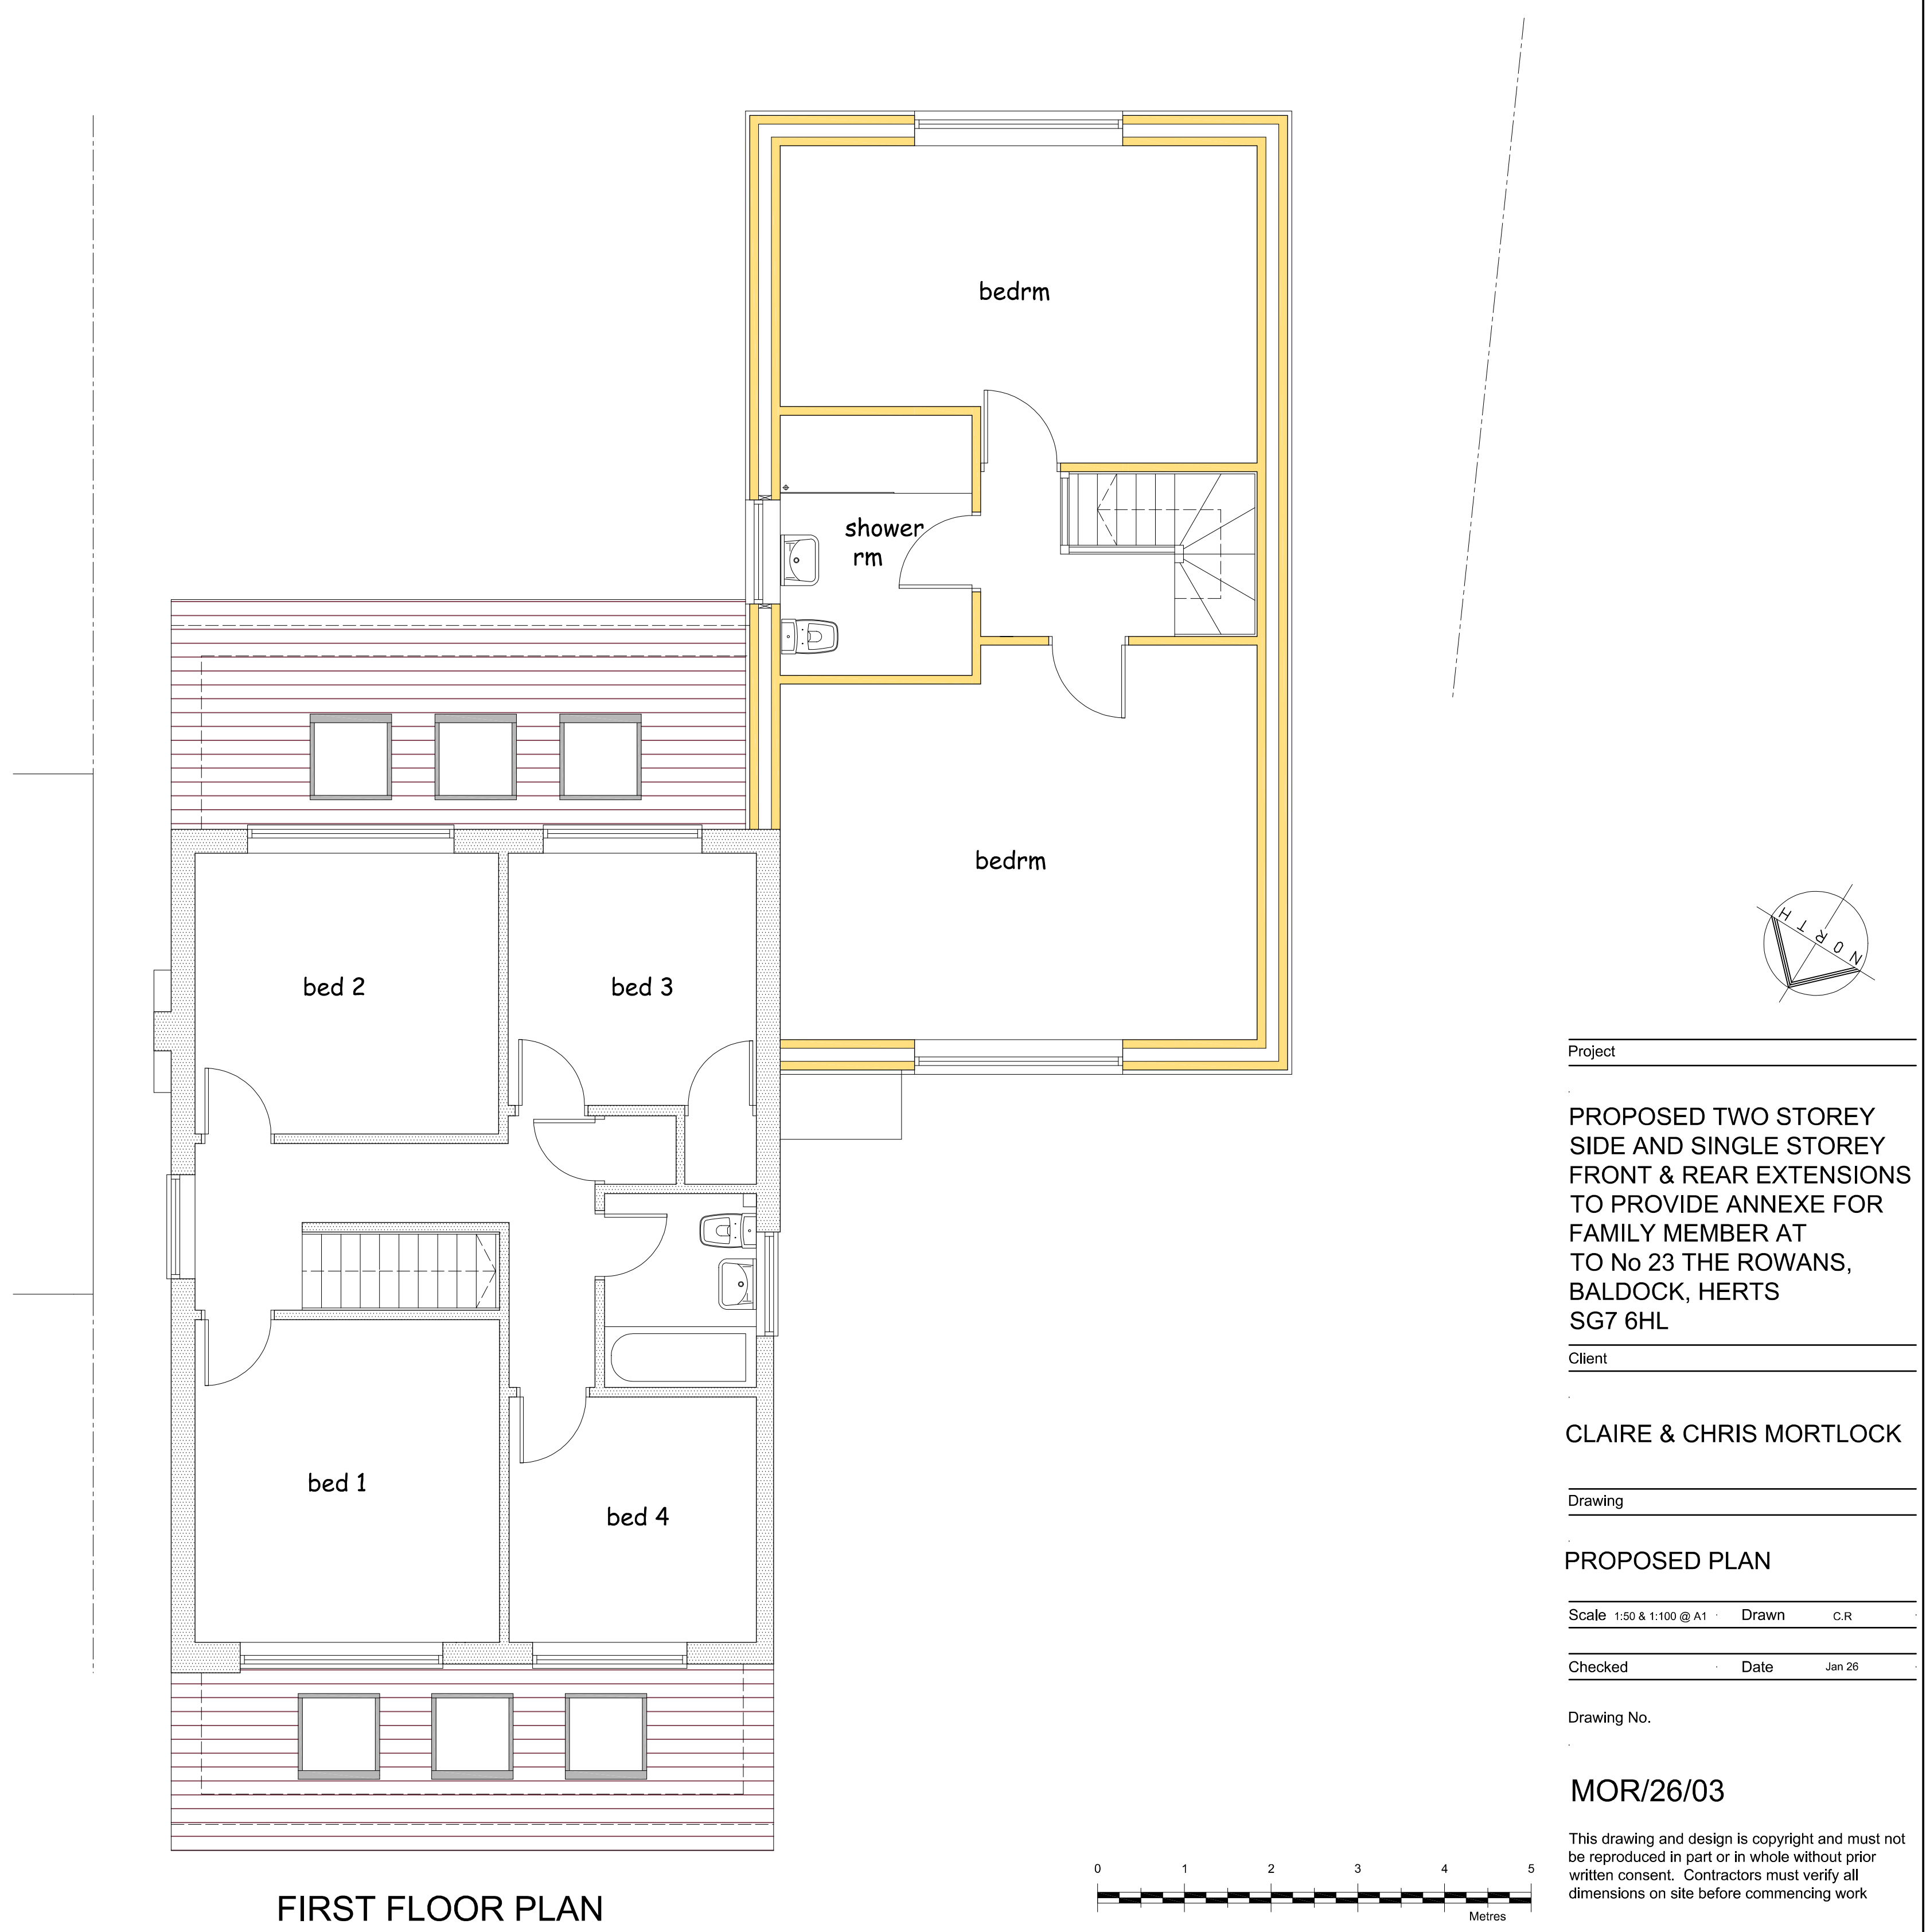
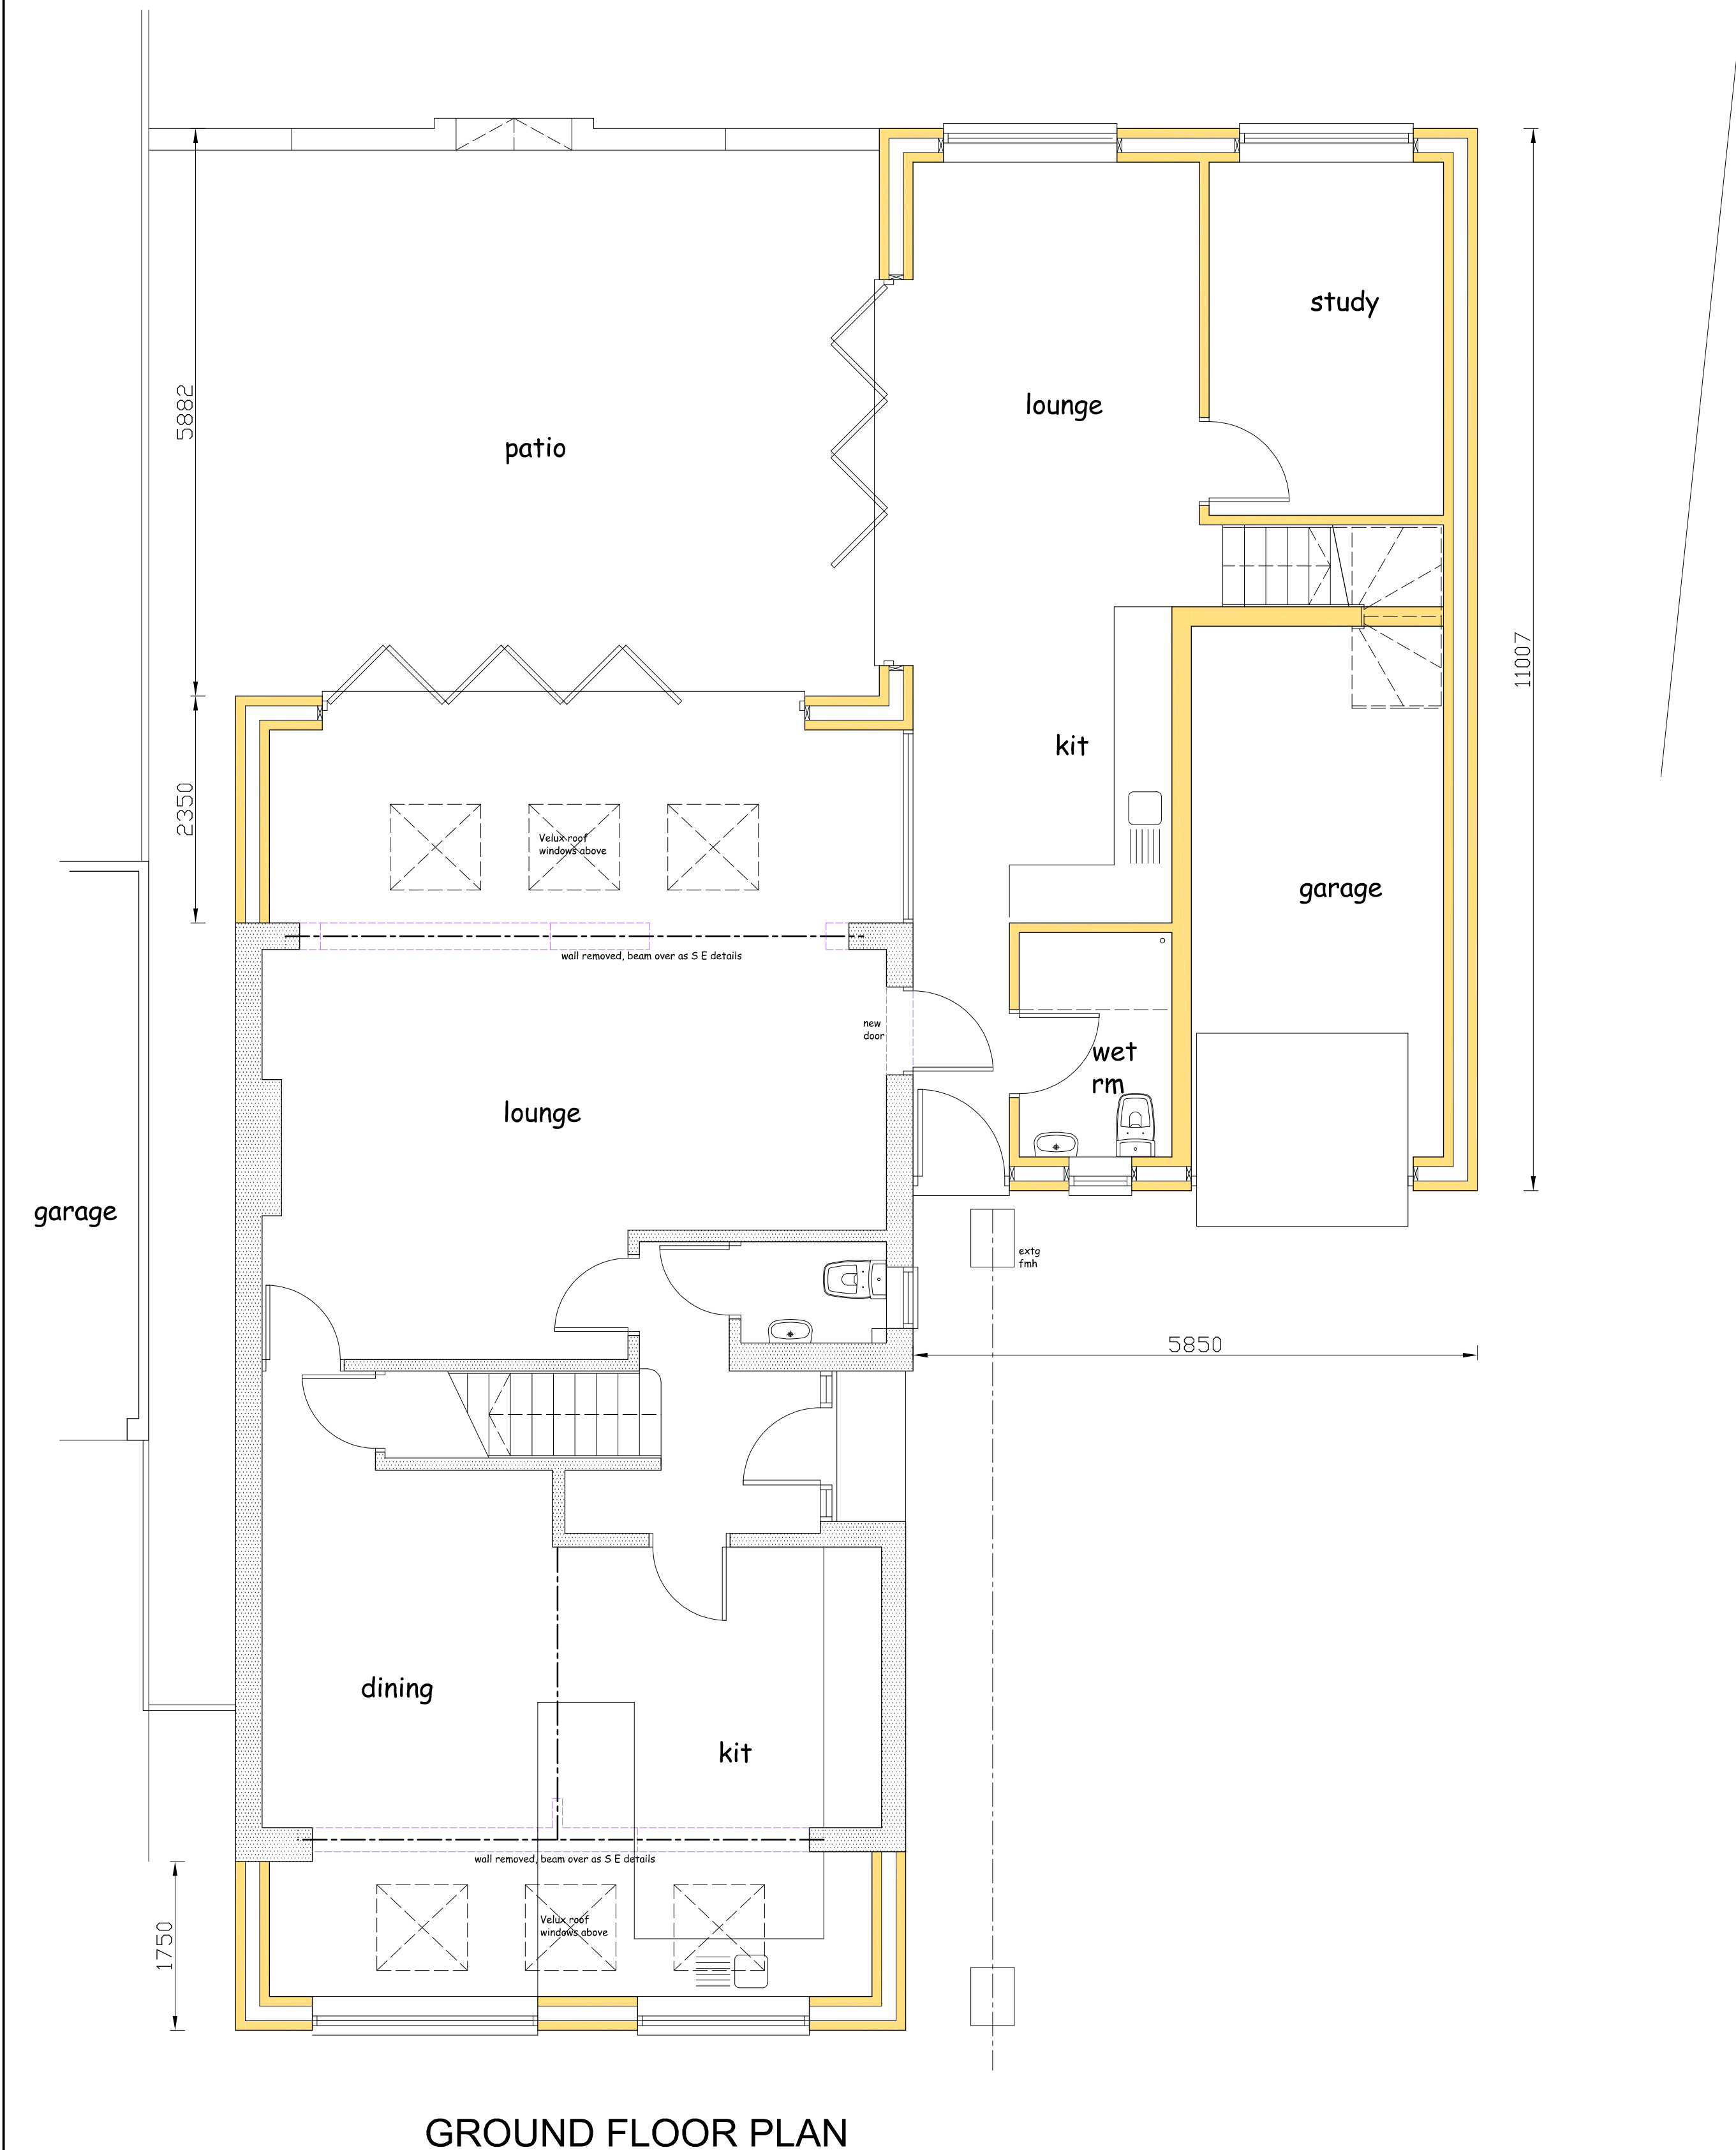


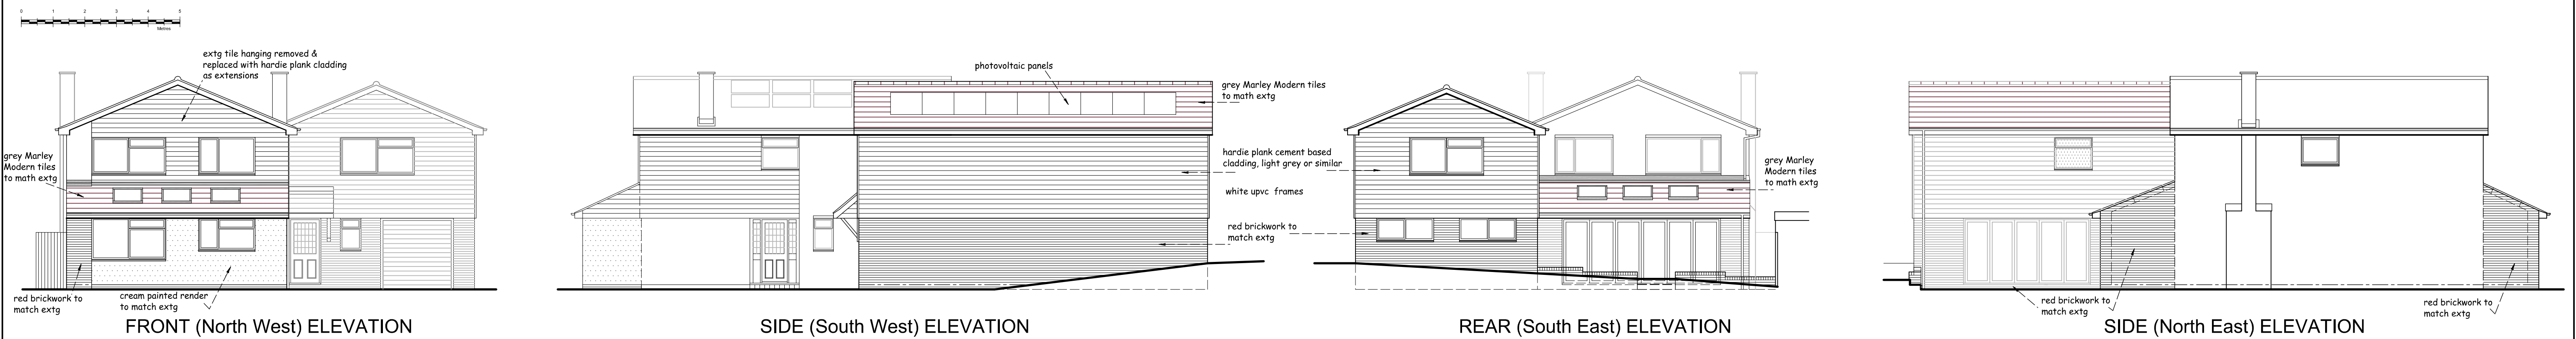

Project

PROPOSED TWO STOREY
SIDE AND SINGLE STOREY
FRONT & REAR EXTENSIONS
TO PROVIDE ANNEXE FOR
FAMILY MEMBER AT
TO No 23 THE ROWANS,
BALDOCK, HERTS
SG7 6HL

Client

CLAIRE & CHRIS MORTLOCK

Drawing

PROPOSED PLAN

Scale 1:50 & 1:100 @ A1 Drawn C.R

Checked Date Jan 26

Drawing No.

MOR/26/03

This drawing and design is copyright and must not be reproduced in part or in whole without prior written consent. Contractors must verify all dimensions on site before commencing work