


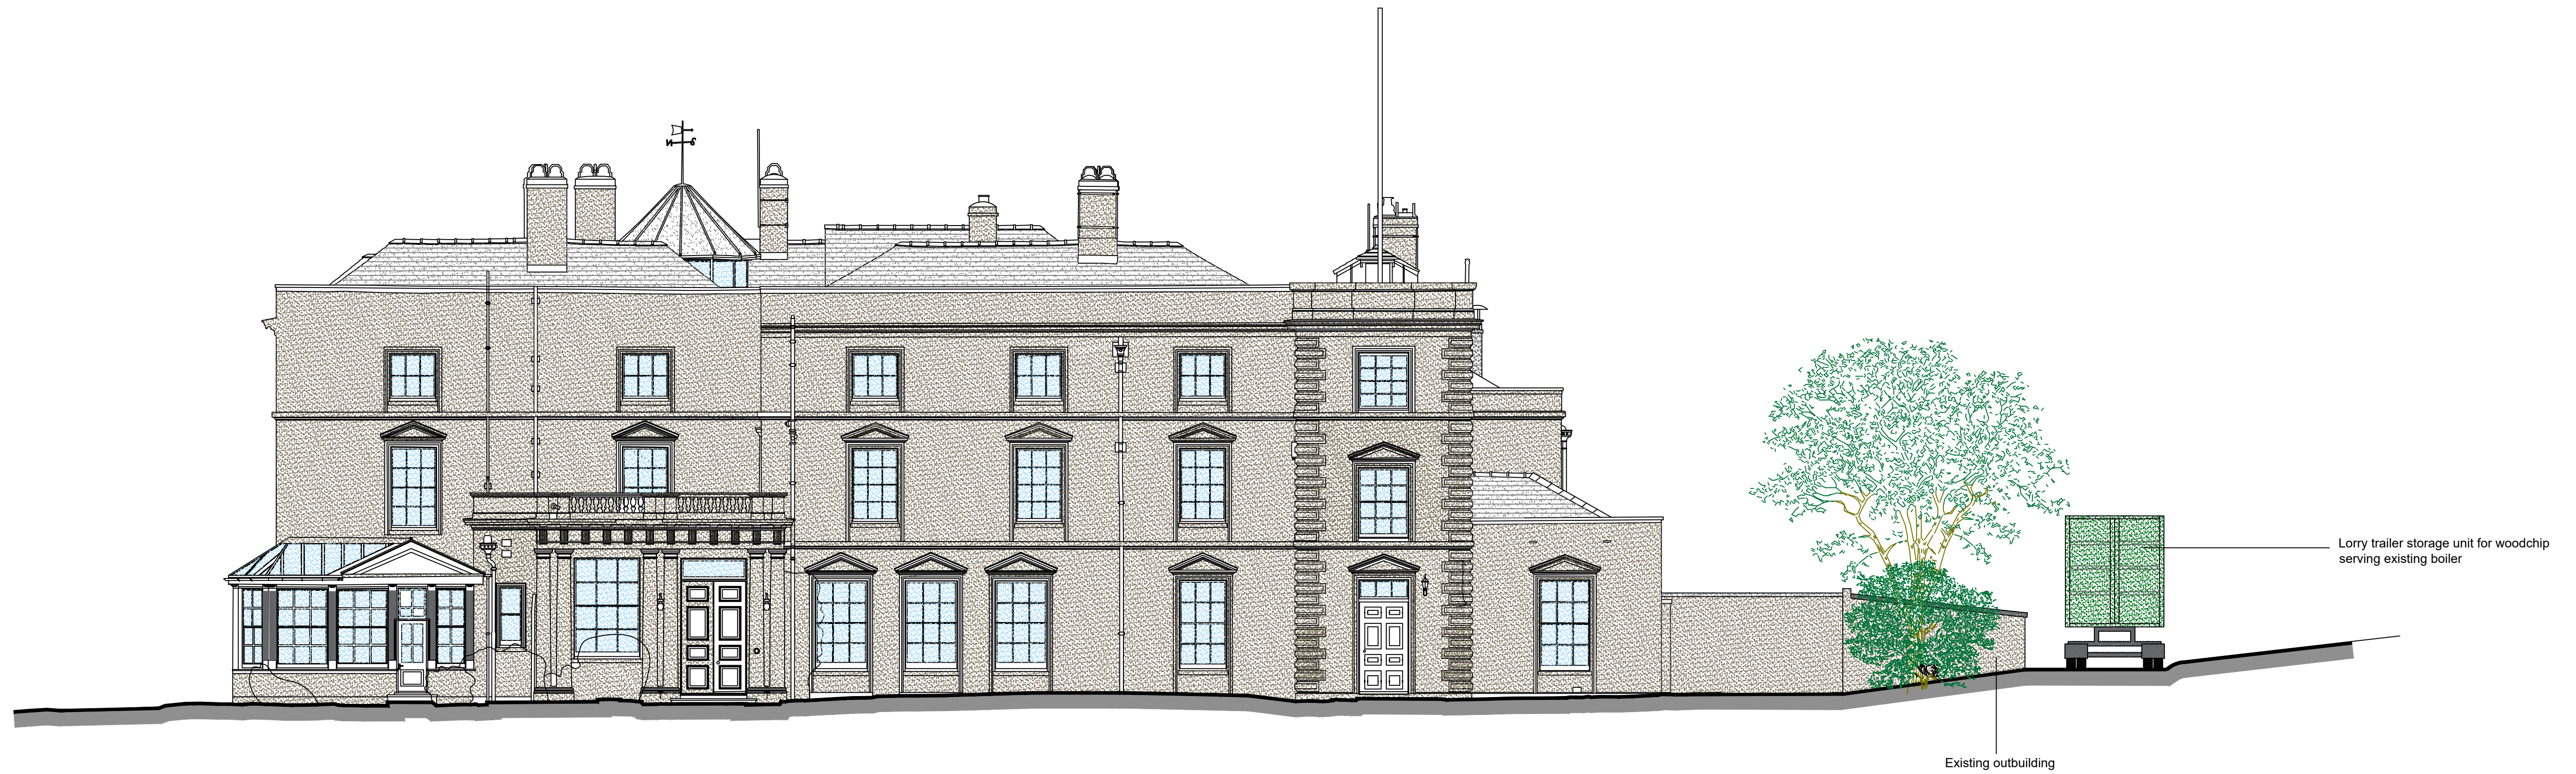

Existing West Elevation 1:100



Existing East Elevation 1:100

A Planning Amendment

Architech Limited

Architectural and Building Consultants
Tel. 01462 634293 / 07768 123899

Project

Hexton Manor, Hexton,
Hertfordshire

Title

Proposed Garage Block

Date

May 2024

Scale

1:100

Status

Planning

2024 / 32 / 304

A

A1

1:100 Scale Bar

0 2.0m 4.0m

© THIS DRAWING IS COPYRIGHT