



NOTES

- THIS DRAWING TO BE READ IN CONJUNCTION WITH ALL RELEVANT WEETWOOD DRAWINGS.
- PROPOSED SITE LAYOUT TAKEN FROM AXIS 'GENERAL ARRANGEMENT' DRAWING (REF: 3004-01-003 REV K, DEC 2024).
- EXISTING LEVEL INFORMATION TAKEN FROM TERRA MEASUREMENT 'TOPOGRAPHICAL SURVEY' (REF: 4102_AGR_GROUP_GRAVELEY_LANE_GREAT_WYMONDLEY, MAY 2024).

KEY

- EXISTING WATERCOURSE
- PROPOSED SURFACE WATER SEWER
- PROPOSED SURFACE WATER MANHOLE
- PROPOSED FILTER DRAIN
- PROPOSED PERMEABLE GRASSCRETE
- PROPOSED EXTERNAL LEVEL
- EXISTING LEVEL
- SITE BOUNDARY
- OVERLAND FLOW ROUTE

REV **DATE** **DESCRIPTION** **DRAWN** **CHECK**

P8	25.06.25	UPDATED AS PER LLFA COMMENTS	WC	JA
P7	11.12.24	UPDATED AS PER NEW ACCESS ROAD ARRANGEMENT	WC	JA
P6	21.11.24	UPDATED AS PER FENCE ARRANGEMENT	WC	JA
P5	16.10.24	UPDATED TO SUIT NEW LAYOUT	WC	JA
P4	08.08.23	FENCE LINES REMOVED	JA	KT
P3	24.07.23	DRAINAGE LAYOUT UPDATED	JA	KT
P2	30.05.22	SITE LAYOUT UPDATED	JA	KT
P1	24.05.22	INITIAL ISSUE	JA	KT

Client
AGR SOLAR 4 LIMITED

Drawing Status
PLANNING

Project
LAND EAST OF GREAT WYMONDLEY

Title
PROPOSED DRAINAGE LAYOUT SHEET 1 OF 6

Date
MAY 2022

Scale
1:500

Drawn
JA

Checked
KT

Project No
5208


Drawing No
100

Revision
P8

Westwood
Development • Planning • Environment

Park House, Florrd
Byrmer Gwair, Mold
CH7 1FG
Tel 01352 700045
info@westwood.net
www.westwood.net

THIS DRAWING MUST BE READ IN CONJUNCTION WITH THE SPECIFICATION AND ALL OTHER RELEVANT DRAWINGS. DO NOT SCALE FROM THIS DRAWING.

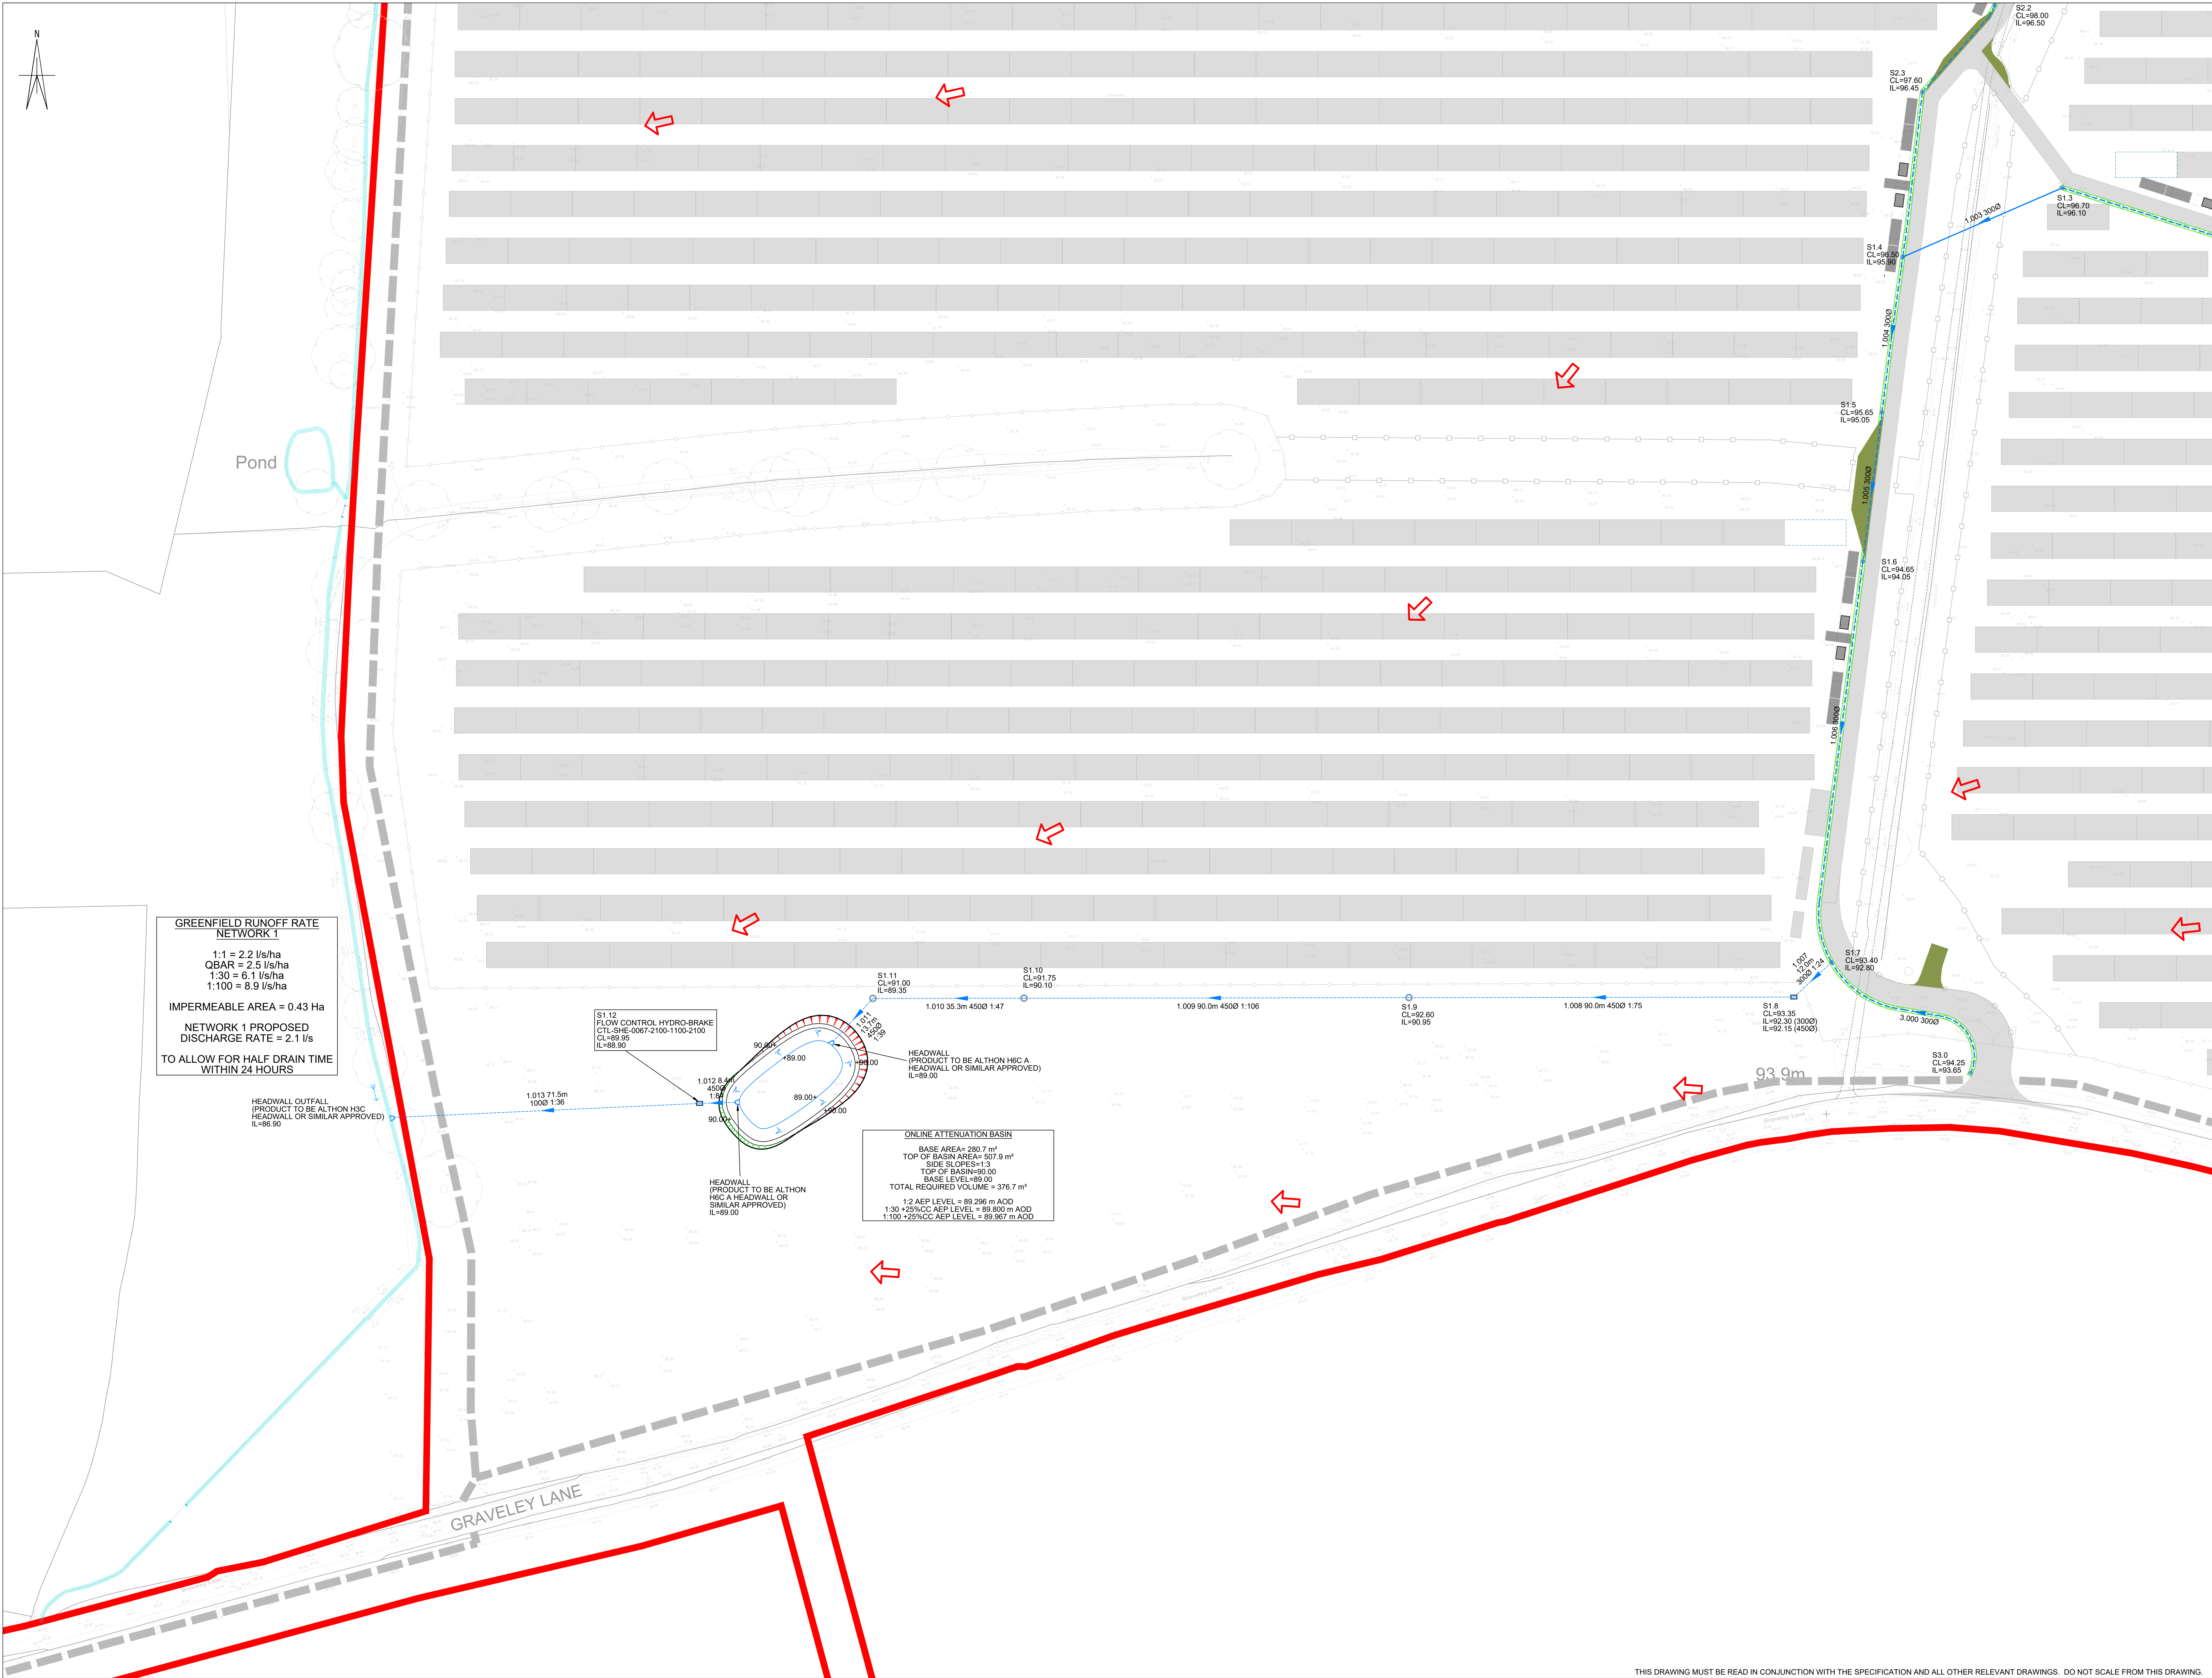

NOTES

- THIS DRAWING IS TO BE READ IN CONJUNCTION WITH ALL RELEVANT WEETWOOD DRAWINGS.
- PROPOSED SITE LAYOUT TAKEN FROM AXIS 'GENERAL ARRANGEMENT' DRAWING (REF: 3004-01-003 REV K, DEC 2024).
- EXISTING LEVEL INFORMATION TAKEN FROM TERRA MEASUREMENT 'TOPOGRAPHICAL SURVEY' (REF: 4102_AGR_GROUP_GRAVELEY_LANE_GREAT_WYMONDLEY, MAY 2024).

KEY

- EXISTING WATERCOURSE
- PROPOSED SURFACE WATER SEWER
- PROPOSED SURFACE WATER MANHOLE
- PROPOSED FILTER DRAIN
- PROPOSED PERMEABLE GRASSCRETE
- PROPOSED EXTERNAL LEVEL
- EXISTING LEVEL
- SITE BOUNDARY
- OVERLAND FLOW ROUTE

P6	25.06.25	UPDATED AS PER LLFA COMMENTS	WC	JA
P7	11.12.24	UPDATED AS PER NEW ACCESS ROAD ARRANGEMENT	WC	JA
P8	21.11.24	UPDATED AS PER FENCE ARRANGEMENT	WC	JA
P5	16.10.24	UPDATED TO SUIT NEW LAYOUT	WC	JA
P4	08.08.23	FENCE LINES REMOVED	JA	KT
P3	24.07.23	DRAINAGE LAYOUT UPDATED	JA	KT
P2	30.05.22	SITE LAYOUT UPDATED	JA	KT
P1	24.05.22	INITIAL ISSUE	JA	KT

REV	DATE	DESCRIPTION	DRAWN	CHECK

Weetwood
Development • Planning • Environment

Park House, Florid
Bymer Gwair, Mold
CH7 1FG
Tel 01352 700045
info@weetwood.net
www.weetwood.net

Client
AGR SOLAR 4 LIMITED

Drawing Status	Date
PLANNING	MAY 2022

Project	Drawn
LAND EAST OF GREAT WYMONDLEY	JA

Project No	Checked
5208	KT

Title	Drawing No
PROPOSED DRAINAGE LAYOUT	101

Revision	
P8	


THIS DRAWING MUST BE READ IN CONJUNCTION WITH THE SPECIFICATION AND ALL OTHER RELEVANT DRAWINGS. DO NOT SCALE FROM THIS DRAWING.



Station	Starting	Ending	Level
FLAT	522374.349	228488.825	96.104
PH1	522447.813	228487.220	100.280
PH2	522387.203	228483.317	98.950
PH3	522388.963	228517.518	97.528

NOTES

- THIS DRAWING TO BE READ IN CONJUNCTION WITH ALL RELEVANT WEETWOOD DRAWINGS.
- PROPOSED SITE LAYOUT TAKEN FROM AXIS 'GENERAL ARRANGEMENT' DRAWING (REF: 3004-01-003 REV K, DEC 2024).
- EXISTING LEVEL INFORMATION TAKEN FROM TERRA MEASUREMENT TOPOGRAPHICAL SURVEY (REF: 4102_AGR_GROUP_GRAVELEY_LANE_GREAT_WYMONDLEY, MAY 2024).

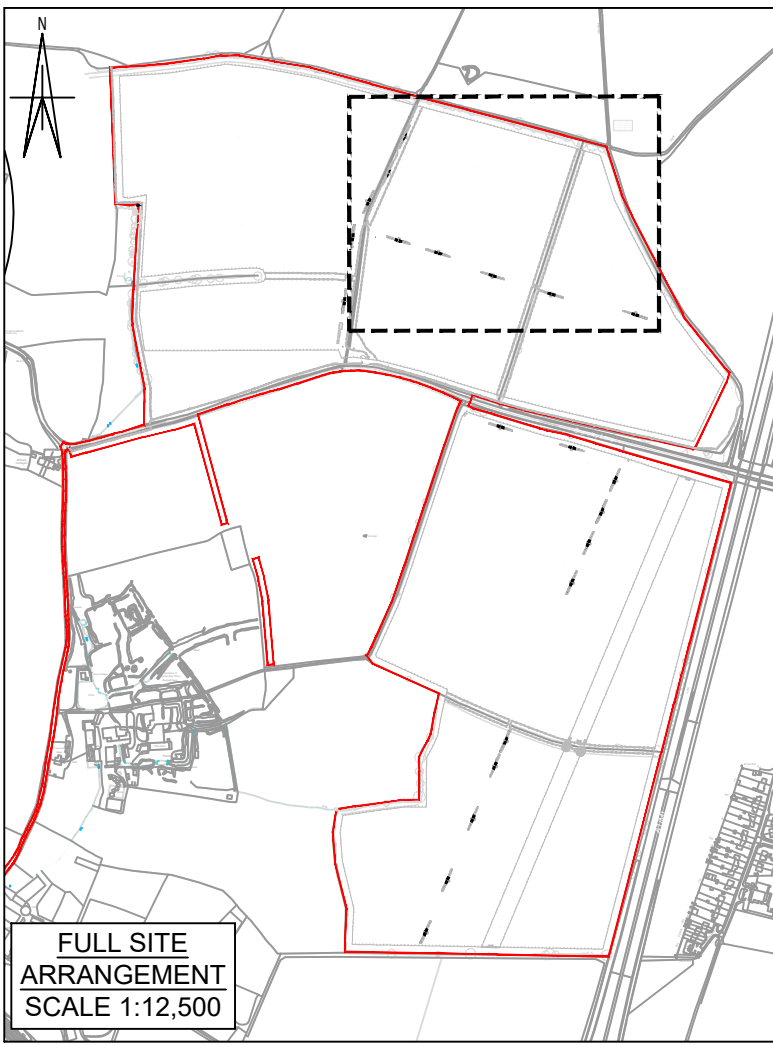

KEY

- EXISTING WATERCOURSE
- PROPOSED SURFACE WATER SEWER
- PROPOSED SURFACE WATER MANHOLE
- PROPOSED FILTER DRAIN
- PROPOSED PERMEABLE GRASSCRETE
- PROPOSED EXTERNAL LEVEL
- EXISTING LEVEL
- SITE BOUNDARY
- OVERLAND FLOW ROUTE

P6	25.06.25	UPDATED AS PER LLFA COMMENTS	WC	JA
P7	11.12.24	UPDATED AS PER NEW ACCESS ROAD ARRANGEMENT	WC	JA
P8	21.11.24	UPDATED AS PER FENCE ARRANGEMENT	WC	JA
P5	16.10.24	UPDATED TO SUIT NEW LAYOUT	WC	JA
P4	08.08.23	FENCE LINES REMOVED	JA	KT
P3	24.07.23	DRAINAGE LAYOUT UPDATED	JA	KT
P2	30.05.22	SITE LAYOUT UPDATED	JA	KT
P1	24.05.22	INITIAL ISSUE	JA	KT

REV	DATE	DESCRIPTION	DRAWN	CHECK
-----	------	-------------	-------	-------

Weetwood
Development • Planning • Environment

Park House, Flordd
Byrner Gwair, Mold
CH7 1FG
Tel 01352 700045
info@weetwood.net
www.weetwood.net

Client
AGR SOLAR 4 LIMITED

Drawing Status
PLANNING

Date
MAY 2022

Project
LAND EAST OF GREAT WYMONDLEY

Scale (A0)
1:500

Drawn
JA

Checked
KT


Project No
5208

Title
PROPOSED DRAINAGE LAYOUT SHEET 3 OF 6

Drawing No
102

Revision
P8

THIS DRAWING MUST BE READ IN CONJUNCTION WITH THE SPECIFICATION AND ALL OTHER RELEVANT DRAWINGS. DO NOT SCALE FROM THIS DRAWING.

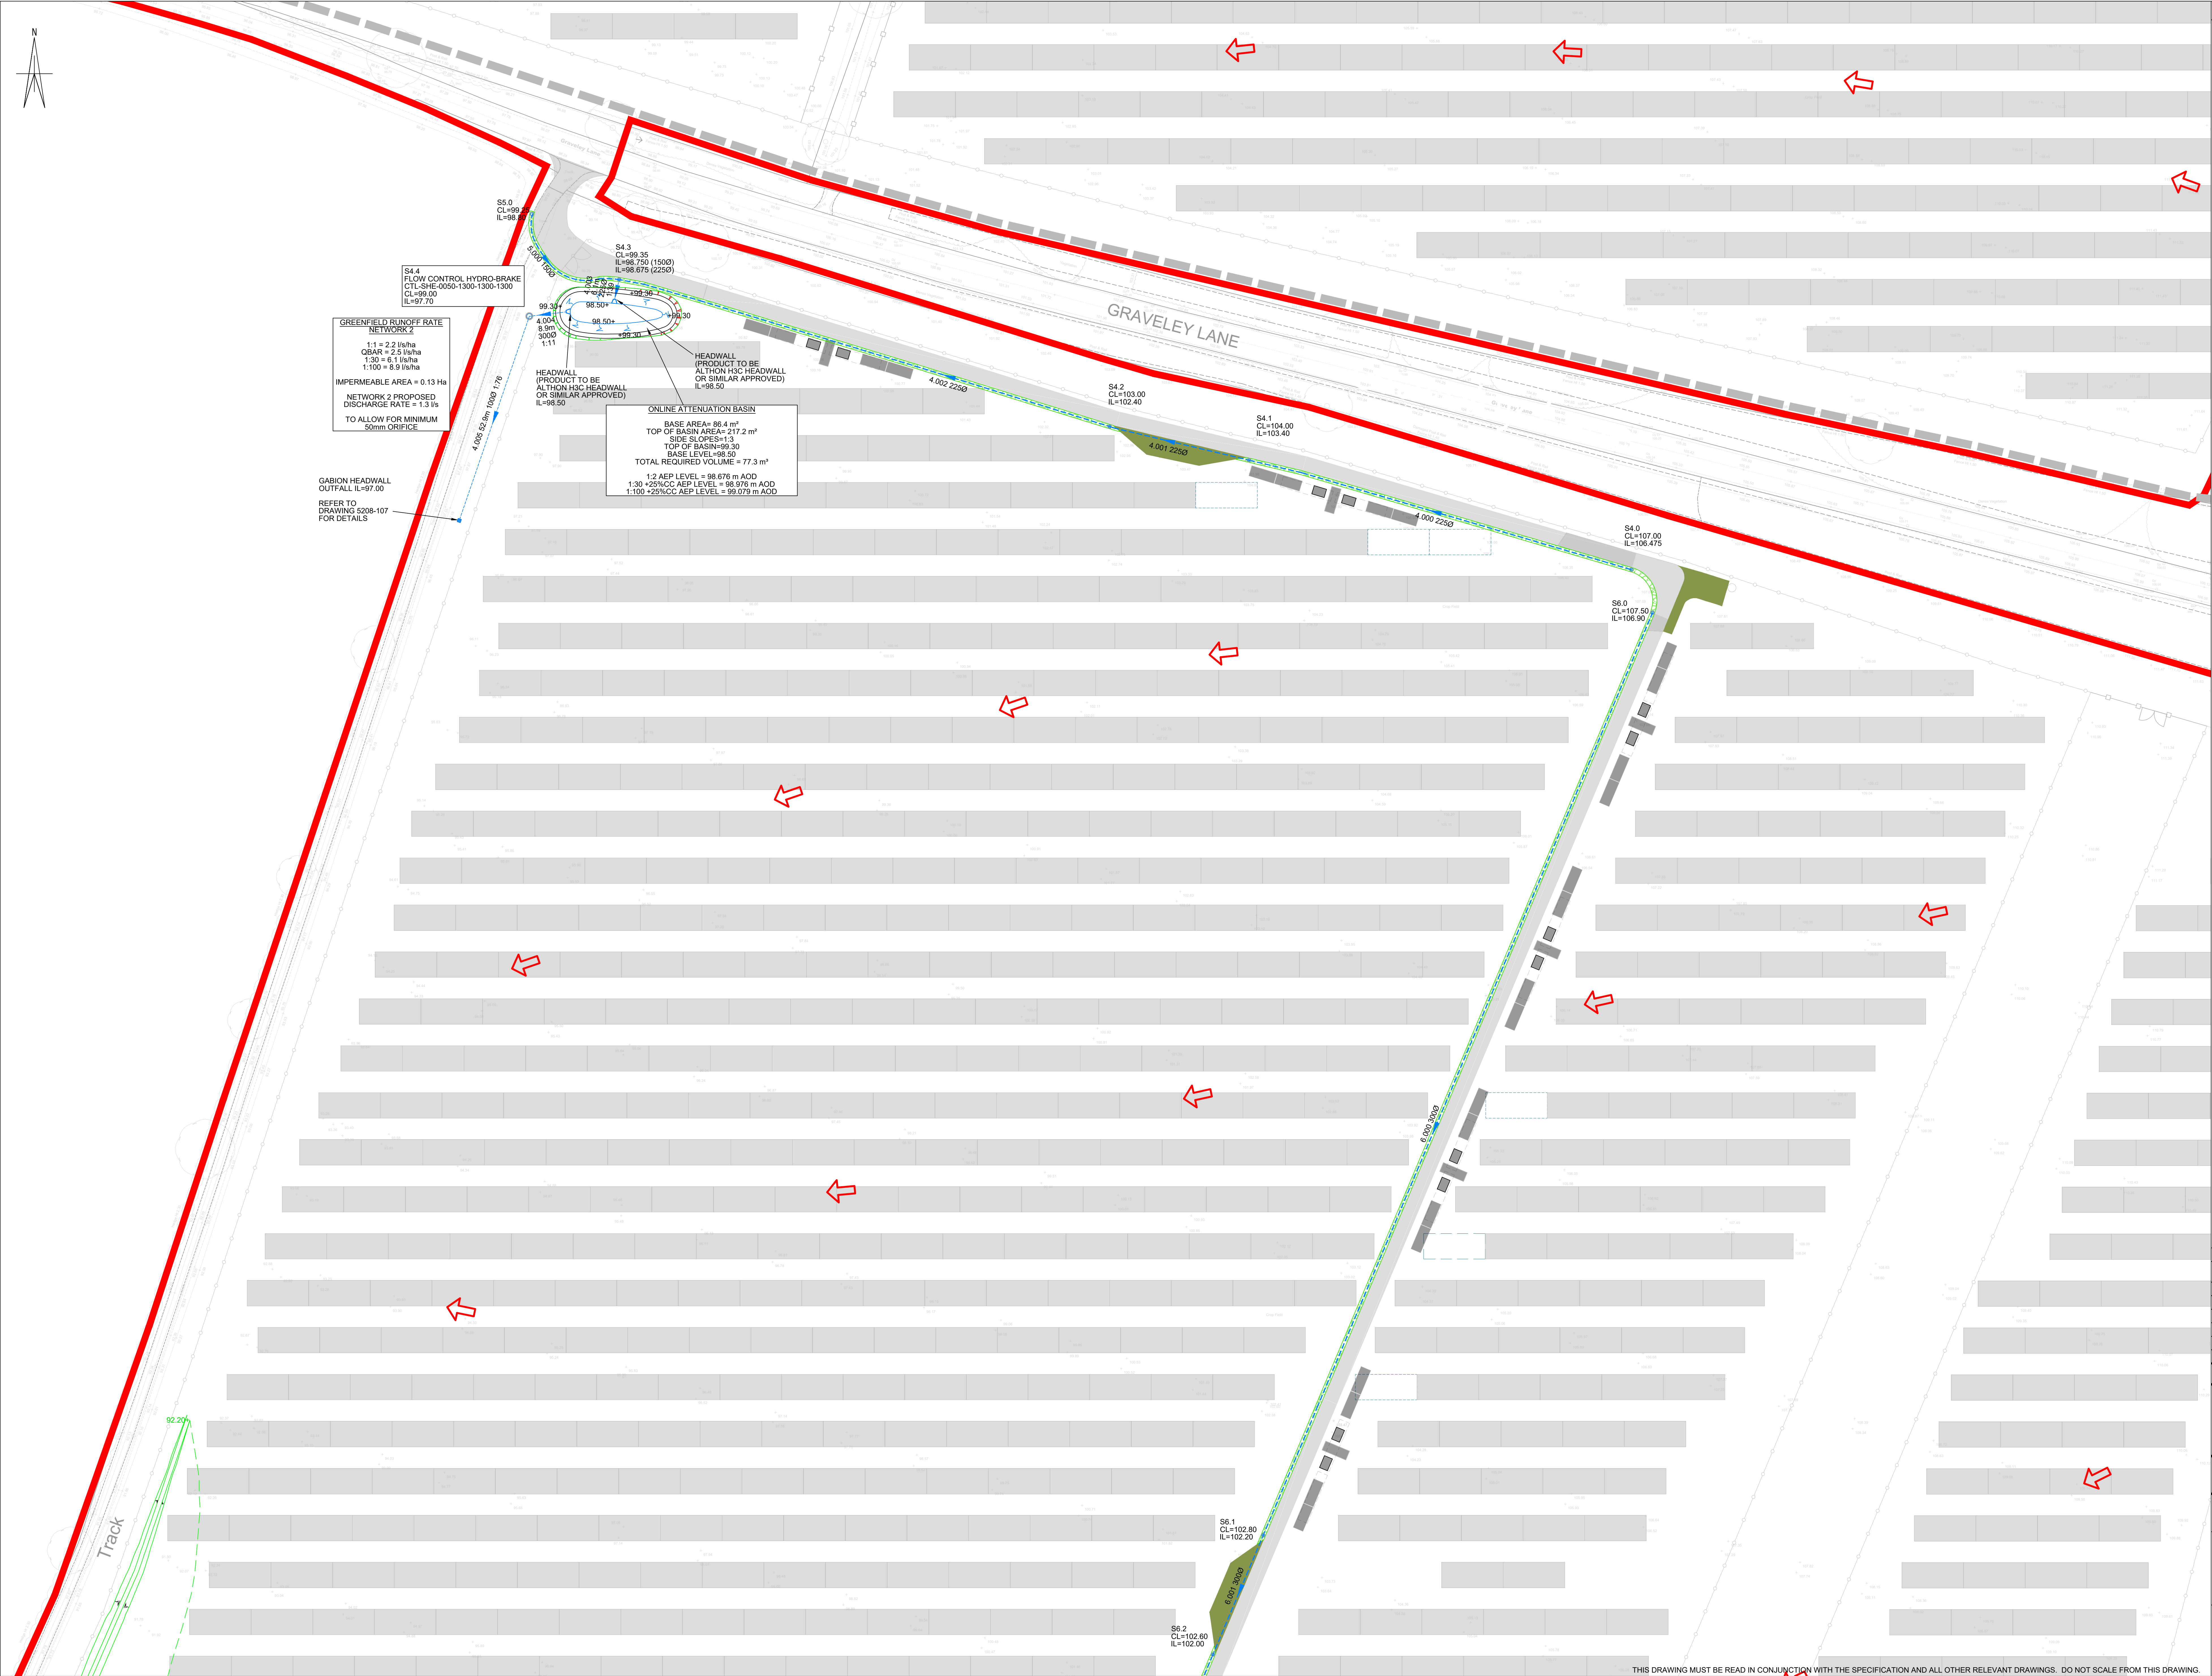

NOTES

- THIS DRAWING TO BE READ IN CONJUNCTION WITH ALL RELEVANT WEETWOOD DRAWINGS.
- PROPOSED SITE LAYOUT TAKEN FROM AXIS 'GENERAL ARRANGEMENT' DRAWING (REF: 3004-01-003 REV K, DEC 2024).
- EXISTING LEVEL INFORMATION TAKEN FROM TERRA MEASUREMENT TOPOGRAPHICAL SURVEY (REF: 4102_AGR_GROUP_GRAVELEY_LANE_GREAT_WYMONDLEY, MAY 2024).

KEY

- EXISTING WATERCOURSE
- PROPOSED SURFACE WATER SEWER
- PROPOSED SURFACE WATER MANHOLE
- PROPOSED FILTER DRAIN
- PROPOSED PERMEABLE GRASSCRETE
- PROPOSED EXTERNAL LEVEL
- EXISTING LEVEL
- SITE BOUNDARY
- OVERLAND FLOW ROUTE

P8	25.06.25	UPDATED AS PER ILFA COMMENTS	WC	JA
P7	11.12.24	UPDATED AS PER NEW ACCESS ROAD ARRANGEMENT	WC	JA
P6	21.11.24	UPDATED AS PER FENCE ARRANGEMENT	WC	JA
P5	16.10.24	UPDATED TO SUIT NEW LAYOUT	WC	JA
P4	08.08.23	FENCE LINES REMOVED	JA	KT
P3	24.07.23	DRAINAGE LAYOUT UPDATED	JA	KT
P2	30.05.22	SITE LAYOUT UPDATED	JA	KT
P1	24.05.22	INITIAL ISSUE	JA	KT

REV	DATE	DESCRIPTION	DRAWN	CHECK

Weetwood
Development • Planning • Environment

Park House, Flordd
Bymer Gwair, Mold
CH7 1FG
Tel 01352 700045
info@weetwood.net
www.weetwood.net

Client
AGR SOLAR 4 LIMITED

Drawing Status	Date
PLANNING	MAY 2022

Project	Drawn
LAND EAST OF GREAT WYMONDLEY	JA

Project No	Checked
5208	KT

Drawing No	Revision
103	P8


Title
PROPOSED DRAINAGE LAYOUT
SHEET 4 OF 6

THIS DRAWING MUST BE READ IN CONJUNCTION WITH THE SPECIFICATION AND ALL OTHER RELEVANT DRAWINGS. DO NOT SCALE FROM THIS DRAWING.



NOTES

- THIS DRAWING TO BE READ IN CONJUNCTION WITH ALL RELEVANT WEETWOOD DRAWINGS.
- PROPOSED SITE LAYOUT TAKEN FROM AXIS 'GENERAL ARRANGEMENT' DRAWING (REF: 3004-01-003 REV K, DEC 2024).
- EXISTING LEVEL INFORMATION TAKEN FROM TERRA MEASUREMENT 'TOPOGRAPHICAL SURVEY' (REF: 4102_AGR_GROUP_GRAVELEY_LANE_GREAT_WYMONDLEY, MAY 2024).

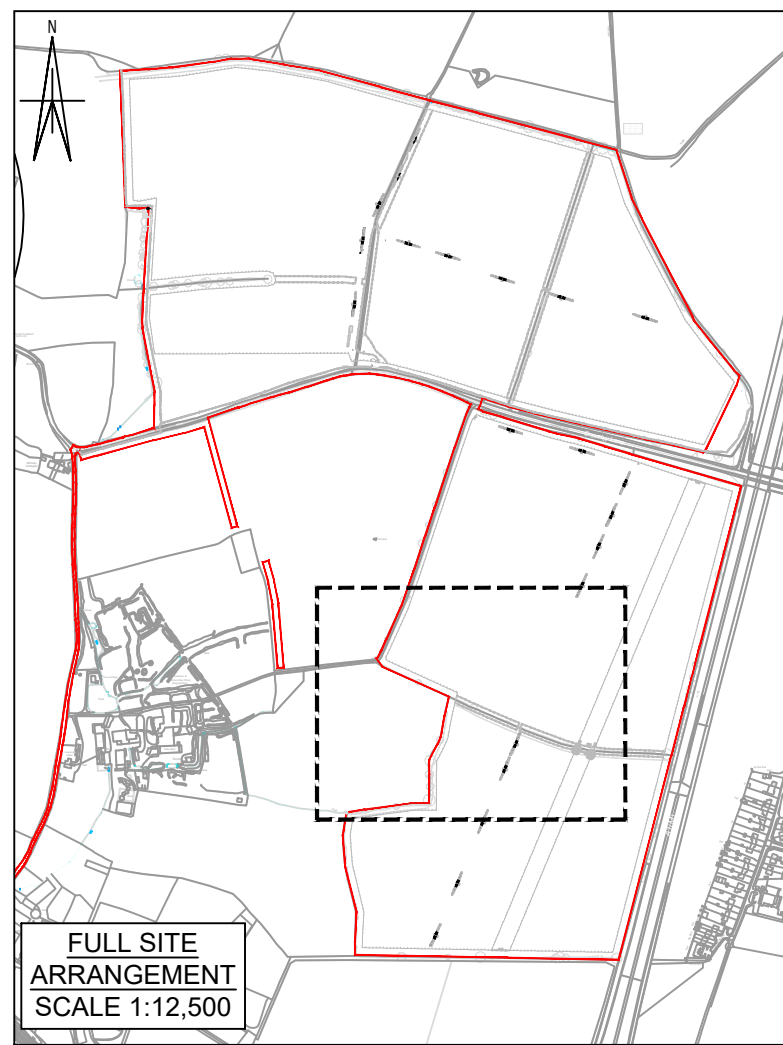

KEY

- EXISTING WATERCOURSE
- PROPOSED SURFACE WATER SEWER
- PROPOSED SURFACE WATER MANHOLE
- PROPOSED FILTER DRAIN
- PROPOSED PERMEABLE GRASSCRETE
- PROPOSED EXTERNAL LEVEL
- EXISTING LEVEL
- SITE BOUNDARY
- OVERLAND FLOW ROUTE

P8	25.06.25	UPDATED AS PER LLFA COMMENTS	WC	JA
P7	11.12.24	UPDATED AS PER NEW ACCESS ROAD ARRANGEMENT	WC	JA
P6	21.11.24	UPDATED AS PER FENCE ARRANGEMENT	WC	JA
P5	16.10.24	UPDATED TO SUIT NEW LAYOUT	WC	JA
P4	08.08.23	FENCE LINES REMOVED	JA	KT
P3	24.07.23	DRAINAGE LAYOUT UPDATED	JA	KT
P2	30.05.22	SITE LAYOUT UPDATED	JA	KT
P1	24.05.22	INITIAL ISSUE	JA	KT

REV	DATE	DESCRIPTION	DRAWN	CHECK
-----	------	-------------	-------	-------

Weetwood
Development • Planning • Environment

Park House, Florid
Byrner Gwair, Mold
CH7 1FG
Tel 01352 700045
info@weetwood.net
www.weetwood.net

Client AGR SOLAR 4 LIMITED	
Drawing Status PLANNING	Date MAY 2022
Project LAND EAST OF GREAT WYMONDLEY	Scale (A0) 1:500
Project No 5208	Drawn JA
Drawing No 104	Checked KT
Revision P8	

THIS DRAWING MUST BE READ IN CONJUNCTION WITH THE SPECIFICATION AND ALL OTHER RELEVANT DRAWINGS. DO NOT SCALE FROM THIS DRAWING.



NOTES

- THIS DRAWING TO BE READ IN CONJUNCTION WITH ALL RELEVANT WEETWOOD DRAWINGS.
- PROPOSED SITE LAYOUT TAKEN FROM AXIS 'GENERAL ARRANGEMENT' DRAWING (REF: 3004-01-003 REV K, DEC 2024).
- EXISTING LEVEL INFORMATION TAKEN FROM TERRA MEASUREMENT TOPOGRAPHICAL SURVEY (REF: 4102_AGR_GROUP_GRAVELEY_LANE_GREAT_WYMONDLEY, MAY 2024).

KEY

- EXISTING WATERCOURSE
- PROPOSED SURFACE WATER SEWER
- PROPOSED SURFACE WATER MANHOLE
- PROPOSED FILTER DRAIN
- PROPOSED PERMEABLE GRASSCRETE
- PROPOSED EXTERNAL LEVEL
- EXISTING LEVEL
- SITE BOUNDARY
- OVERLAND FLOW ROUTE

P6	25.06.25	UPDATED AS PER LLFA COMMENTS	WC	JA
P5	11.12.24	UPDATED AS PER NEW ACCESS ROAD ARRANGEMENT	WC	JA
P4	21.11.24	UPDATED AS PER FENCE ARRANGEMENT	WC	JA
P3	16.10.24	UPDATED TO SUIT NEW LAYOUT	WC	JA
P2	08.08.23	FENCE LINES REMOVED	JA	KT
P1	24.07.23	INITIAL ISSUE	JA	KT

REV	DATE	DESCRIPTION	DRAWN	CHECK

Weetwood
Development • Planning • Environment

Park House, Florold
Byrmer Gwair, Mold
CH7 1FG
Tel 01352 700045
info@weetwood.net
www.weetwood.net

Client
AGR SOLAR 4 LIMITED

Drawing Status	Date
PLANNING	JULY 2023

Project	Drawn
LAND EAST OF GREAT WYMONDLEY	JA

Checked	Project No
KT	5208

Title	Drawing No
PROPOSED DRAINAGE LAYOUT	105

SHEET 6 OF 6	Revision
	P6

THIS DRAWING MUST BE READ IN CONJUNCTION WITH THE SPECIFICATION AND ALL OTHER RELEVANT DRAWINGS. DO NOT SCALE FROM THIS DRAWING.