




Temporary site access and compound. This will be used only once we arrive on to have a base to establish the formal site compound set up and access off London Road. Existing field access used.

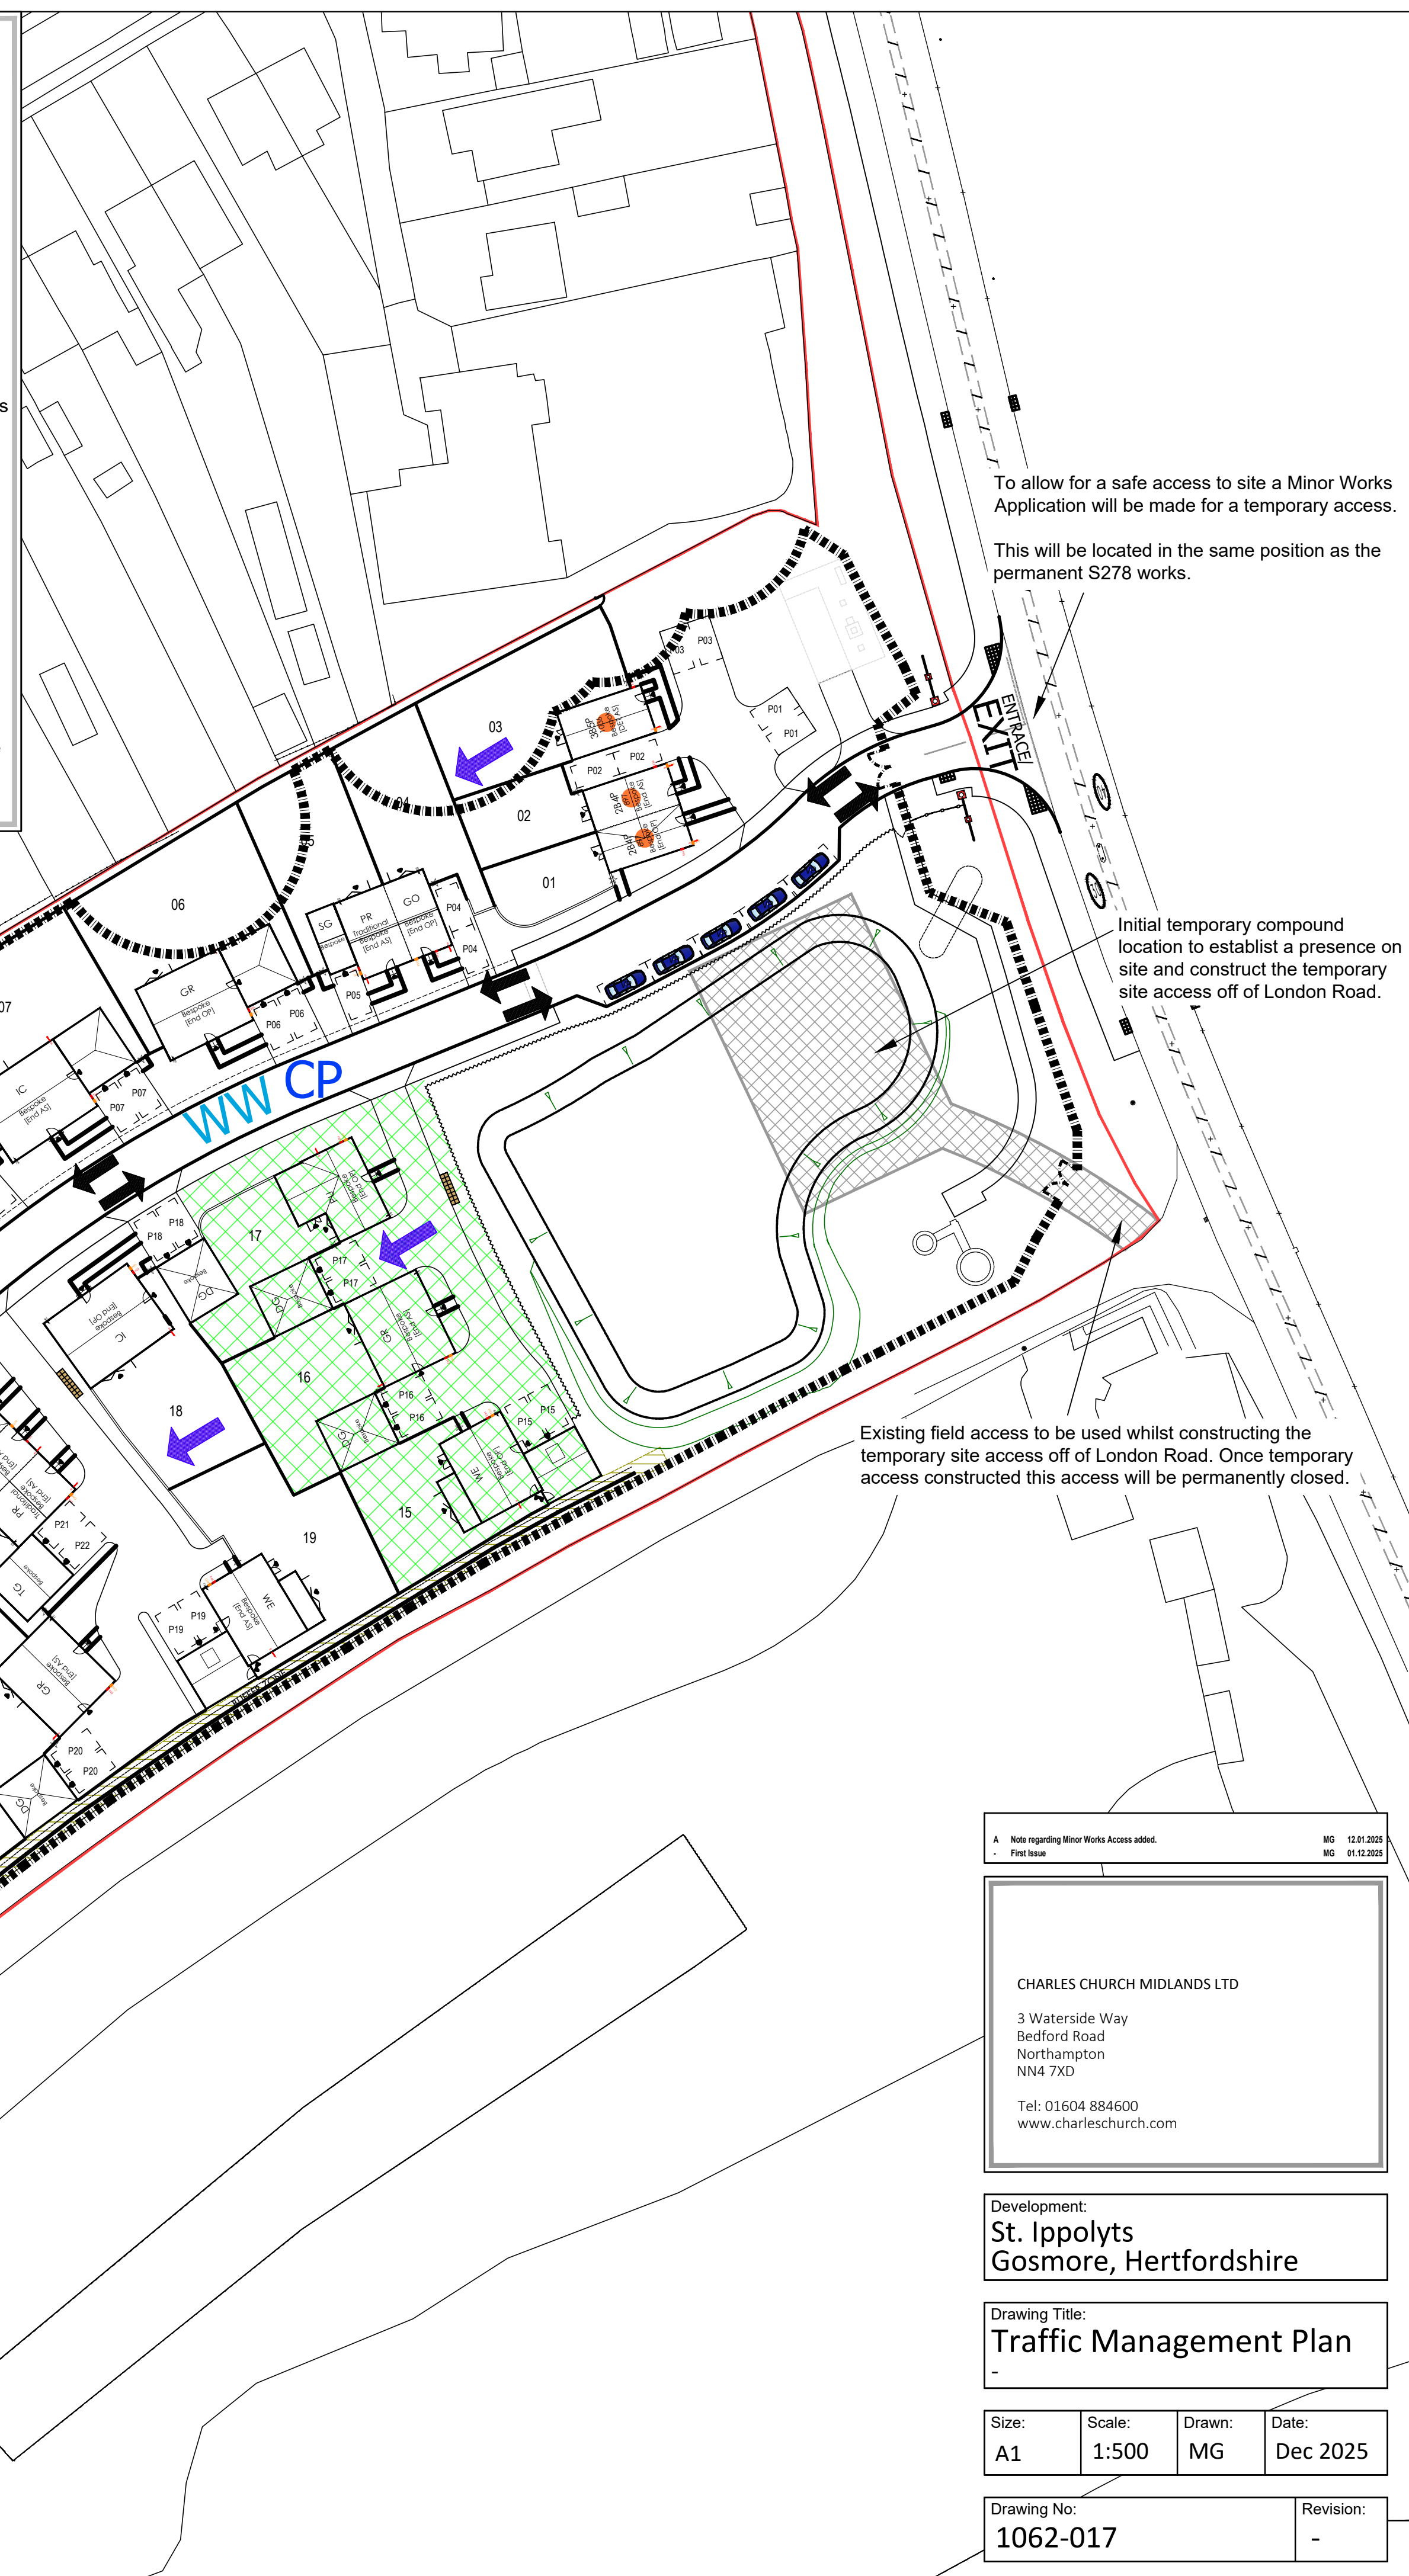

Initial temporary compound location to establish a presence on site and construct the temporary site access off of London Road.

Existing field access to be used whilst constructing the temporary site access off of London Road. Once temporary access constructed this access will be permanently closed.

A Note regarding Minor Works Access added. - First Issue	MG 12.01.2023 MG 01.12.2025
---	---

CHARLES CHURCH MIDLANDS LTD

3 Waterside Way
Bedford Road
Northampton
NN4 7XD

Tel: 01604 884600
www.charleschurch.com

Development:

St. Ippolyts
Gosmore, Hertfordshire

Drawing Title:

Traffic Management Plan

-

Size:	Scale:	Drawn:	Date:
A1	1:500	MG	Dec 2025

Drawing No: 1062-017	Revision: -
---	---------------------------