


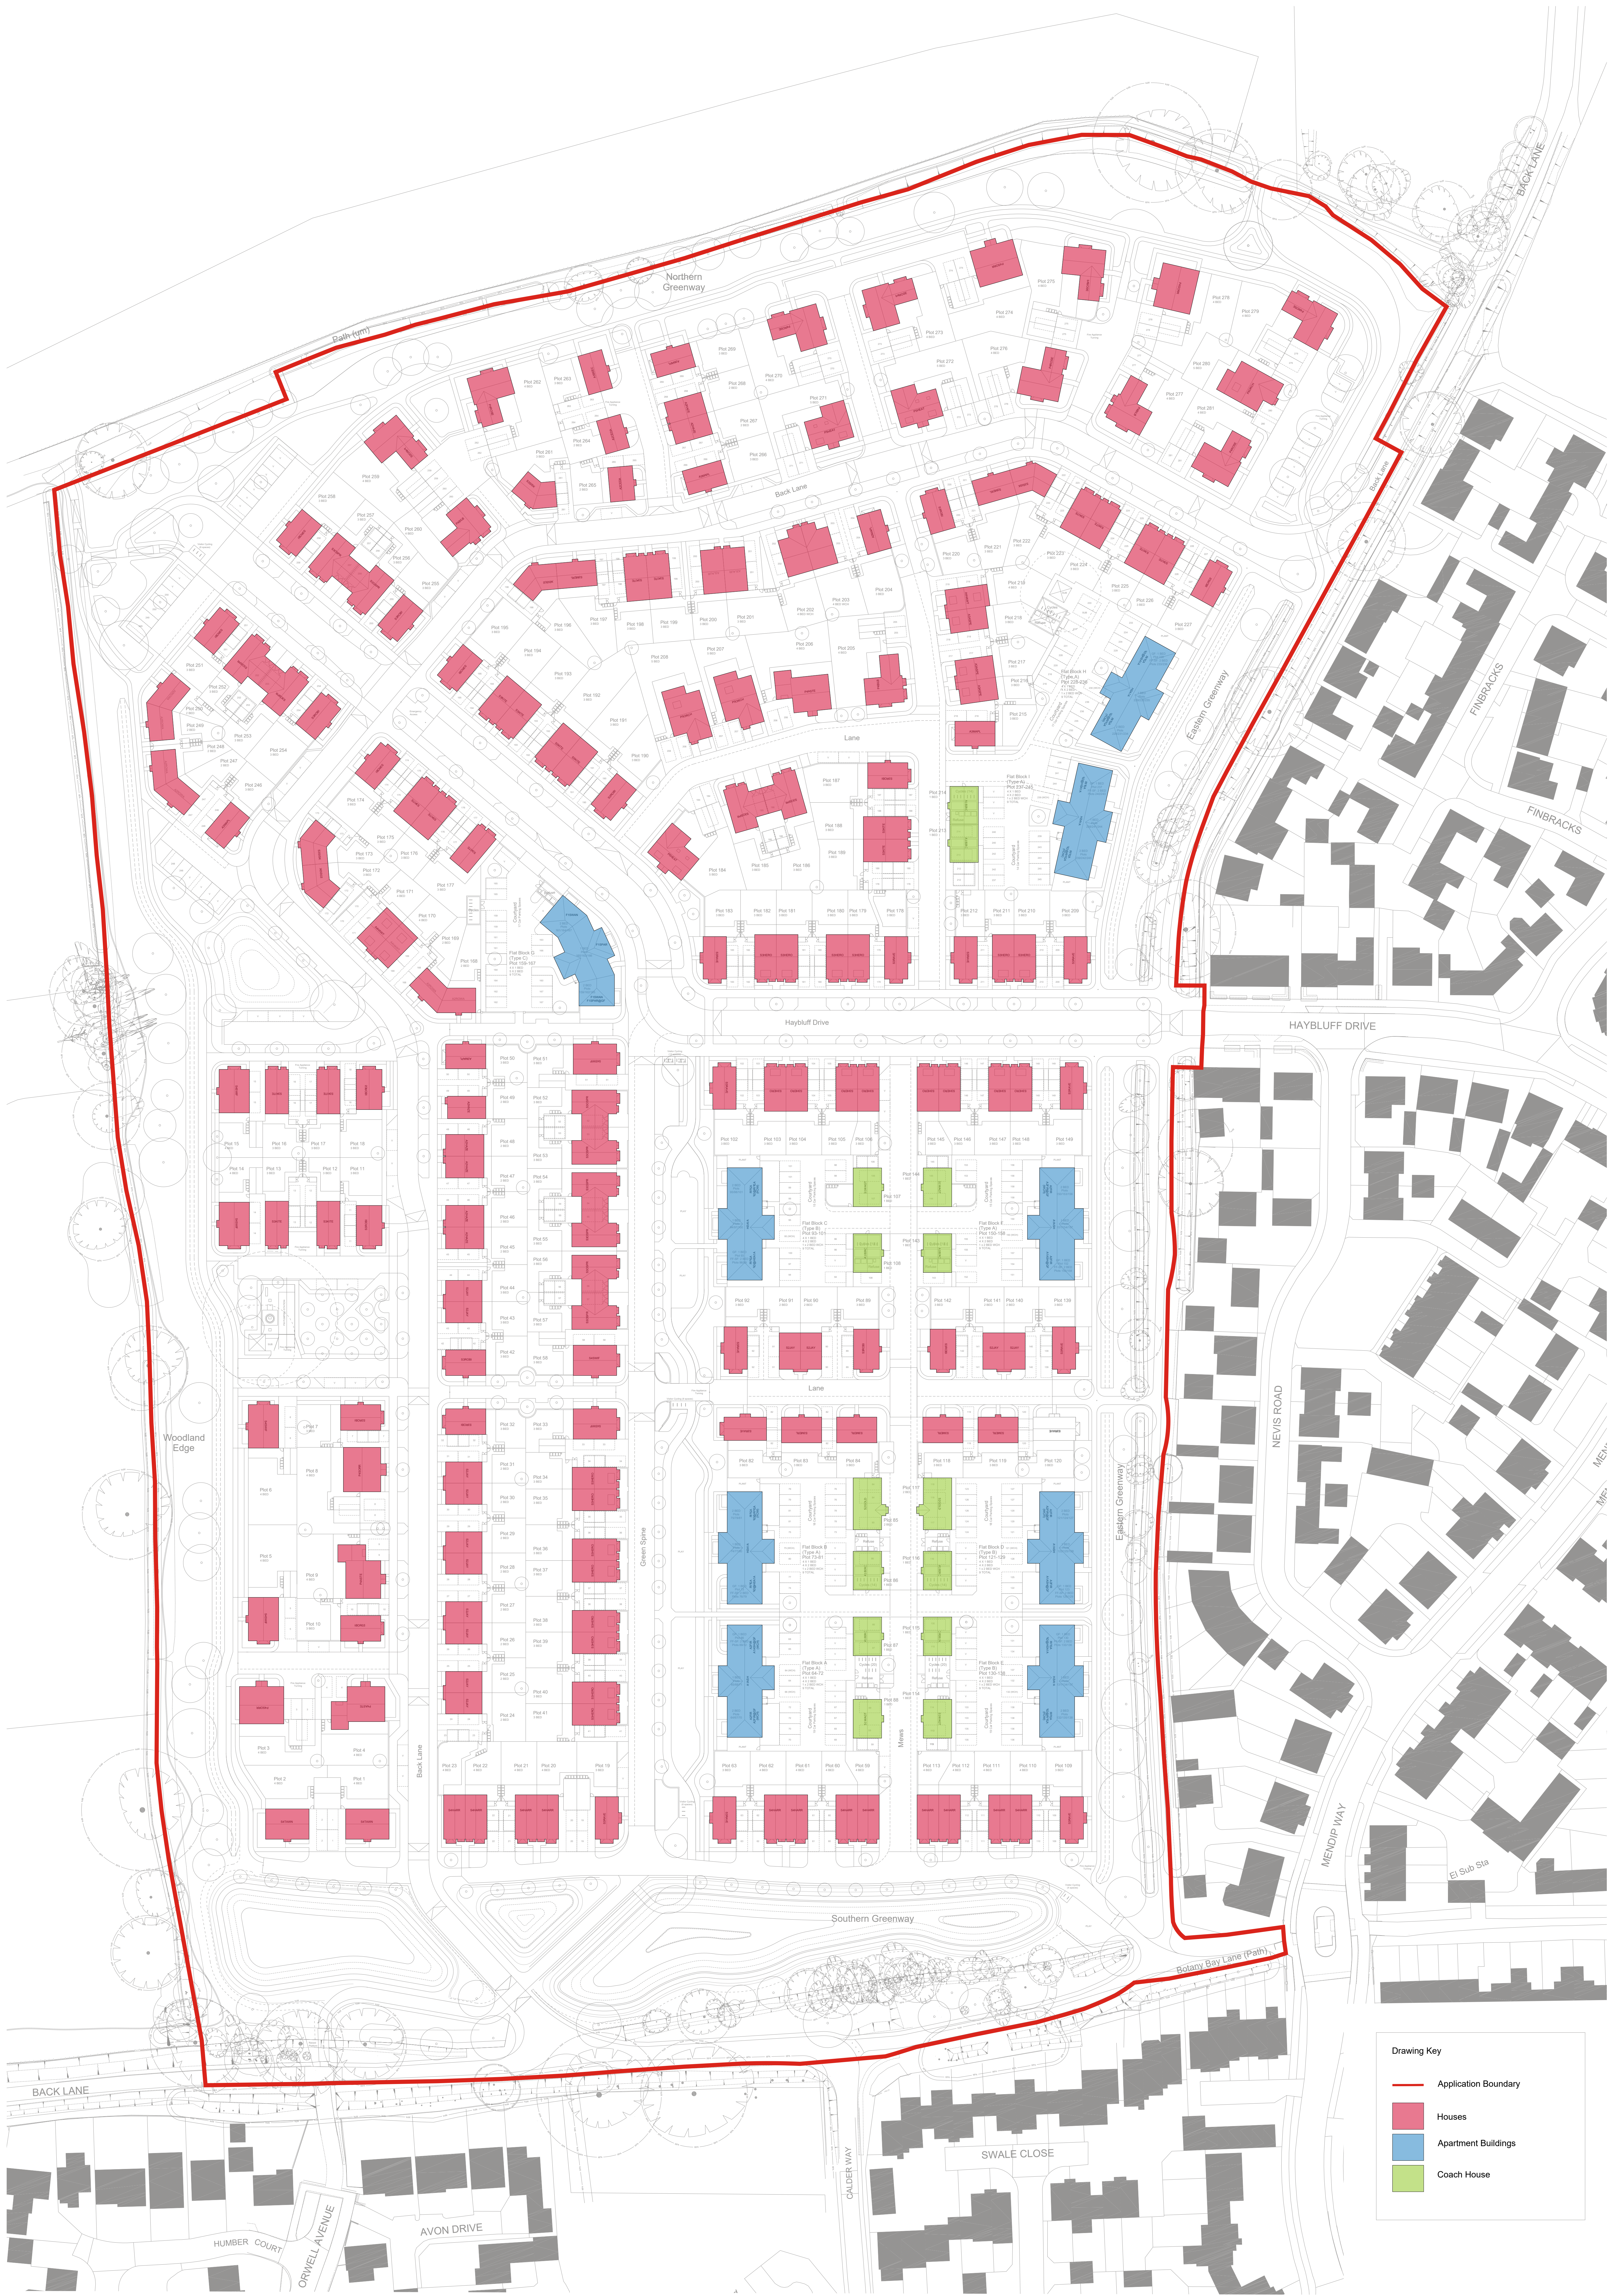

Drawing Key

- Application Boundary
- Houses
- Apartment Buildings
- Coach House