


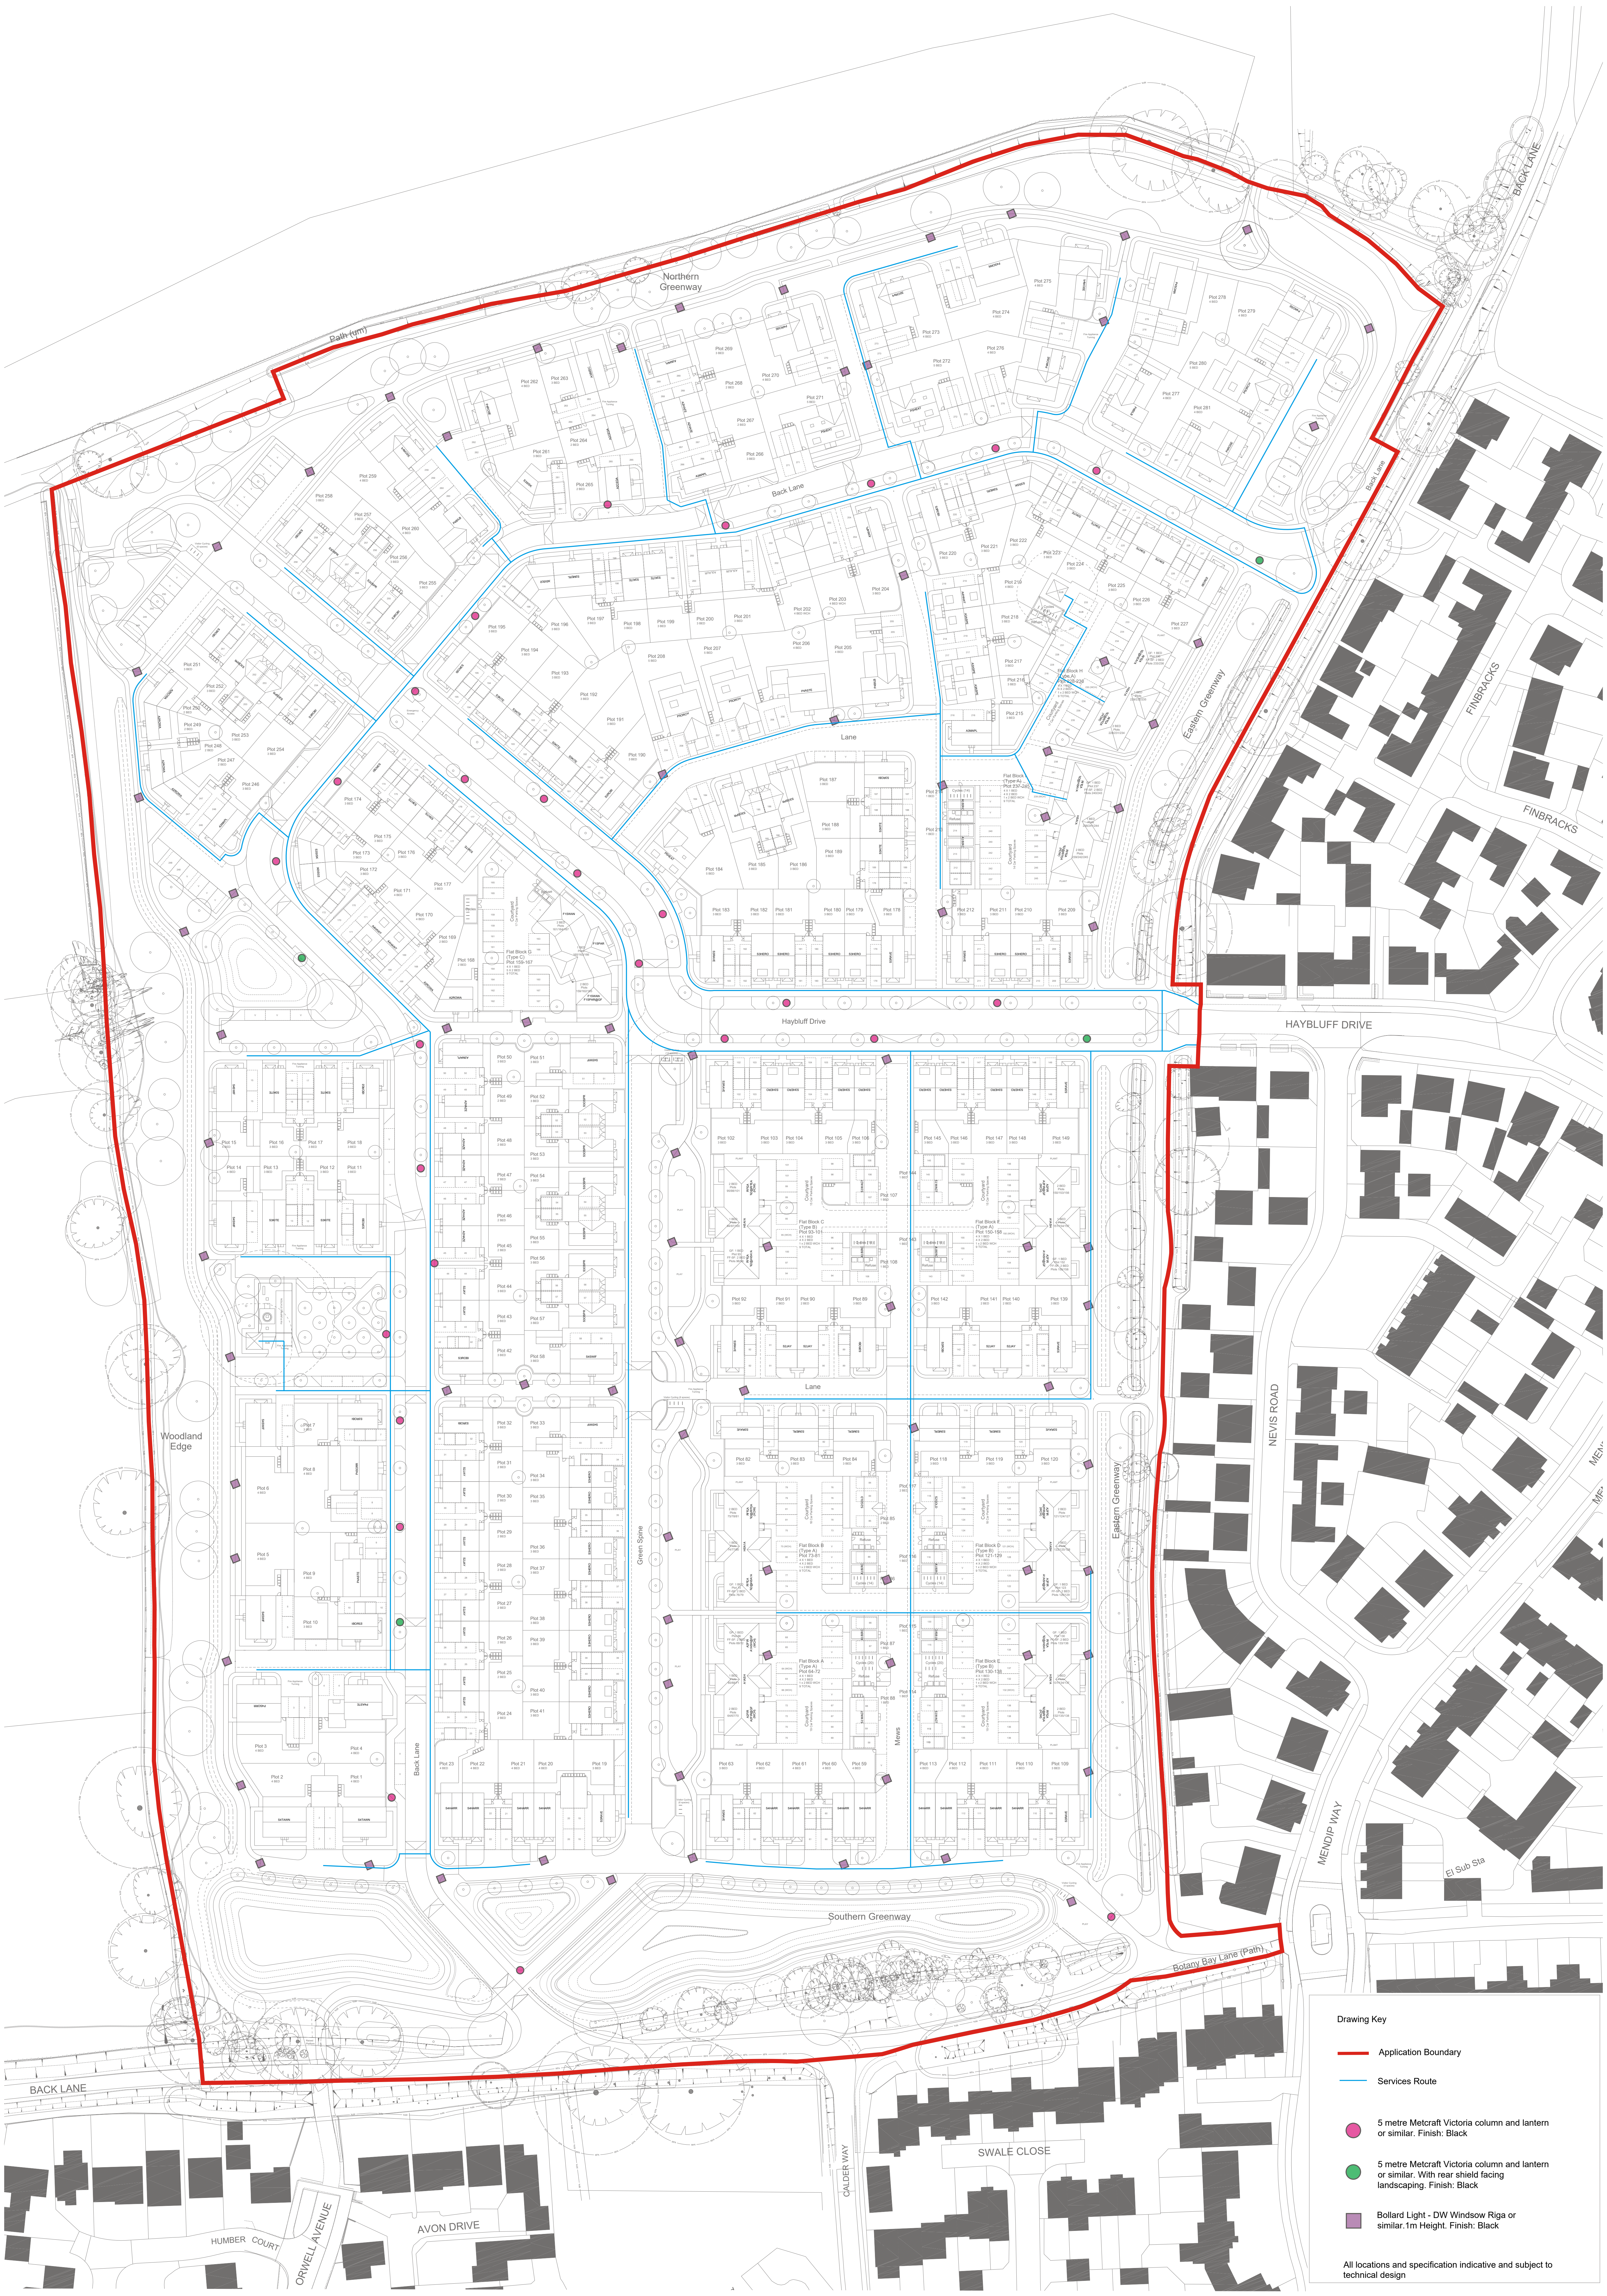

Drawing Key

- Application Boundary
- Services Route
- 5 metre Metcraft Victoria column and lantern or similar. Finish: Black
- 5 metre Metcraft Victoria column and lantern or similar. With rear shield facing landscaping. Finish: Black
- Bollard Light - DW Windsor Riga or similar. 1m Height. Finish: Black

All locations and specification indicative and subject to technical design