


THIS DRAWING AND SPECIFICATIONS ARE THE PROPERTY OF THE PERFORMANCE WINDOW GROUP. THEY ARE ISSUED IN STRICT CONFIDENCE AND SHALL NOT BE REPRODUCED, COPIED OR USED AS THE BASIS FOR MANUFACTURING WITHOUT WRITTEN PERMISSION.

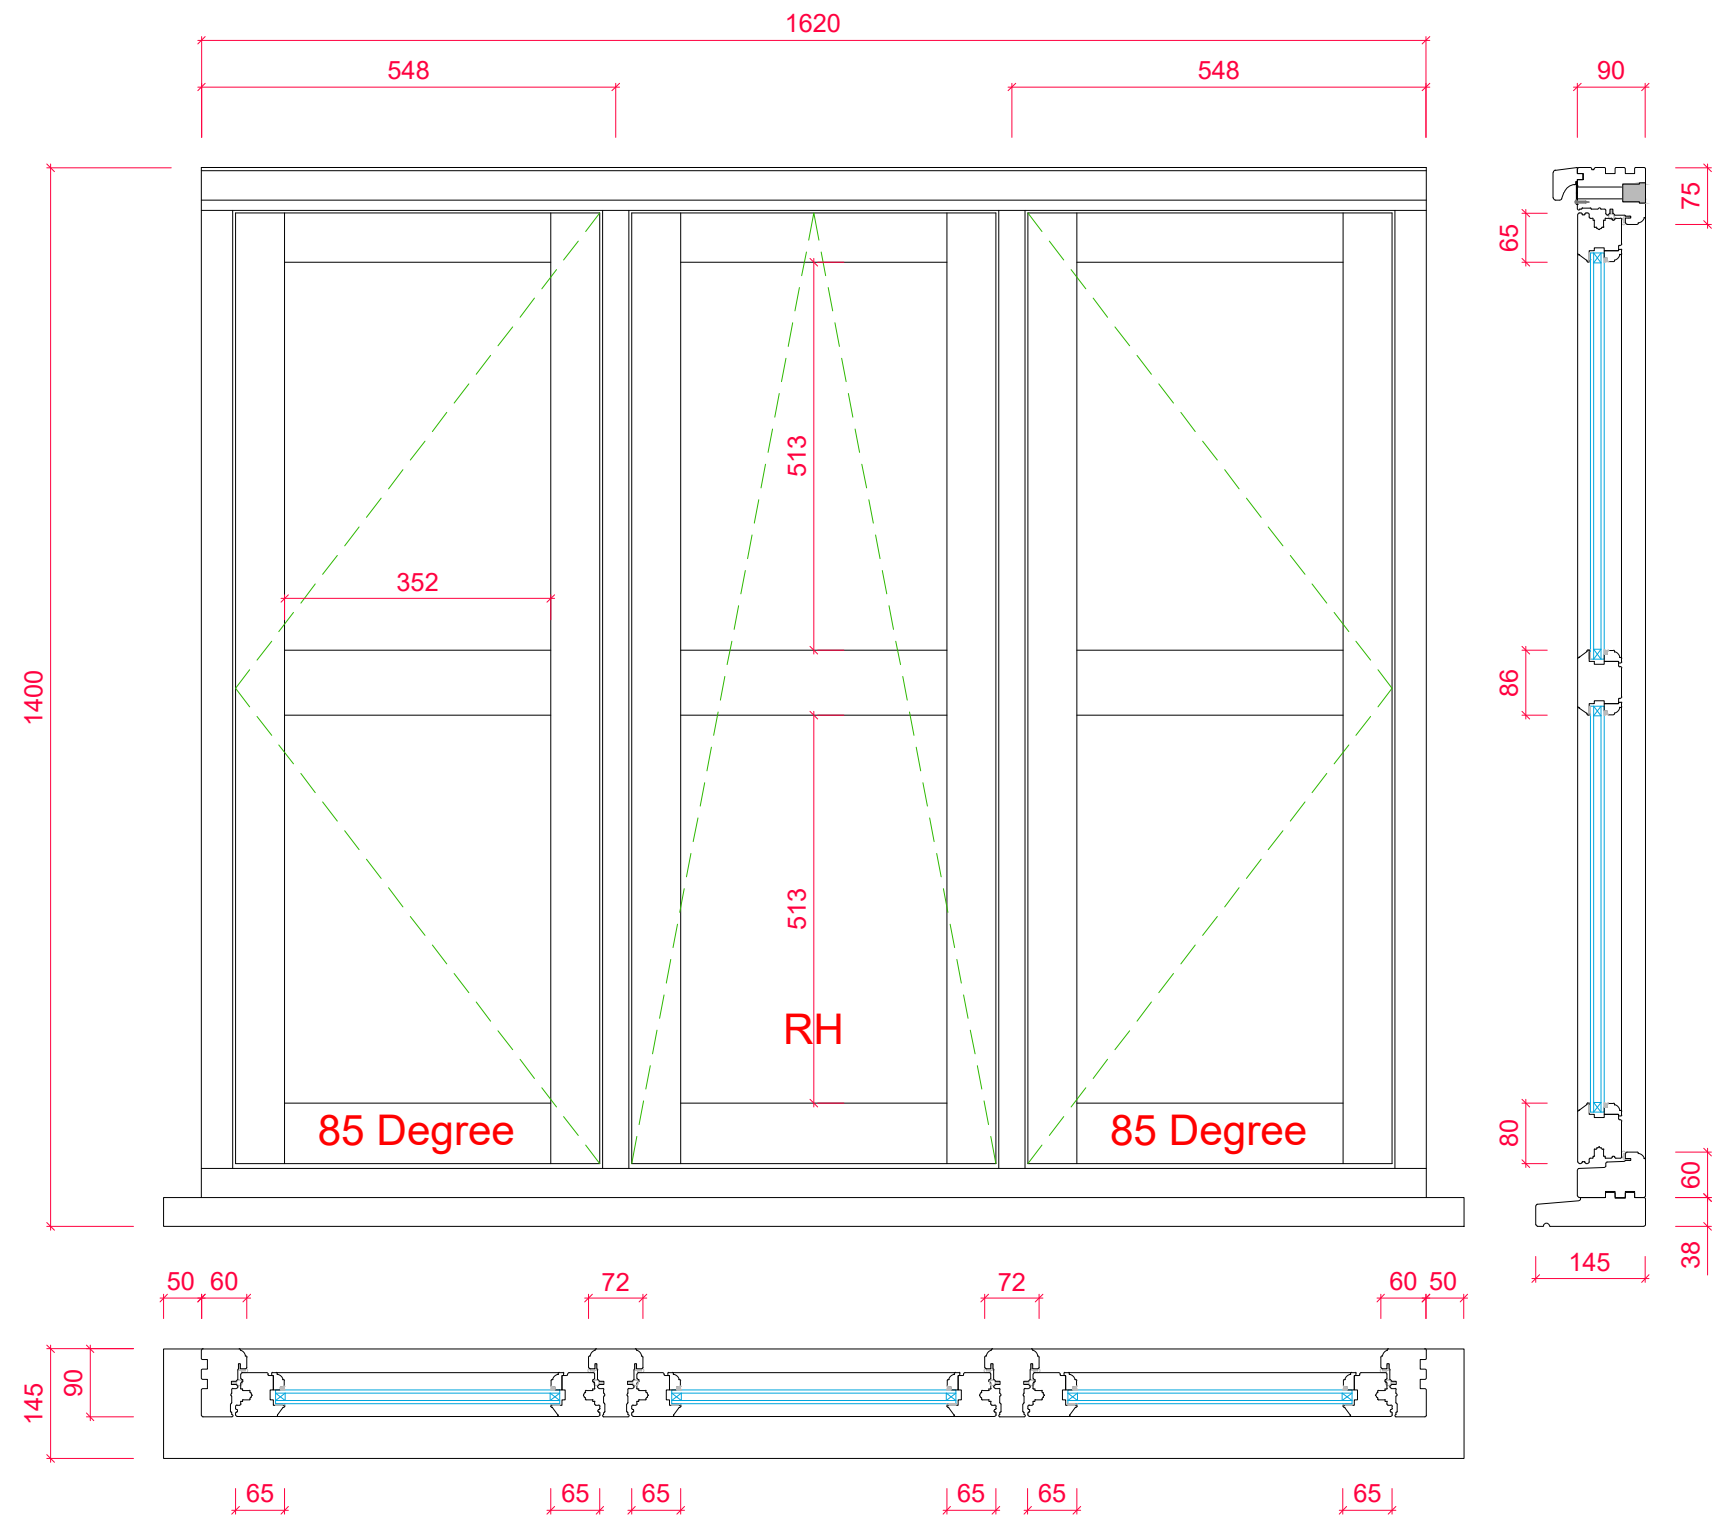

Scale Bar @ 1:10 (mm)



ALL MEASUREMENTS ARE FINISHED DIMENSIONS IN MM.

 TIMBER WINDOWS	PRODUCT RANGE:			
	FLUSH CASEMENT (<i>Ovolo</i>)			
	18mm Double Glazed Unit			
	TITLE			
Mr To - Quote Ref: 9608/1 V13				
Item 1 - Bedroom 3 Rear				
DRAWN BY:	LH	DATE DRAWN:	25/09/2024	SCALE: 1:10@A3

Din A3