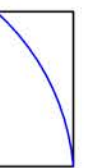
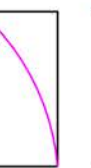
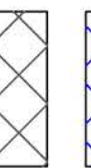


Legend

-  Site boundary
-  Category A Tree
-  Category B Tree
-  Category C Tree
-  Category U Tree
-  Root Protection Area
-  Shading Arc
-  Category A Woodland, Group or Hedge
-  Category B Woodland, Group or Hedge
-  Category C Woodland, Group or Hedge
-  Category U Woodland, Group or Hedge

Revision By	Date	Details

Project Reference Number	
--------------------------	--


BG25 250 REDWINGS BALDOCK, HINXWORTH

REDWINGS LODGE

TREE CONSTRAINTS PLAN
SHEET 1 OF 2

Project or Issue		Date of Issue	
INITIAL ISSUE		16.06.25	
Drawn By	Scale	Drawn By	Reviewed By
LE	1:200	HR	SO
Checked and approved		Reviewed	
BG25 250-BRGR-ZZ-DRL-00001		P01	

Brindle & Green Ltd
www.brindlegreen.co.uk
Tel: 0800 222 9105

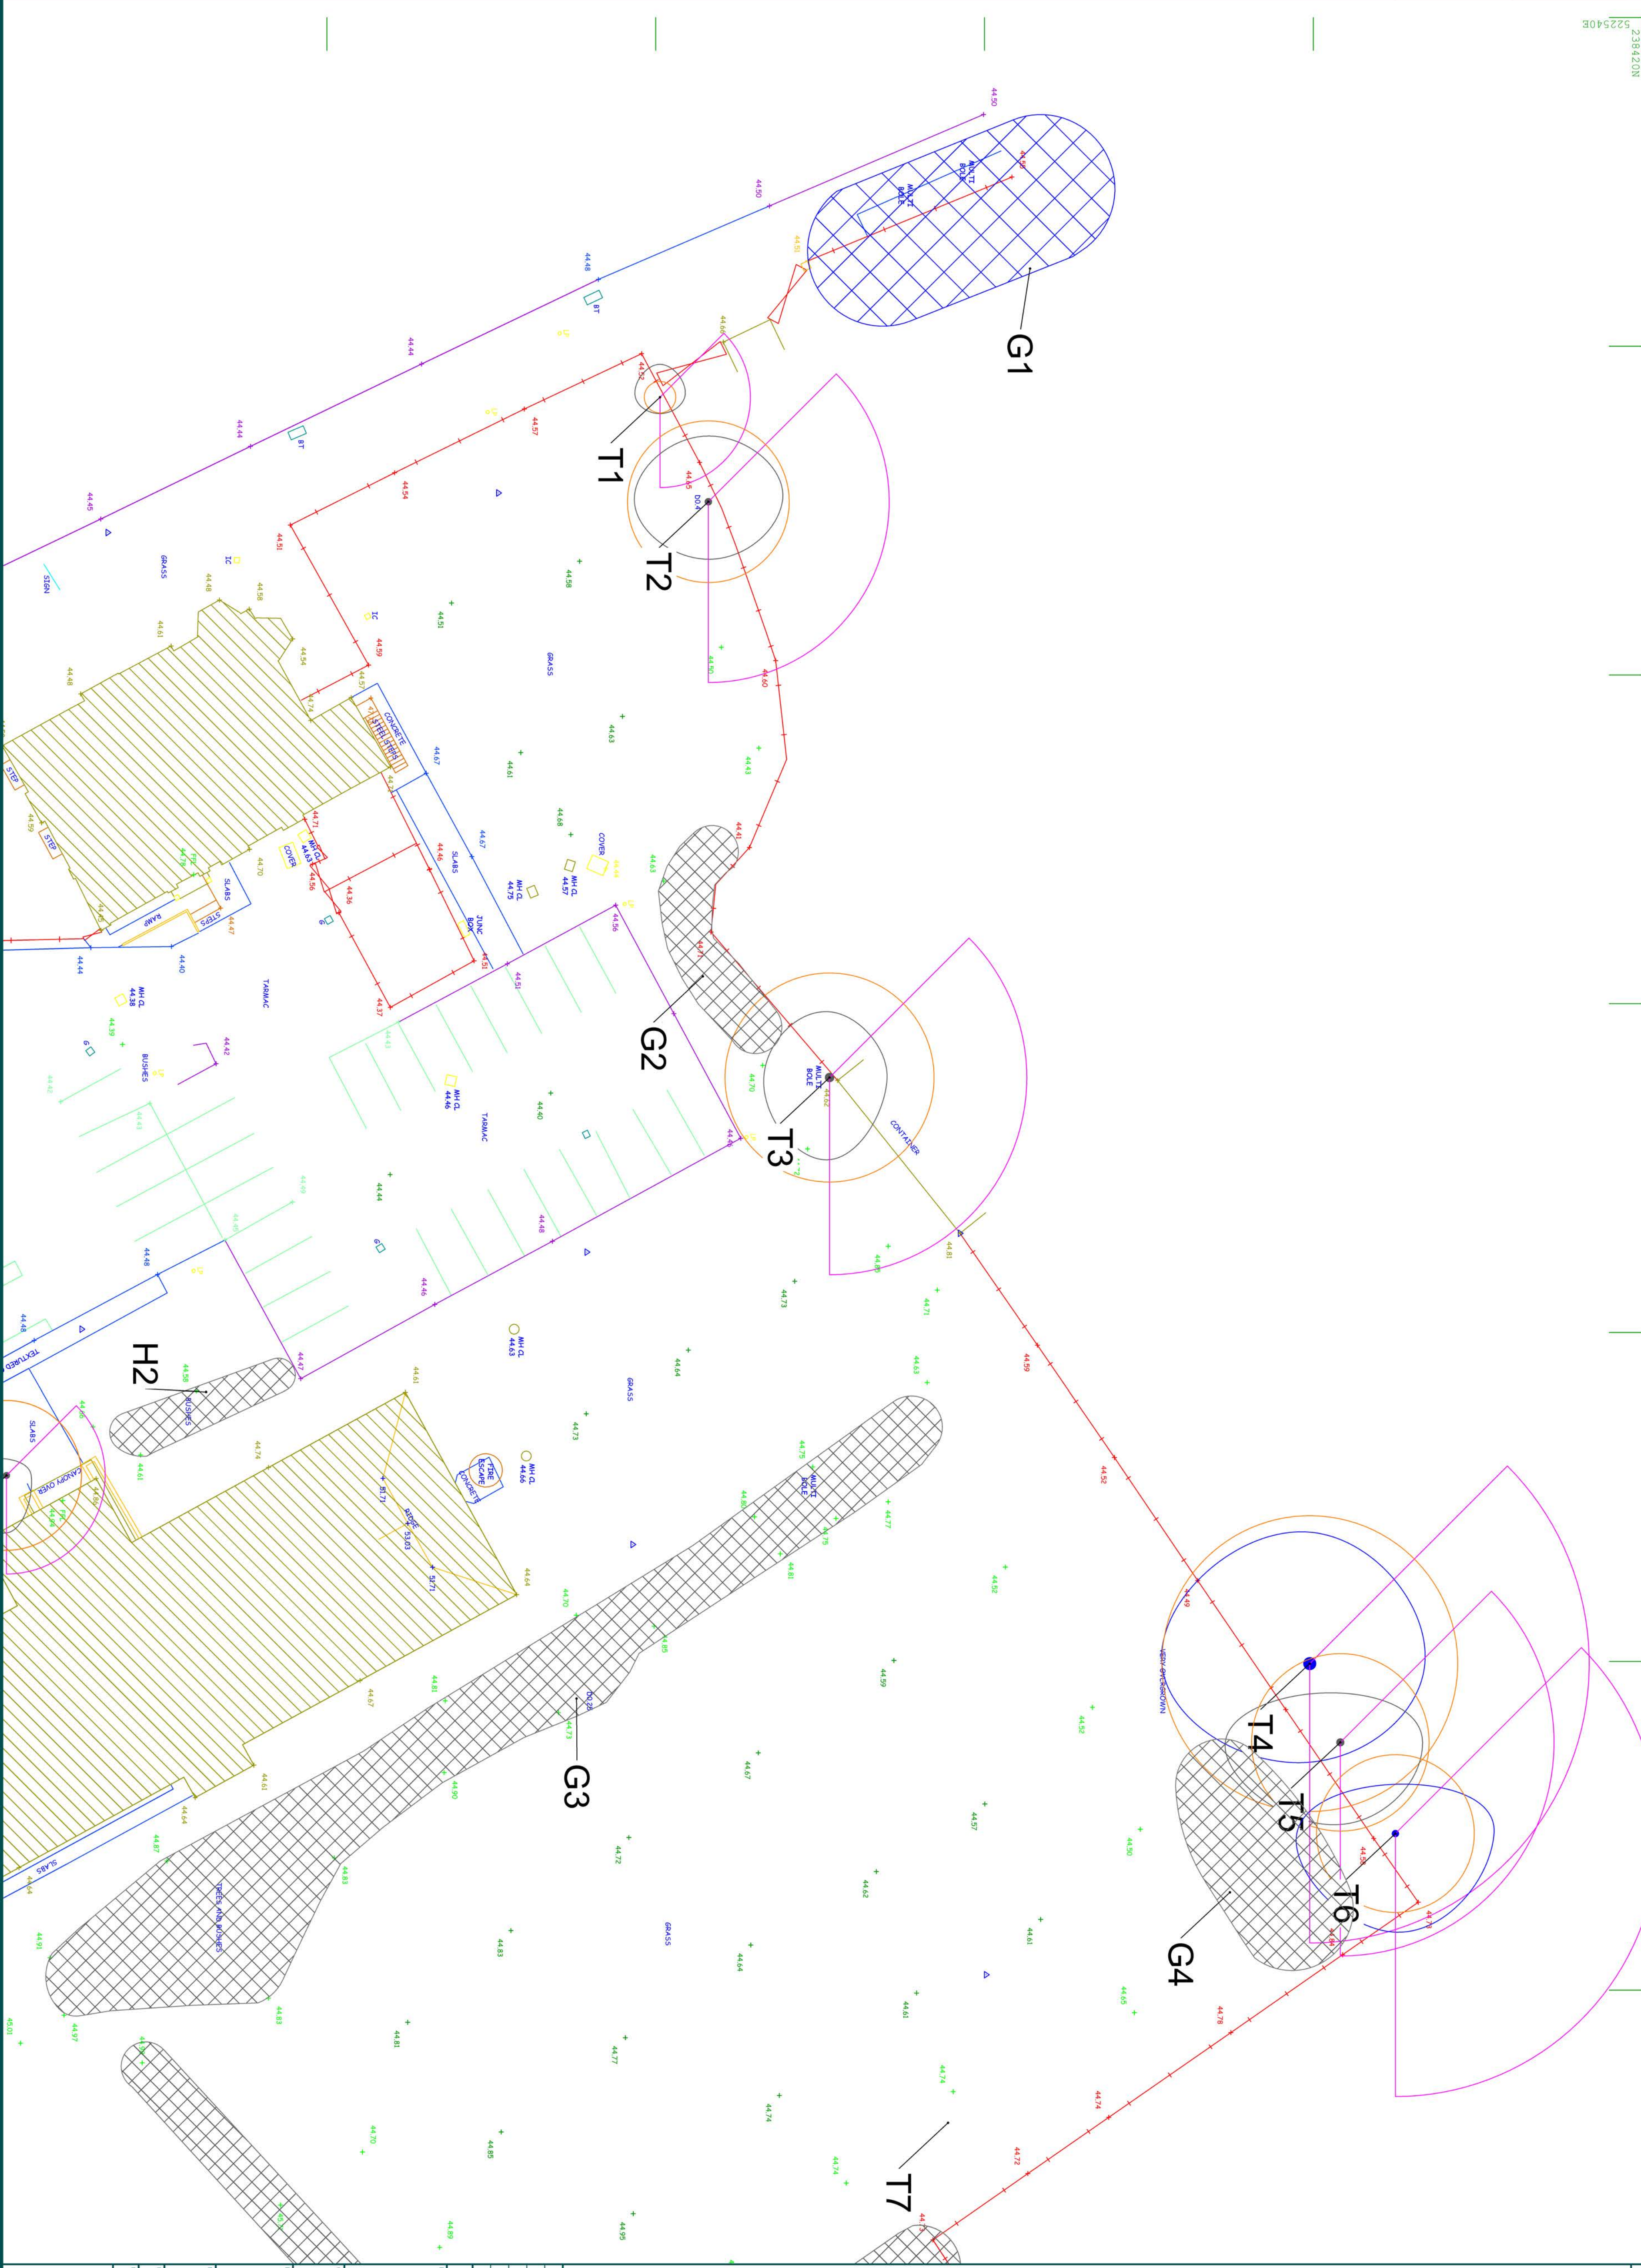

238420N
522540E

- Legend
- Site boundary
 - Category A Tree
 - Category B Tree
 - Category C Tree
 - Category U Tree
 - Root Protection Area
 - Shading Arc
 - Category A Woodland, Group or Hedge
 - Category B Woodland, Group or Hedge
 - Category C Woodland, Group or Hedge
 - Category U Woodland, Group or Hedge

Revision	By	Date	Details

Project Reference Number

BG25 250 REDWINGS BALDOCK, HINXWORTH

Client	REDWINGS LODGE
--------	----------------

Drawing title

TREE CONSTRAINTS PLAN
SHEET 2 OF 2

Prepared by Name		Date of Issue	
INITIAL ISSUE		16.06.25	
Drawn By	1:200	Reviewed By	SO
Checked and approved	THR	Initial	P01

BG25 250-BRGR-ZZ-ZZ-DR-L-00002

