



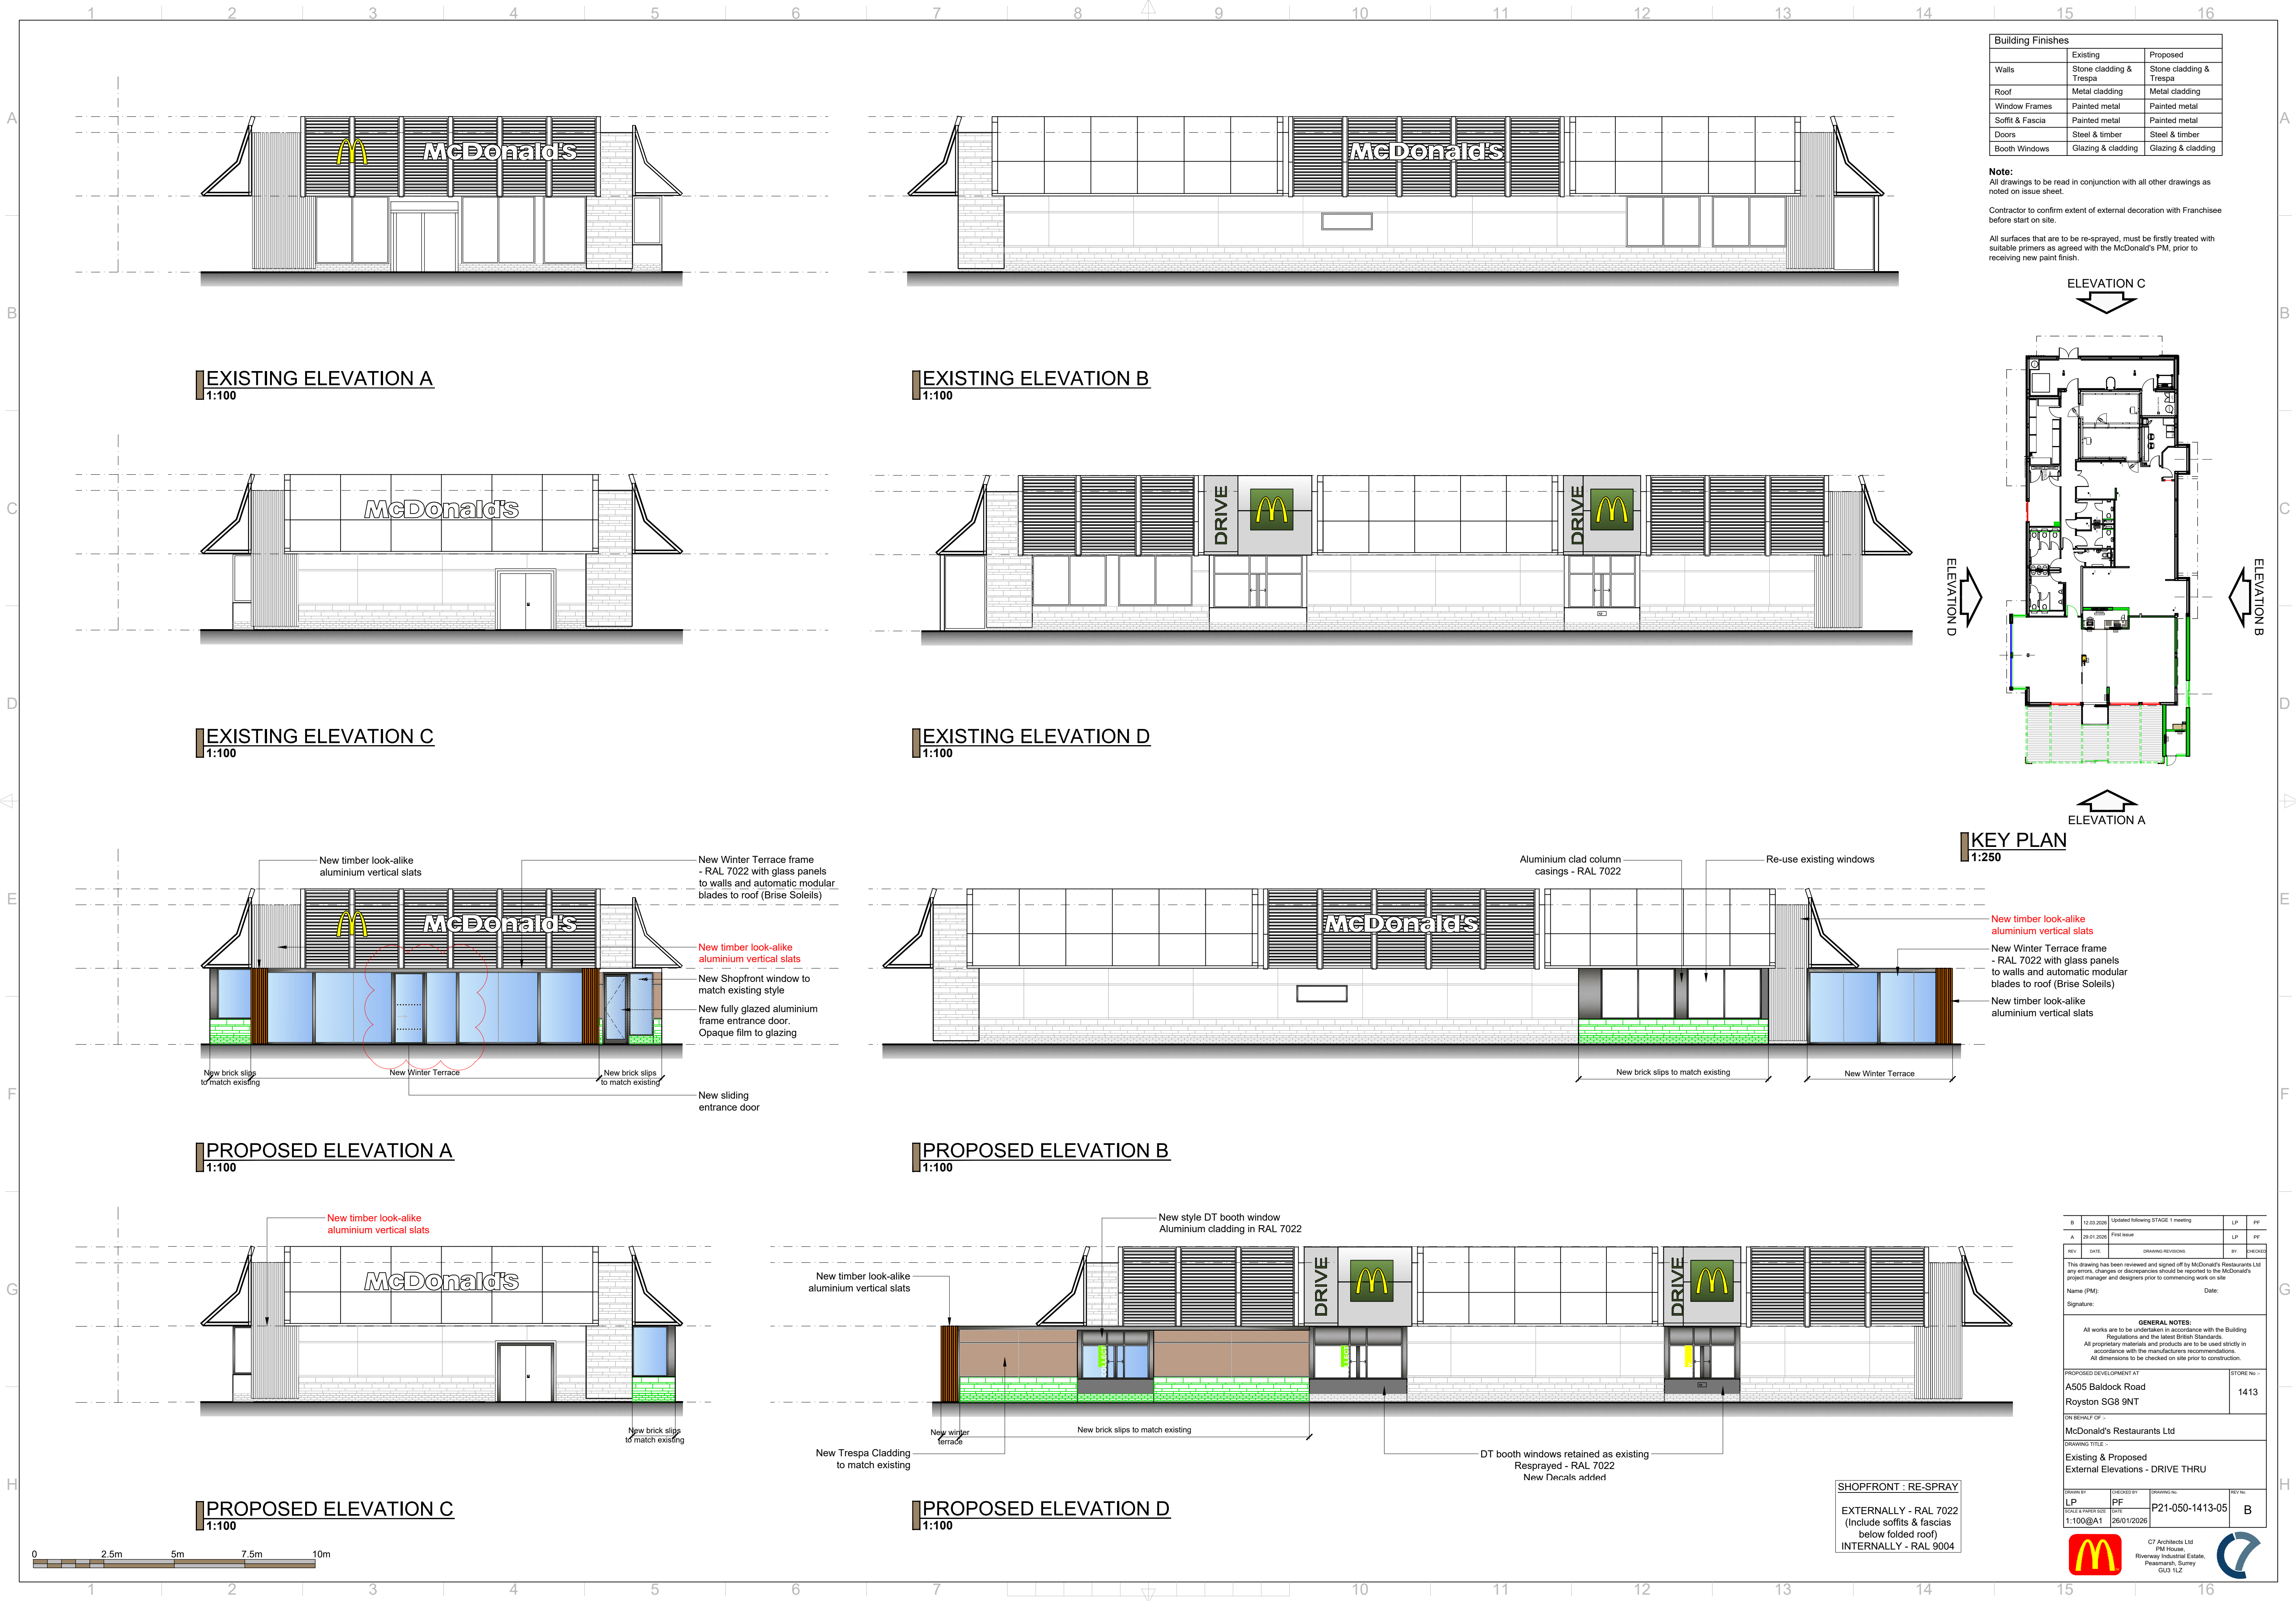

Building Finishes		
	Existing	Proposed
Walls	Stone cladding & Trespa	Stone cladding & Trespa
Roof	Metal cladding	Metal cladding
Window Frames	Painted metal	Painted metal
Soffit & Fascia	Painted metal	Painted metal
Doors	Steel & timber	Steel & timber
Booth Windows	Glazing & cladding	Glazing & cladding

Note:
All drawings to be read in conjunction with all other drawings as noted on issue sheet.
Contractor to confirm extent of external decoration with Franchisee before start on site.
All surfaces that are to be re-sprayed, must be firstly treated with suitable primers as agreed with the McDonald's PM, prior to receiving new paint finish.

ELEVATION C

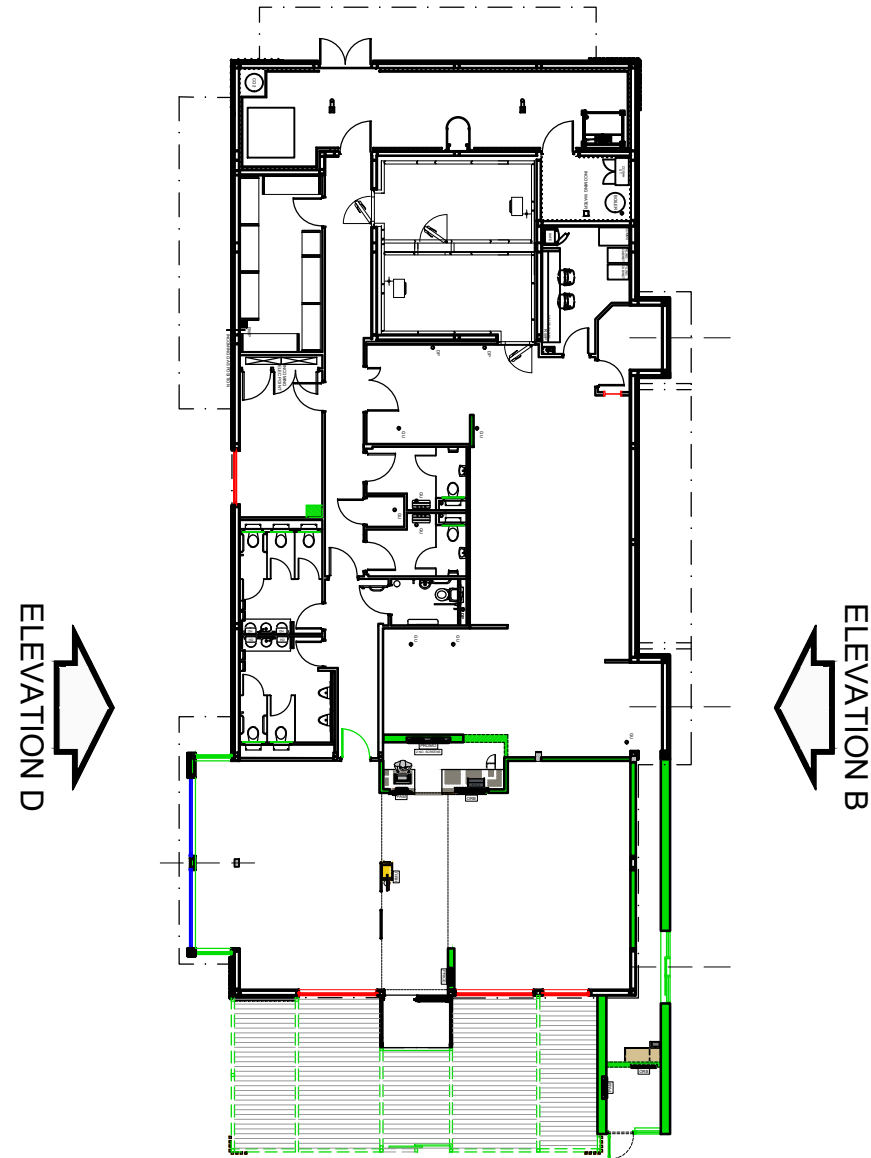

ELEVATION A

KEY PLAN
1:250

New timber look-alike aluminium vertical slats
New Winter Terrace frame - RAL 7022 with glass panels to walls and automatic modular blades to roof (Brise Soleils)
New timber look-alike aluminium vertical slats

B	12.03.2026	Updated following STAGE 1 meeting		LP	PF
A	29.01.2026	First Issue		LP	PF
REV	DATE	DRAWING REVISIONS		BY	CHECKED
This drawing has been reviewed and signed off by McDonald's Restaurants Ltd. Any errors, changes or discrepancies should be reported to the McDonald's project manager and designers prior to commencing work on site.					
Name (PM):		Date:			
Signatures:					
GENERAL NOTES: All works are to be undertaken in accordance with the Building Regulations and the latest British Standards. All proprietary materials and products are to be used strictly in accordance with the manufacturers recommendations. All dimensions to be checked on site prior to construction.					
PROPOSED DEVELOPMENT AT A505 Baldock Road Royston SG8 9NT					STORE No : 1413
ON BEHALF OF: McDonald's Restaurants Ltd					
DRAWING TITLE : Existing & Proposed External Elevations - DRIVE THRU					
DRAWN BY: LP		CHECKED BY: PF		DRAWING No: P21-050-1413-05	
PROJECT WORKSHEET 1:100@A1		DATE 26/01/2026		REV No: B	



C7 Architects Ltd
PMA House,
Riversway Industrial Estate,
Peasemarch, Surrey
GU13 1LZ

