


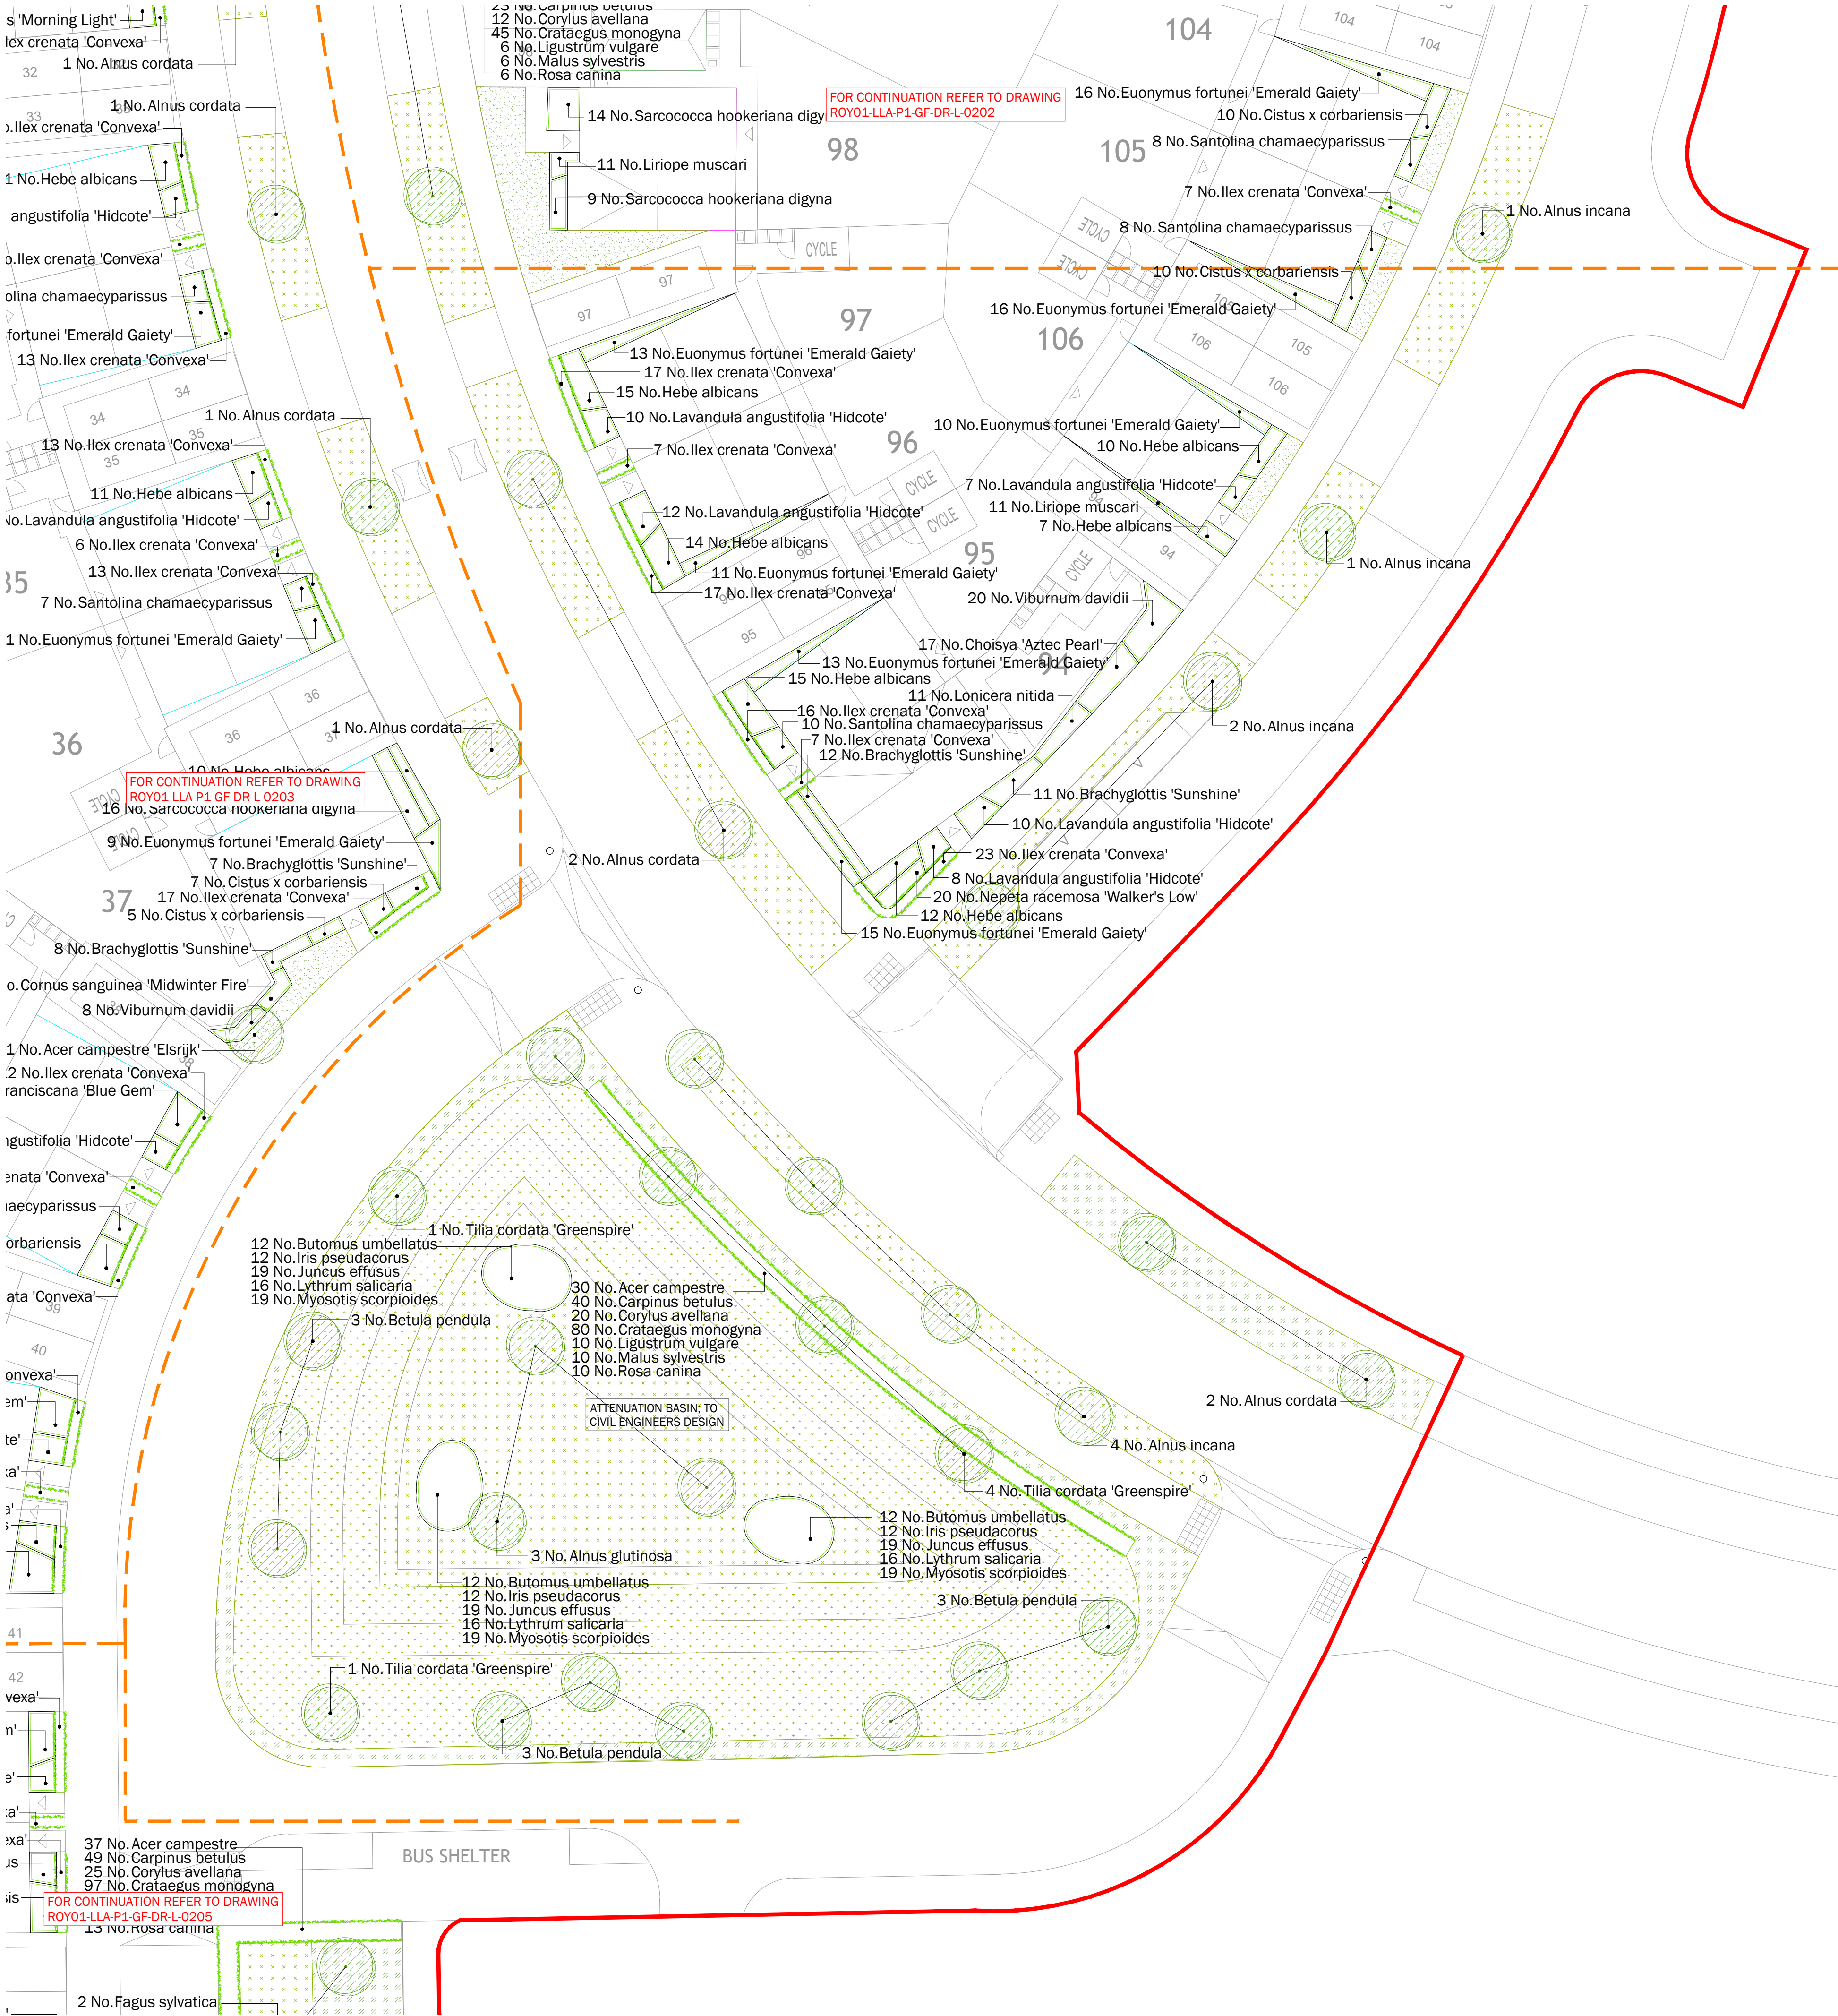

TREES					
Number	Plant Name	Height	Container	Girth	Specification
16 -	Acer campestre	400-450cm	45-85L	14-16cm	Extra Heavy Standard: 5 brks: C: Clear Stem min. 200cm
11 -	Acer campestre 'Elsrijk'	400-450cm	45-85L	16-18cm	Extra Heavy Standard: C: Clear Stem min. 200cm
25 -	Alnus cordata	450-625cm	45-85L	16-18cm	Extra Heavy Standard: C: Clear Stem min. 200cm
6 -	Alnus glutinosa	425-600cm	45-85L	16-18cm	Extra Heavy Standard: C: Clear Stem min. 200cm
9 -	Alnus incana	400-450cm	45-85L	16-18cm	Extra Heavy Standard: C: Clear Stem min. 200cm
14 -	Betula pendula	400-450cm			Multi-Stemmed: Bushy: 3 Stems min.: 4x: RB
7 -	Carpinus betulus	450-500cm	100-200L	18-20cm	Extra Heavy Standard: C: Clear Stem min. 200cm
4 -	Carpinus betulus 'Frans Fontaine'	400-450cm	80-100L	16-18cm	Extra Heavy Standard: C: Clear Stem min. 200cm
10 -	Fagus sylvatica	400-450cm	45-85L	14-16cm	Extra Heavy Standard: 5 brks: C: Clear Stem 175-200cm
3 -	Juglans regia	400-450cm	45-85L	16-18cm	Extra Heavy Standard: C: Clear Stem min. 200cm
8 -	Liquidambar styraciflua	450-500cm	100-200L	18-20cm	Extra Heavy Standard: C: Clear Stem min. 200cm
14 -	Prunus avium	400-450cm	45-85L	14-16cm	Extra Heavy Standard: 5 brks: C: Clear Stem 175-200cm
8 -	Pyrus calleryana 'Chanticleer'	400-450cm	80-100L	16-18cm	Extra Heavy Standard: C: Clear Stem min. 200cm
6 -	Salix alba	350-425cm	45-85L	12-14cm	Heavy Standard: 5 brks: C: Clear Stem 175-200cm
13 -	Sortus 'Golden Wonder'	400-450cm	75-100L	16-18cm	Extra Heavy Standard: C: Clear Stem min. 200cm
3 -	Tilia cordata	400-450cm	45-85L	14-16cm	Extra Heavy Standard: 5 brks: C: Clear Stem 175-200cm
6 -	Tilia cordata 'Greenspire'	400-450cm	45-85L	16-18cm	Extra Heavy Standard: C: Clear Stem min. 200cm
Total :163 -					

HEDGING					
Number	Plant Name	Height	Container	Specification	Density
911 -	Ilex crenata 'Convexa'	30-40cm	5L	Bushy: 7 brks: C	3/m
130 -	Prunus lusitanica	40-60cm	5L	Bushy: 5 brks: C	3/m
Total :1041 -					

SHRUBS						
Number	Plant Name	Height	Diameter	Container	Specification	Density
383 -	Aucuba japonica 'Rozannie'	30-40cm		5L	Bushy: 4 brks: C	3/m²
273 -	Brachyglottis 'Sunshine'	40-60cm		5-7.5L	Branched: 6 brks: C	3/m²
175 -	Choisya 'Aztec Pearl'	30-40cm		5L	Bushy: 6 brks: C	3/m²
339 -	Cistus x corbariensis	40-60cm		5-7.5L	Bushy: 6 brks: C	3/m²
51 -	Cornus alba	60-80cm		2L	Branched: 3 breaks: C	3/m²
213 -	Cornus sanguinea 'Midwinter Fire'	60-80cm		5L	Branched: 4 brks: C	3/m²
73 -	Elaeagnus x ebbingei	60-80cm		5-7.5L	Branched: 4 brks: C	3/m²
646 -	Euonymus fortunei 'Emerald Gaiety'	25-30cm	30-40cm	5-7.5L	Bushy: 9 brks: C	3/m²
389 -	Hebe albicans		30-40cm	5-7.5L	Bushy: 7 brks: C	3/m²
226 -	Hebe x franciscana 'Blue Gem'	30-40cm		5-7.5L	Bushy: 7 brks: C	3/m²
480 -	Lavandula angustifolia 'Hidcote'	20-30cm		5L	Bushy: 7 brks: C	3/m²
172 -	Lonicera nitida	40-60cm		5-7.5L	Bushy: 5 brks: C	3/m²
149 -	Nandina domestica 'Fire Power'		30-40cm	5L	Bushy: 6 brks: C	3/m²
171 -	Olearia x haastii	40-60cm		5-7.5L	Bushy: 5 brks: C	3/m²
176 -	Pittosporum tenuifolium 'Tom Thumb'	20-30cm		5L	Bushy: 5 brks: C	3/m²
228 -	Santolina chamaecyparissus	30-40cm		5L	Bushy: 8 brks: C	3/m²
434 -	Sarcococca hookeriana digyna	30-40cm		5L	Bushy: 6 brks: C	3/m²
339 -	Viburnum davidii	30-40cm		5-7.5L	Bushy: 4 brks: C	3/m²
Total :4917 -						

HERBACEOUS				
Number	Plant Name	Container	Specification	Density
88 -	Ajuga reptans 'Atropurpurea'	2L	Full Pot: C	6/m²
49 -	Nepeta racemosa 'Walker's Low'	2L	Full Pot: C	6/m²
Total :137 -				

WILDFLOWERS					
Number	Plant Name	Height	Container	Specification	Density
51 -	Leucanthemum vulgare		2L	Full pot	5/m²
Total :51 -					

FERNS				
Number	Plant Name	Container	Specification	Density
402 -	Polystichum setiferum	1.5-2L	Full Pot: C	5/m²
Total :402 -				

MARGINALS / AQUATICS				
Number	Plant Name	Container	Specification	Density
78 -	Butomus umbellatus	0.3L	Full Pot: June to Sept planting: British Native-origin: C	5/m²
129 -	Iris pseudacorus	2L	Full pot	5/m²
127 -	Juncus effusus	50cc min.	Plug: Established Root min. 2-3 Months: Sept to April planting: British Native-origin: C	5/m²
154 -	Lythrum salicaria	2L	Full pot	5/m²
127 -	Myosotis scorpioides	50cc min.	Plug: Established Root min. 2-3 Months: Sept to April planting: British Native-origin: C	5/m²
Total :615 -				

GRASSES				
Number	Plant Name	Container	Specification	Density
314 -	Carex morrowii 'Ice Dance'	2L	Full Pot: C	6/m²
51 -	Deschampsia caespitosa	2L	Full pot	5/m²
219 -	Liriope muscari	2L	Full Pot: C	6/m²
51 -	Luzula sylvatica	2L	Full pot	5/m²
40 -	Miscanthus sinensis 'Morning Light'	5-7.5L	Full Pot: C	3/m²
24 -	Stipa tenuissima	2L	Full Pot: C	6/m²
Total :699 -				

NATIVE SCRUB MIX						
Number	Species	Height	Container	Specification	Density	Percentage Contribution
163 -	Corylus avellana	80-100cm		1+2: Transplant - seed raised: Branched: 4 brks: B	1/m²	10%
163 -	Crataegus monogyna	80-100cm		1+2: Transplant - seed raised: B	1/m²	10%
242 -	Euonymus europaeus	40-60cm		1+1: Transplant - seed raised: Branched: 3 brks: B	1/m²	15%
163 -	Ilex aquifolium	30-40cm	2L	Bushy: 2 brks: C	1/m²	10%
242 -	Ligustrum vulgare	60-80cm		0/2: Cutting: Branched: 3 brks: B	1/m²	15%
163 -	Lonicera periclymenum		0.5L	Several Shoots: 2 brks: C	1/m²	10%
242 -	Prunus spinosa	40-60cm		1+1: Transplant - seed raised: Branched: 2 brks: B	1/m²	15%
242 -	Rosa canina	60-80cm		1+1: Transplant - seed raised: Branched: 3 brks: B	1/m²	15%
Total :1620 -						

BULB MIX				
Number	Species	Specification	Density	Percentage Contribution
69 -	Fritillaria meleagris	Grade 5/6	8/m²	30%
69 -	Galanthus nivalis	Grade 4/5	8/m²	30%
91 -	Narcissus pseudonarcissus	Grade 5/6	8/m²	40%
Total :229 -				

NATIVE HEDGE MIX					
Number	Species	Height	Specification	Density	Percentage Contribution
127 -	Acer campestre	80-100cm	1+1: Transplant - seed raised: B	5/m	15%
169 -	Carpinus betulus	80-100cm	1+1: Transplant - seed raised: B	5/m	20%
86 -	Corylus avellana	80-100cm	1+2: Transplant - seed raised: Branched: 4 brks: B	5/m	10%
335 -	Crataegus monogyna	80-100cm	1+2: Transplant - seed raised: B	5/m	40%
44 -	Ligustrum vulgare	60-80cm	0/2: Cutting: Branched: 3 brks: B	5/m	5%
44 -	Malus sylvestris	80-100cm	1+2: Transplant - seed raised: B	5/m	5%
44 -	Rosa canina	60-80cm	1+1: Transplant - seed raised: Branched: 3 brks: B	5/m	5%
Total :849 -					

LEGEND	
	Phase 1 application boundary
	Existing trees & vegetation; refer to arboricultural report
	Proposed tree
	Proposed hedge
	Proposed native scrub planting
	Proposed planting
	Proposed grass
	Proposed EL1 Flowering Lawn Mixture by Emorsgate
	Proposed EM6 Meadow Mixture for Chalk and Limestone Soils by Emorsgate
	Proposed EM8 Meadow Mixture for Wetlands by Emorsgate
	Proposed EH1 Hedgerow Mixture by Emorsgate
	Proposed bulb planting

Drawing for planning purposes only, do not construct from this drawing

This drawing is to be used for planting information only

Any species substitution must be verified with the project Landscape Architect

This layout must be checked in accordance with NHBC Standards 2023 Chapter 4.2 - Building Near Trees, and Chapter 10.2 - Drives, Paths and Landscaping) by the project engineer prior to implementation

Excavations: Contractors must ensure they have full information relating to service and drainage positions before undertaking any excavations

Root barriers to be used in association with tree planting adjacent to kerbs, services, highways etc.


FOR OTHER LANDSCAPE DRAWINGS REFER TO THE FOLLOWING:

Planting Schedule:
- ROY01-LLA-P1-GF-DR-L-0204

Detailed Hard Landscape Proposals:
- ROY01-LLA-P1-GF-DR-L-0201 to 0206

Landscape Specification and Details:
- ROY01-LLA-P1-GF-DR-L-0301

Landscape Management Plan:
- ROY01-LLA-P1-XU-RP-L-0601

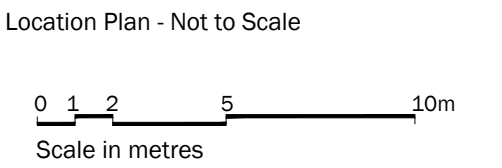

Rev	Date	Description	Dwn	Chk
P03	02.10.25	Updated to revised layout	JL	ML
P02	18.07.25	Updated to revised layout	CT	ML
P01	15.03.24	First issue	ML	AF

Title: Detailed Planting Proposals
Sheet 4 of 6

Project: Burfords, Royston - Phase 1
Client: Vistry Partnerships Ltd.

Date: March 2024
Scale: 1:200 @ A1

Drawing No: ROY01-LLA-P1-GF-DR-L-0204
Revision: P03
Suitability: For Planning

Project No: 12750 A2

T: +44 (0)1279 647044 E: office@lilake.com www.lilake.com

Copyright Lil Lake Associates
Information contained in this drawing is confidential and may not be used for any purpose other than that for which the drawing is prepared without prior written authority of Lil Lake Associates. This drawing is copyright and may not be copied except within the agreed variations of supply.

Best Mapping
Revised from Ordnance Survey map data by permission of Ordnance Survey © Crown copyright 2024, License No. 100001386
Ordnance Survey License No. 100001386
This drawing contains information and/or mapping from a number of sources and its accuracy should be verified on site.

LIZ LAKE ASSOCIATES
LANDSCAPE ARCHITECTS