


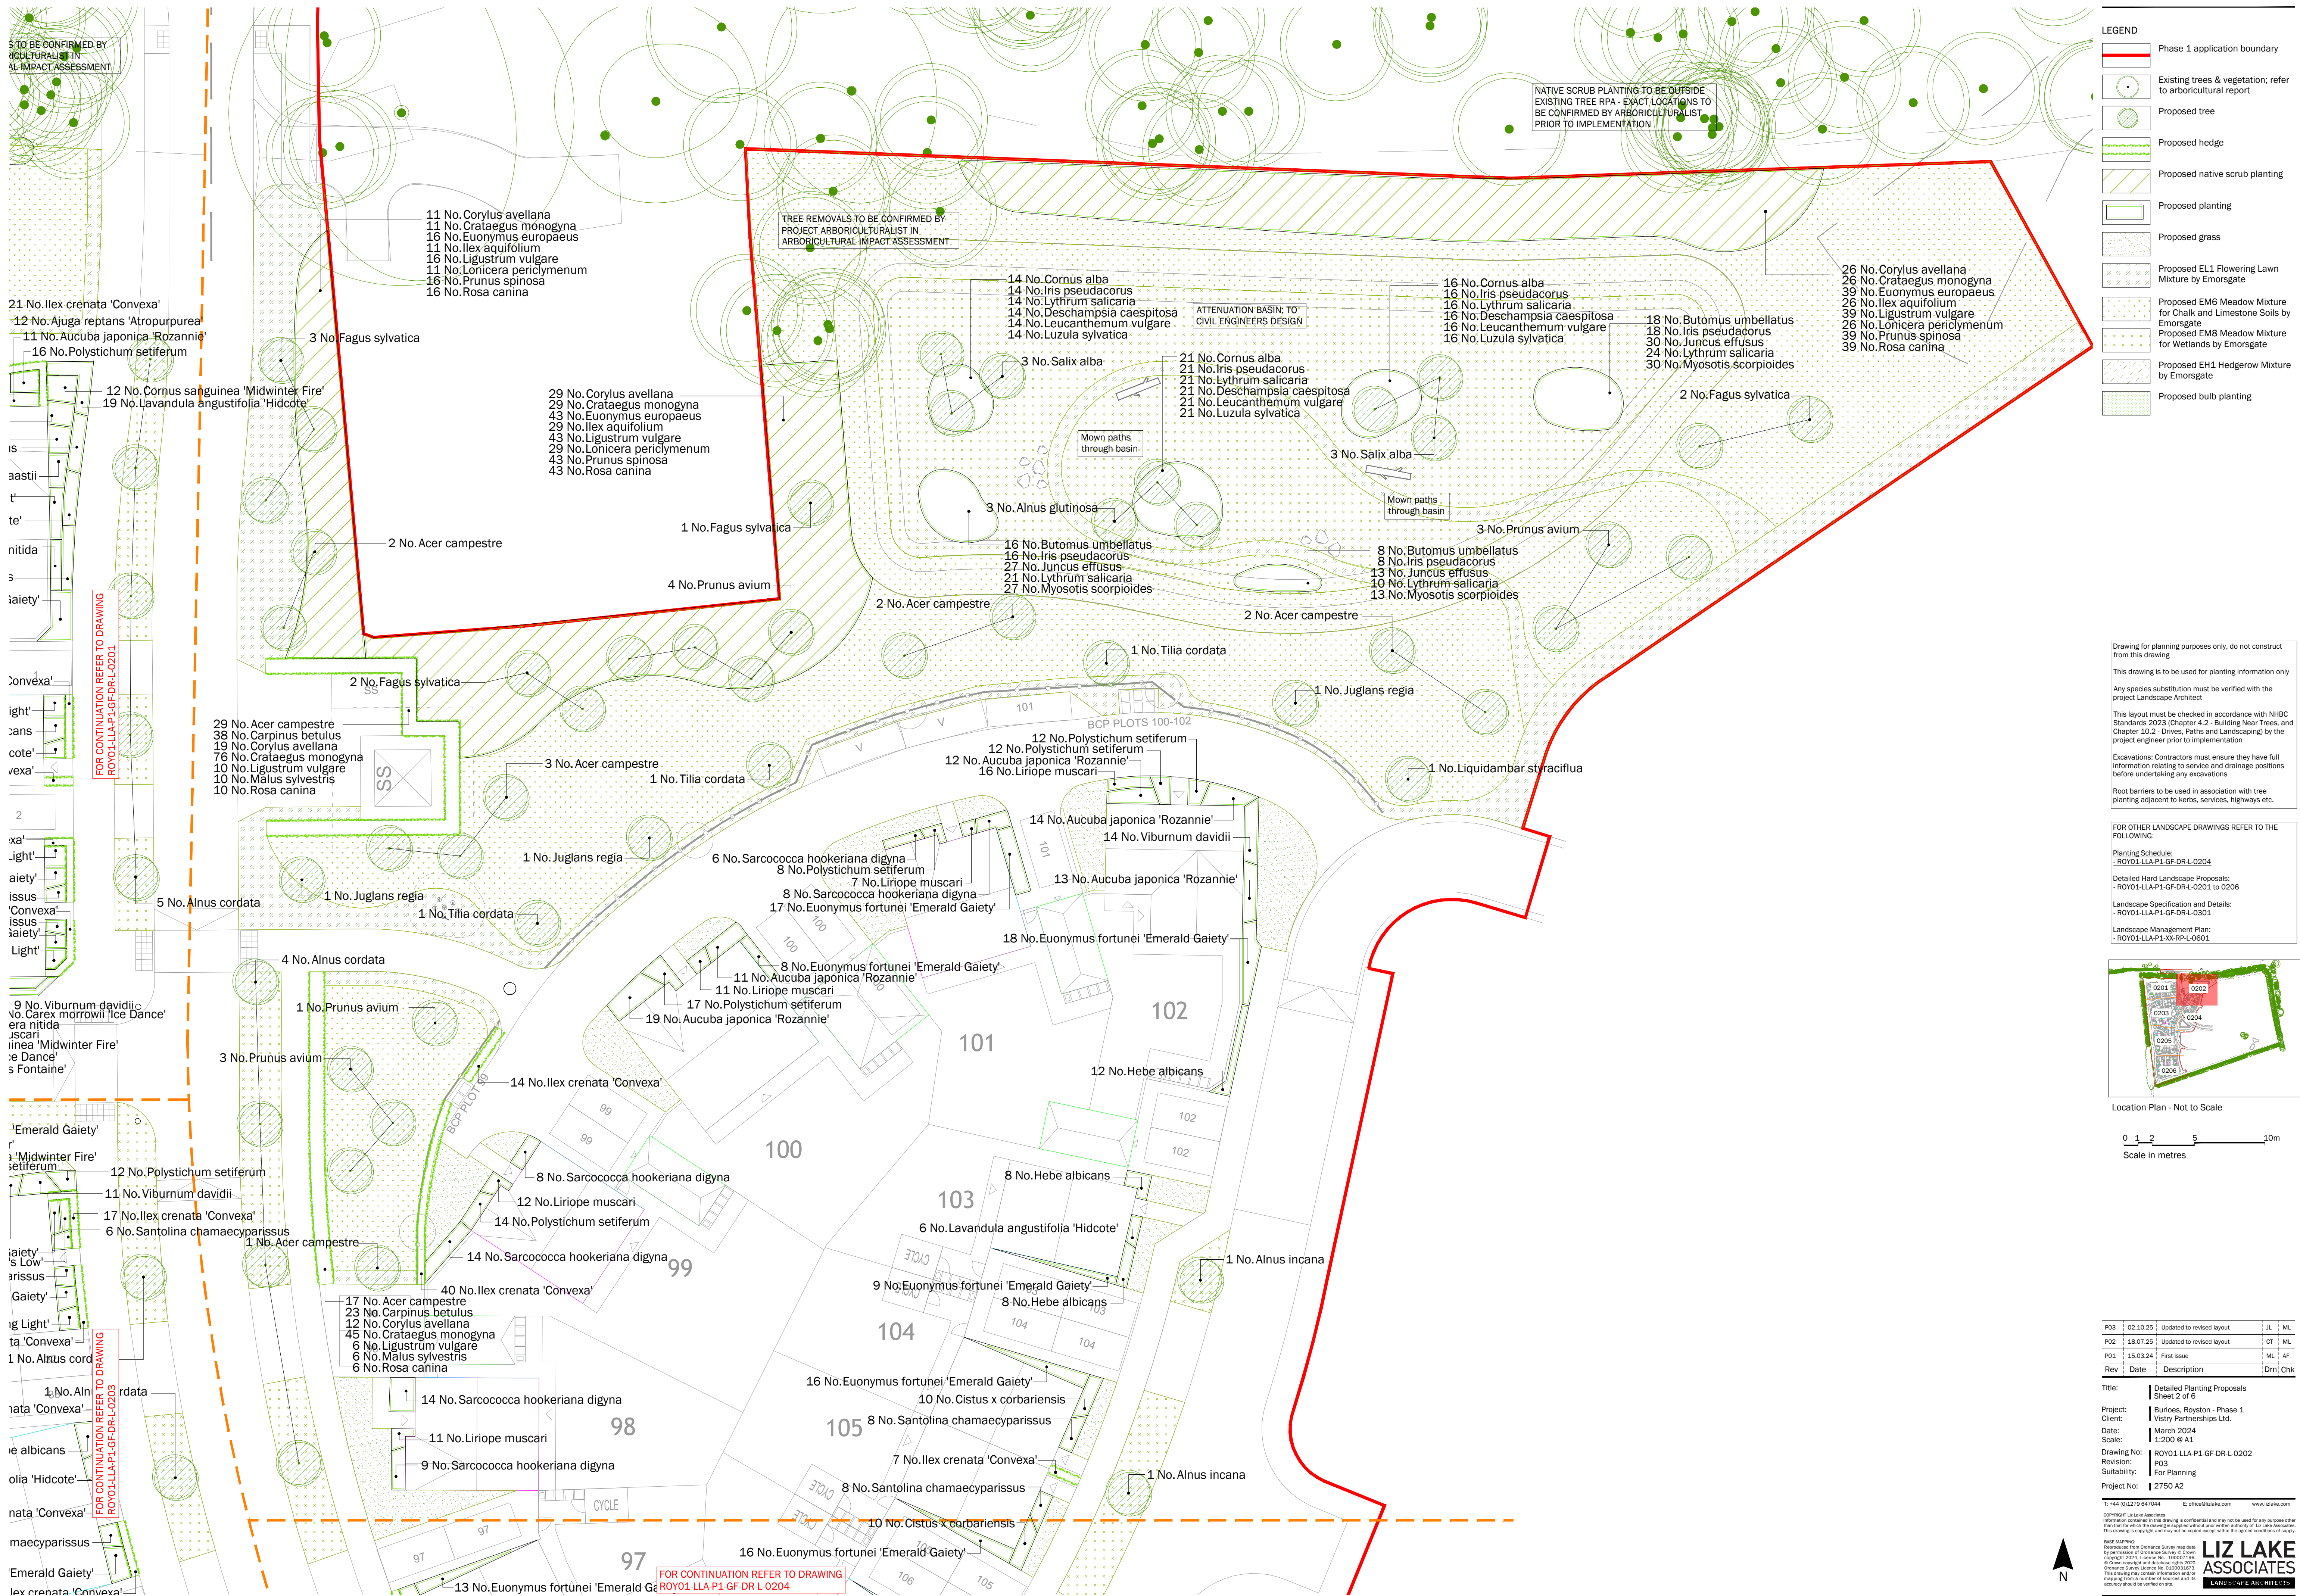

LEGEND	
	Phase 1 application boundary
	Existing trees & vegetation; refer to arboricultural report
	Proposed tree
	Proposed hedge
	Proposed native scrub planting
	Proposed planting
	Proposed grass
	Proposed EL1 Flowering Lawn Mixture by Emorsgate
	Proposed EM6 Meadow Mixture for Chalk and Limestone Soils by Emorsgate
	Proposed EMS Meadow Mixture for Wetlands by Emorsgate
	Proposed EH1 Hedgerow Mixture by Emorsgate
	Proposed bulb planting

Drawing for planning purposes only, do not construct from this drawing This drawing is to be used for planting information only Any species substitution must be verified with the project Landscape Architect This layout must be checked in accordance with NHBC Standards 2023 (Chapter 4.2 - Building Near Trees, and Chapter 10.2 - Drives, Paths and Landscaping) by the project engineer prior to implementation Excavations: Contractors must ensure they have full information relating to service and drainage positions before undertaking any excavations Root barriers to be used in association with tree planting adjacent to kerbs, services, highways etc
--

FOR OTHER LANDSCAPE DRAWINGS REFER TO THE FOLLOWING:

Planting Schedule:
- ROY01-LLA-P1-GF-DR-L-0204


Detailed Hard Landscape Proposals:
- ROY01-LLA-P1-GF-DR-L-0201 to 0206

Landscape Specification and Details:
- ROY01-LLA-P1-GF-DR-L-0301

Landscape Management Plan:
- ROY01-LLA-P1-XX-RP-L-0601



Location Plan - Not to Scale

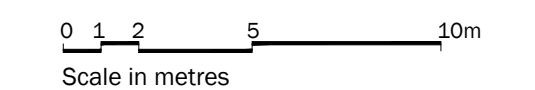

P03	02.10.25	Updated to revised layout	JL	ML
P02	18.07.25	Updated to revised layout	CT	ML
P01	15.03.24	First issue	ML	AF
Rev	Date	Description	Drn	Chk

Title:	Detailed Planting Proposals Sheet 2 of 6
Project:	Burleoes, Royston - Phase 1
Client:	Vistry Partnerships Ltd.
Date:	March 2024
Scale:	1:200 @ A1
Drawing No:	ROY01-LLA-P1-GF-DR-L-0202
Revision:	P03
Suitability:	For Planning
Project No:	2750 A2

T: +44 (0)1279 647044 E: office@lizlake.com www.lizlake.com

COPYRIGHT Liz Lake Associates
Information contained in this drawing is confidential and may not be used for any purpose other than that for which the drawing is supplied without prior written authority of Liz Lake Associates. This drawing is copyright and may not be copied except within the agreed conditions of supply.

BASE MAPPING:
Reproduced from Ordnance Survey map data by permission of Ordnance Survey © Crown Copyright 2024, Licence No. 1000050000. © Crown copyright and database rights 2020 Ordnance Survey Licence No. D100031673. This Drawing may contain Ordnance Survey and/or mapping from a number of sources and its accuracy should be verified on site.

LIZ LAKE ASSOCIATES
LANDSCAPE ARCHITECTS