



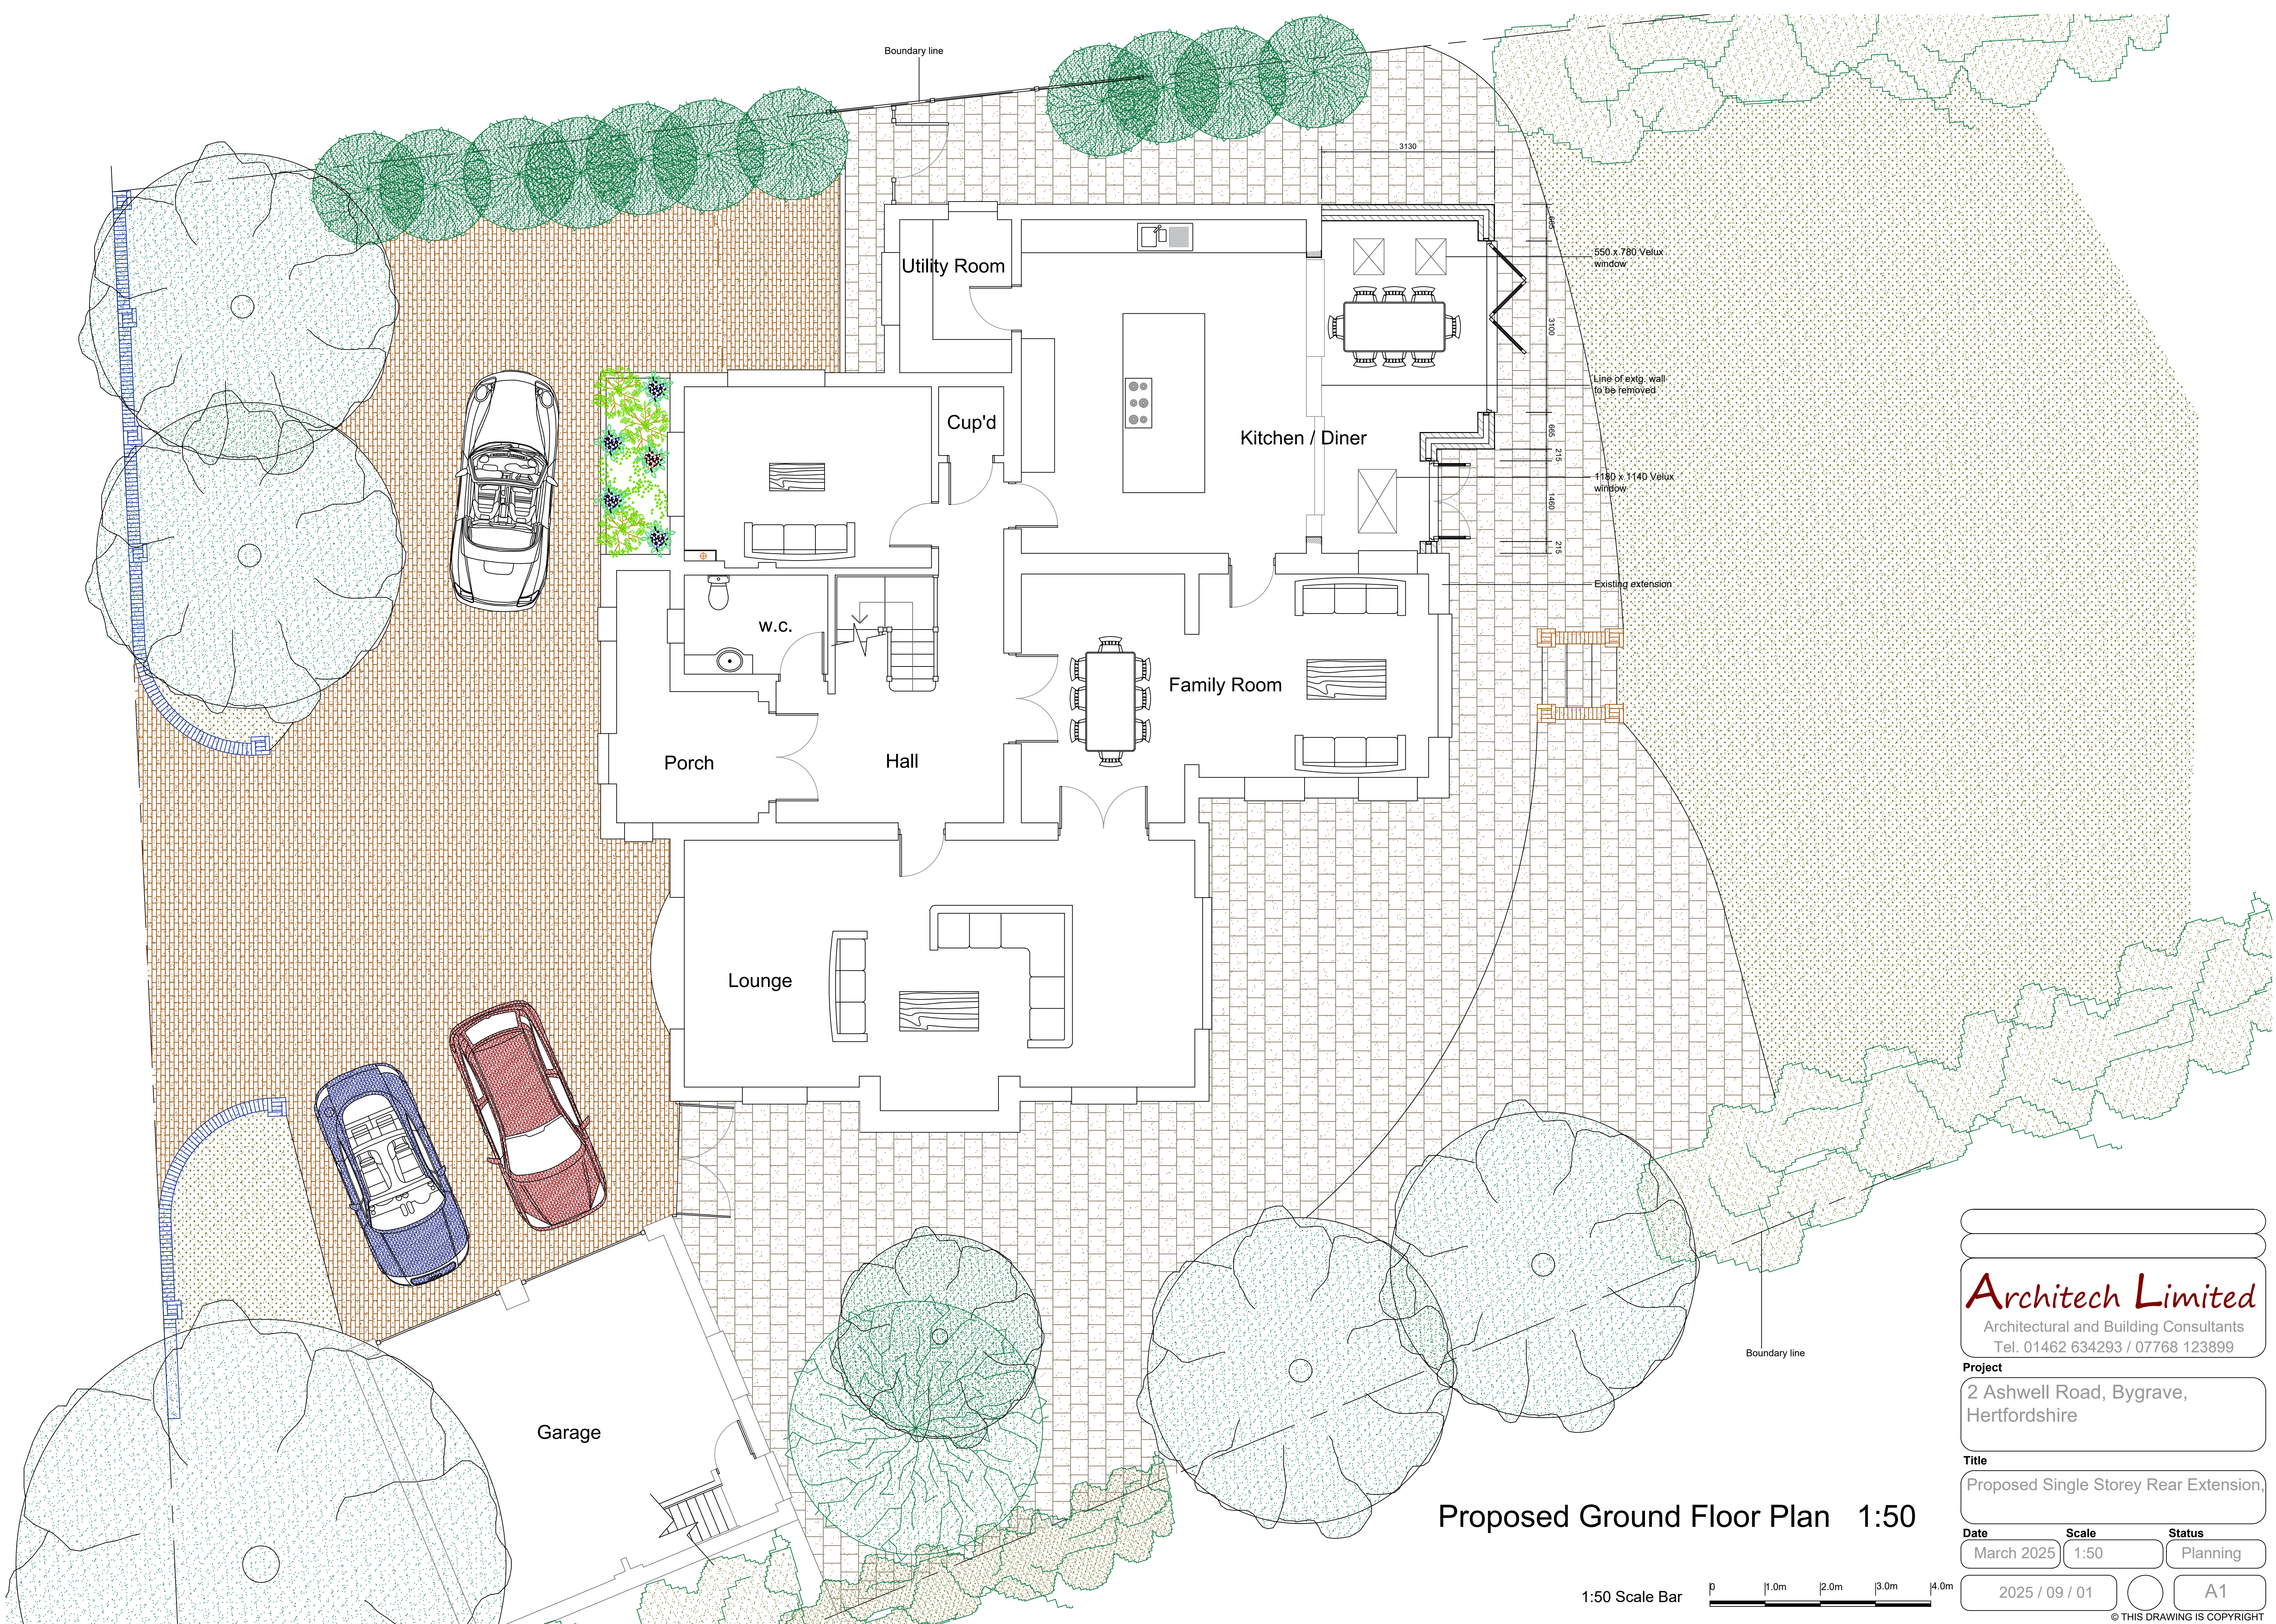

Proposed Ground Floor Plan 1:50

1:50 Scale Bar

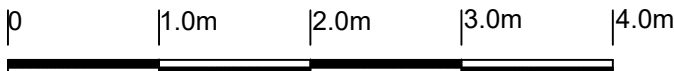

Architech Limited

Architectural and Building Consultants
Tel. 01462 634293 / 07768 123899

Project

2 Ashwell Road, Bygrave,
Hertfordshire

Title

Proposed Single Storey Rear Extension,

Date

March 2025

Scale

1:50

Status

Planning

2025 / 09 / 01

A1

© THIS DRAWING IS COPYRIGHT