




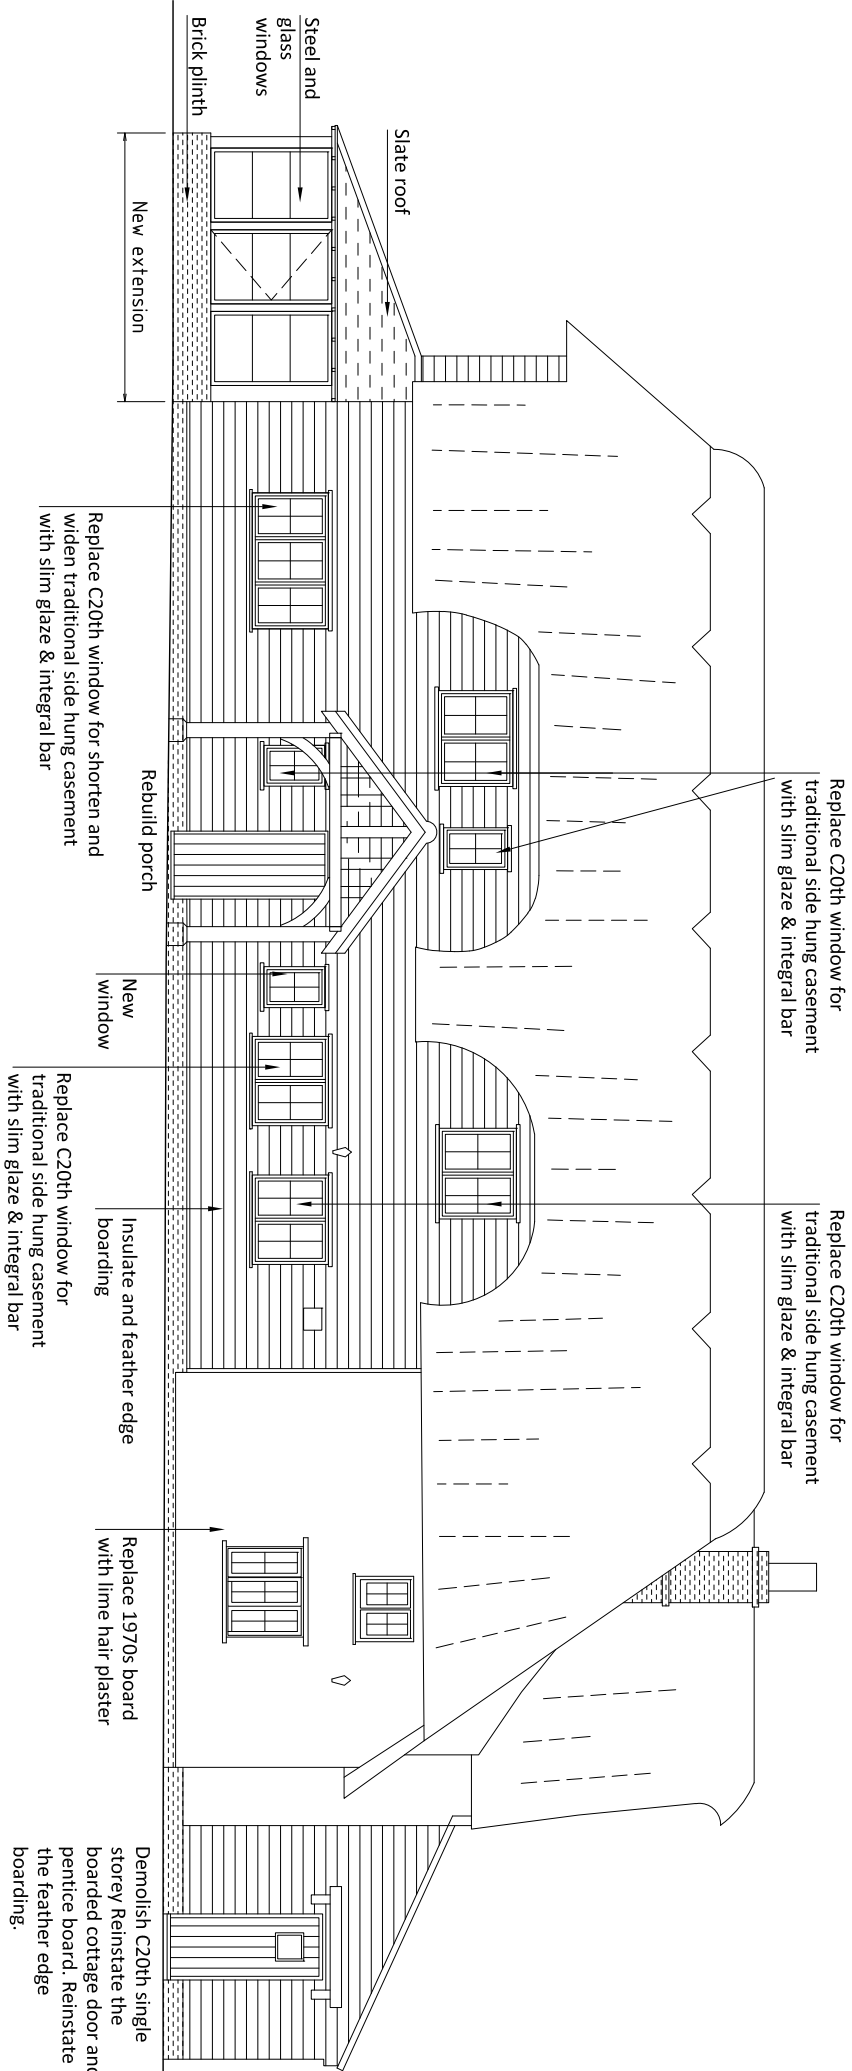


SIDE NORTH-WEST ELEVATION (now the main entrance)

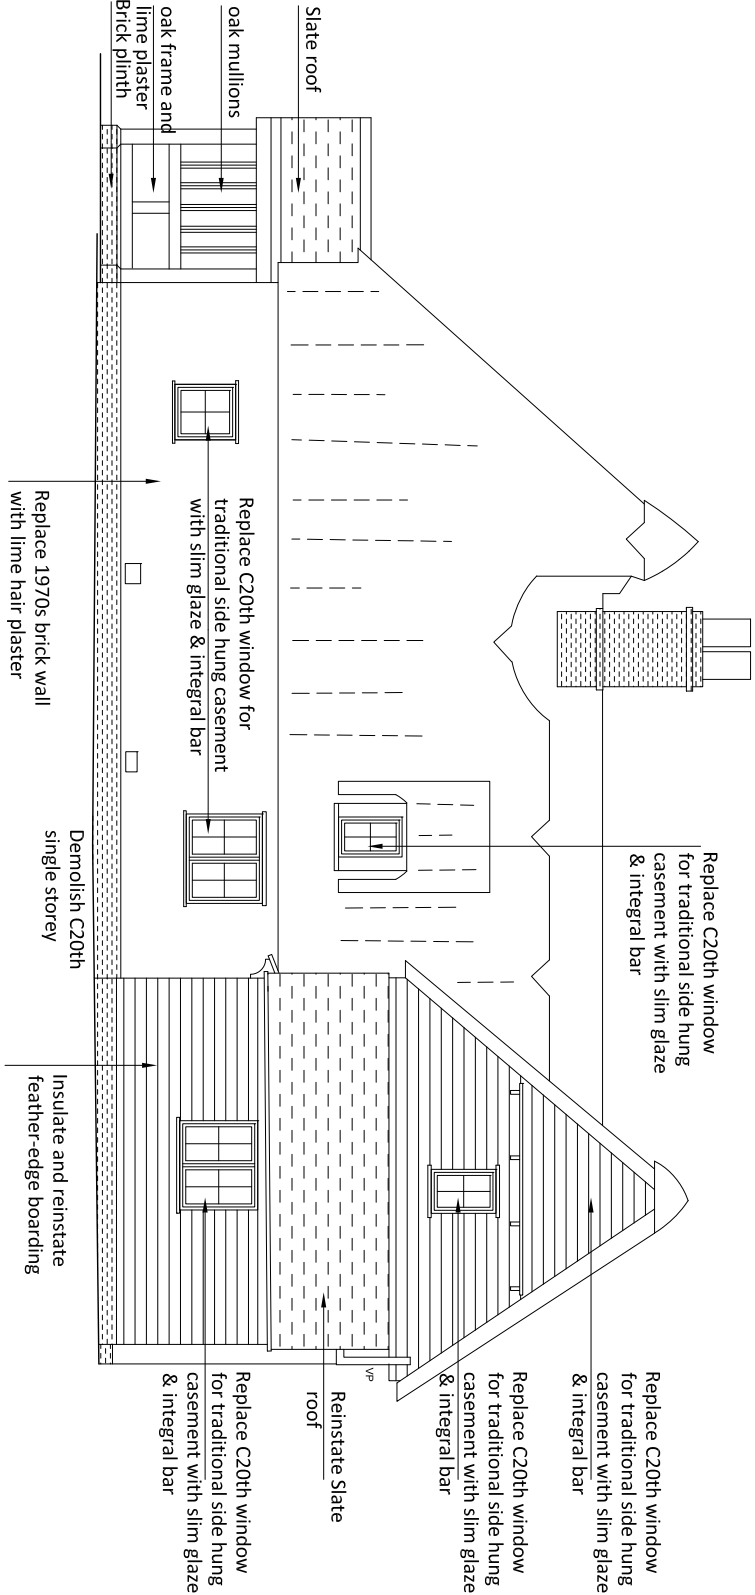

FRONT SOUTH-WEST ELEVATION (Road Facing)

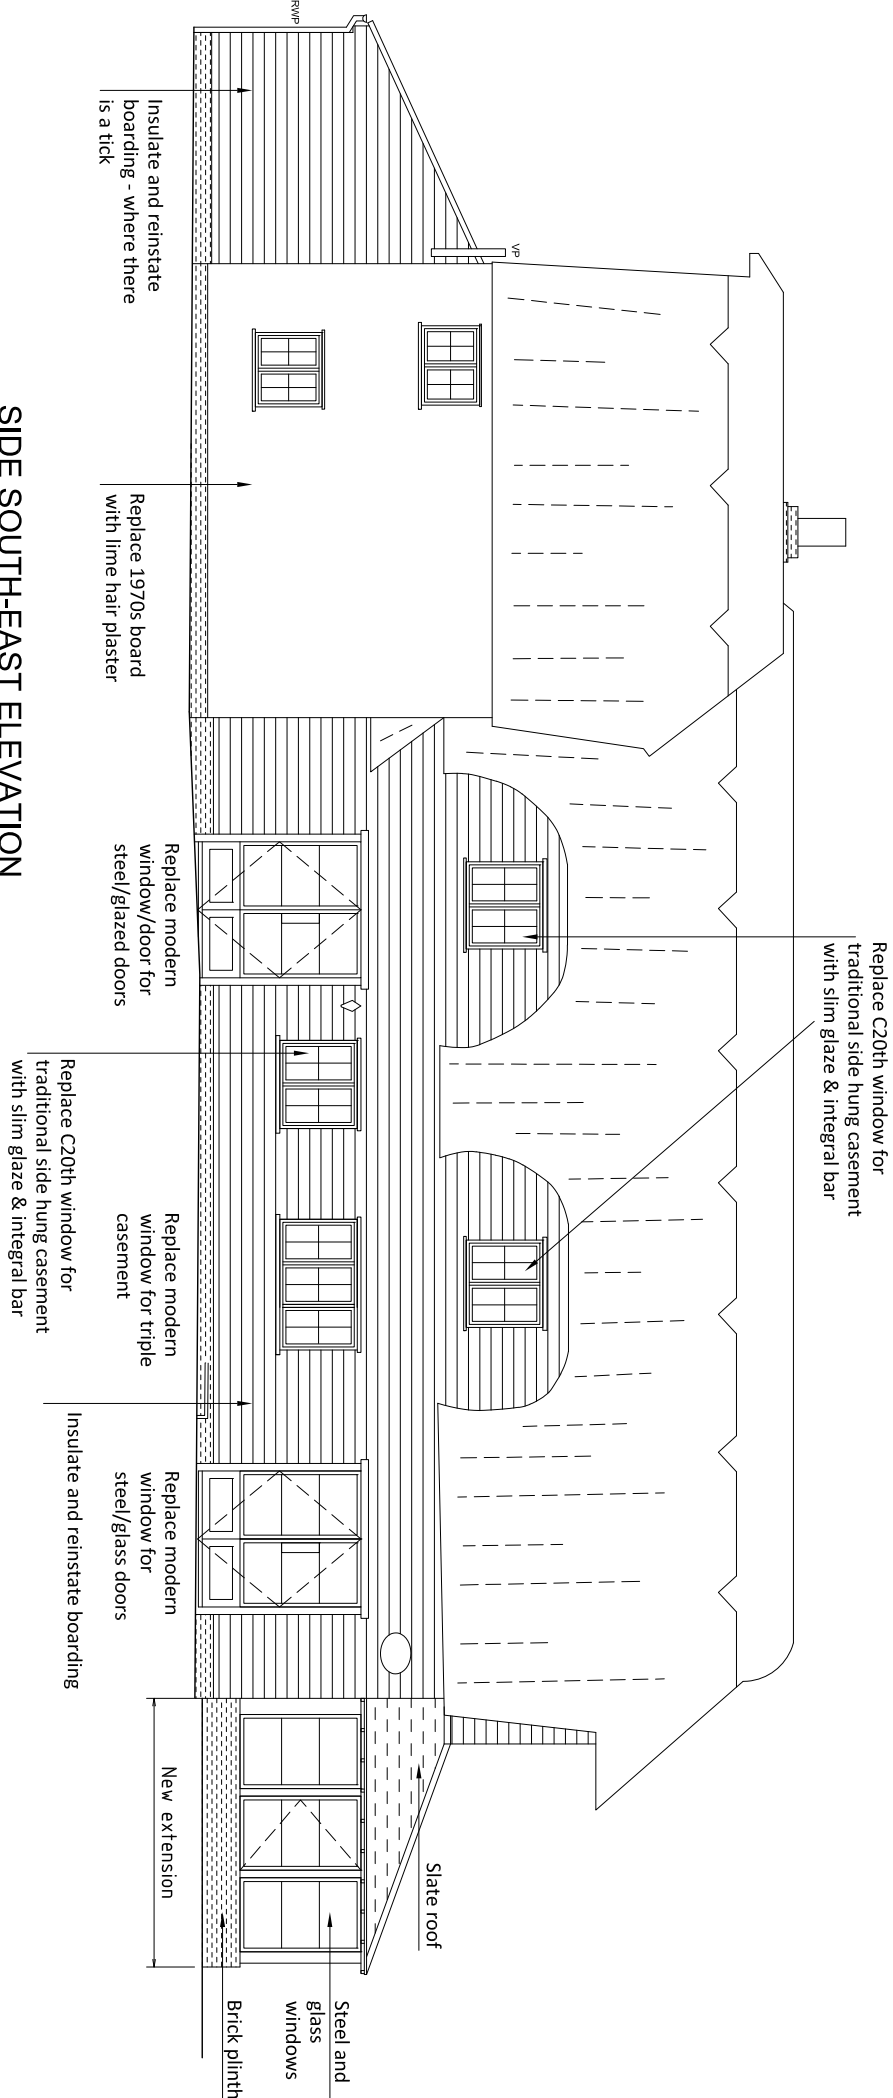

SIDE SOUTH-EAST ELEVATION

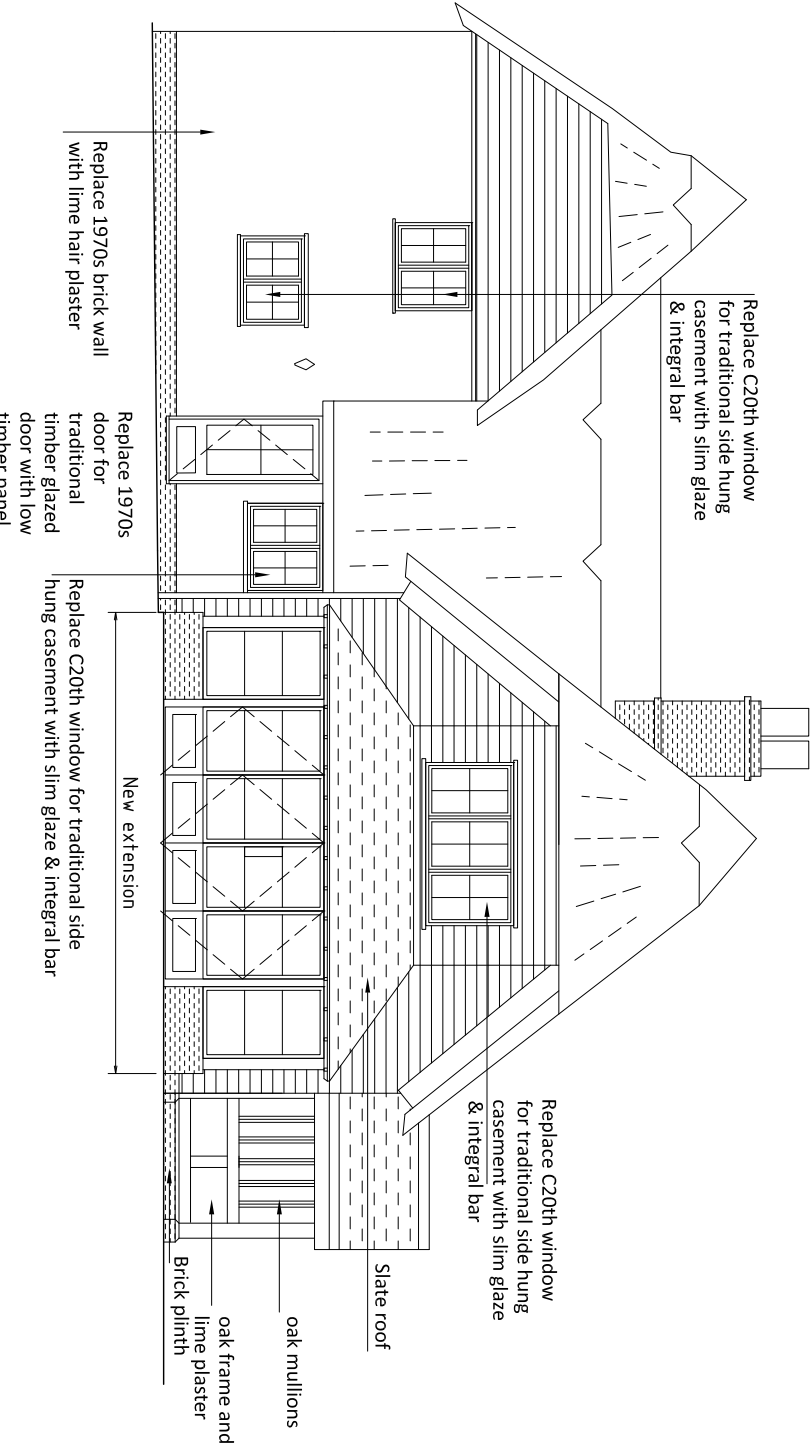

REAR NORTH-EAST ELEVATION



EXTENSION BRICK PLINTH:
IMPERIAL BRICK COUNTRY
BLEND IN LIME MORTAR



NEW ROOFS: NATURAL SLATE



HISTORIC RANGE WALLS: LIME
HAIR PLASTER FROM ANGLIA




PAINTED TIMBER FEATHER
EDGE TO MODERN RANGE AND
UPPER GABLE OF HISTORIC
RANGE.



REV		DETAILS		DATE		PROPOSED ELEVATIONS	
A	1	Front		30/07/25	for THE THATCHED COTTAGE SMITHS END LANE BARLEY ROYSTON SG8 8LH		
B	2	Front			© The copyright of this drawing belongs to Kay Pilbury Thomas		

NO		REV		CHECKED	
2541 / PD / 202		D		ST	
SCALE		DATE		DRAWN	
1 : 100 @ A2		SEPT 25		OZ	

 		AY PILBURY THOMAS ARCHITECTS	
www.kpt.co.uk		info@kpt.co.uk	
TEL 01799 399808		FAX 01799 399965	

© The copyright of this drawing
belongs to Kay Pilsbury Thomas



KAY PILSBURY THOMAS ARCHITECTS
TEL: 01793 399208
WWW.KPT.CO.UK
FAX: 01793 399365
PILSBURY THOMAS ARCHITECTS
111, 113, 115,