



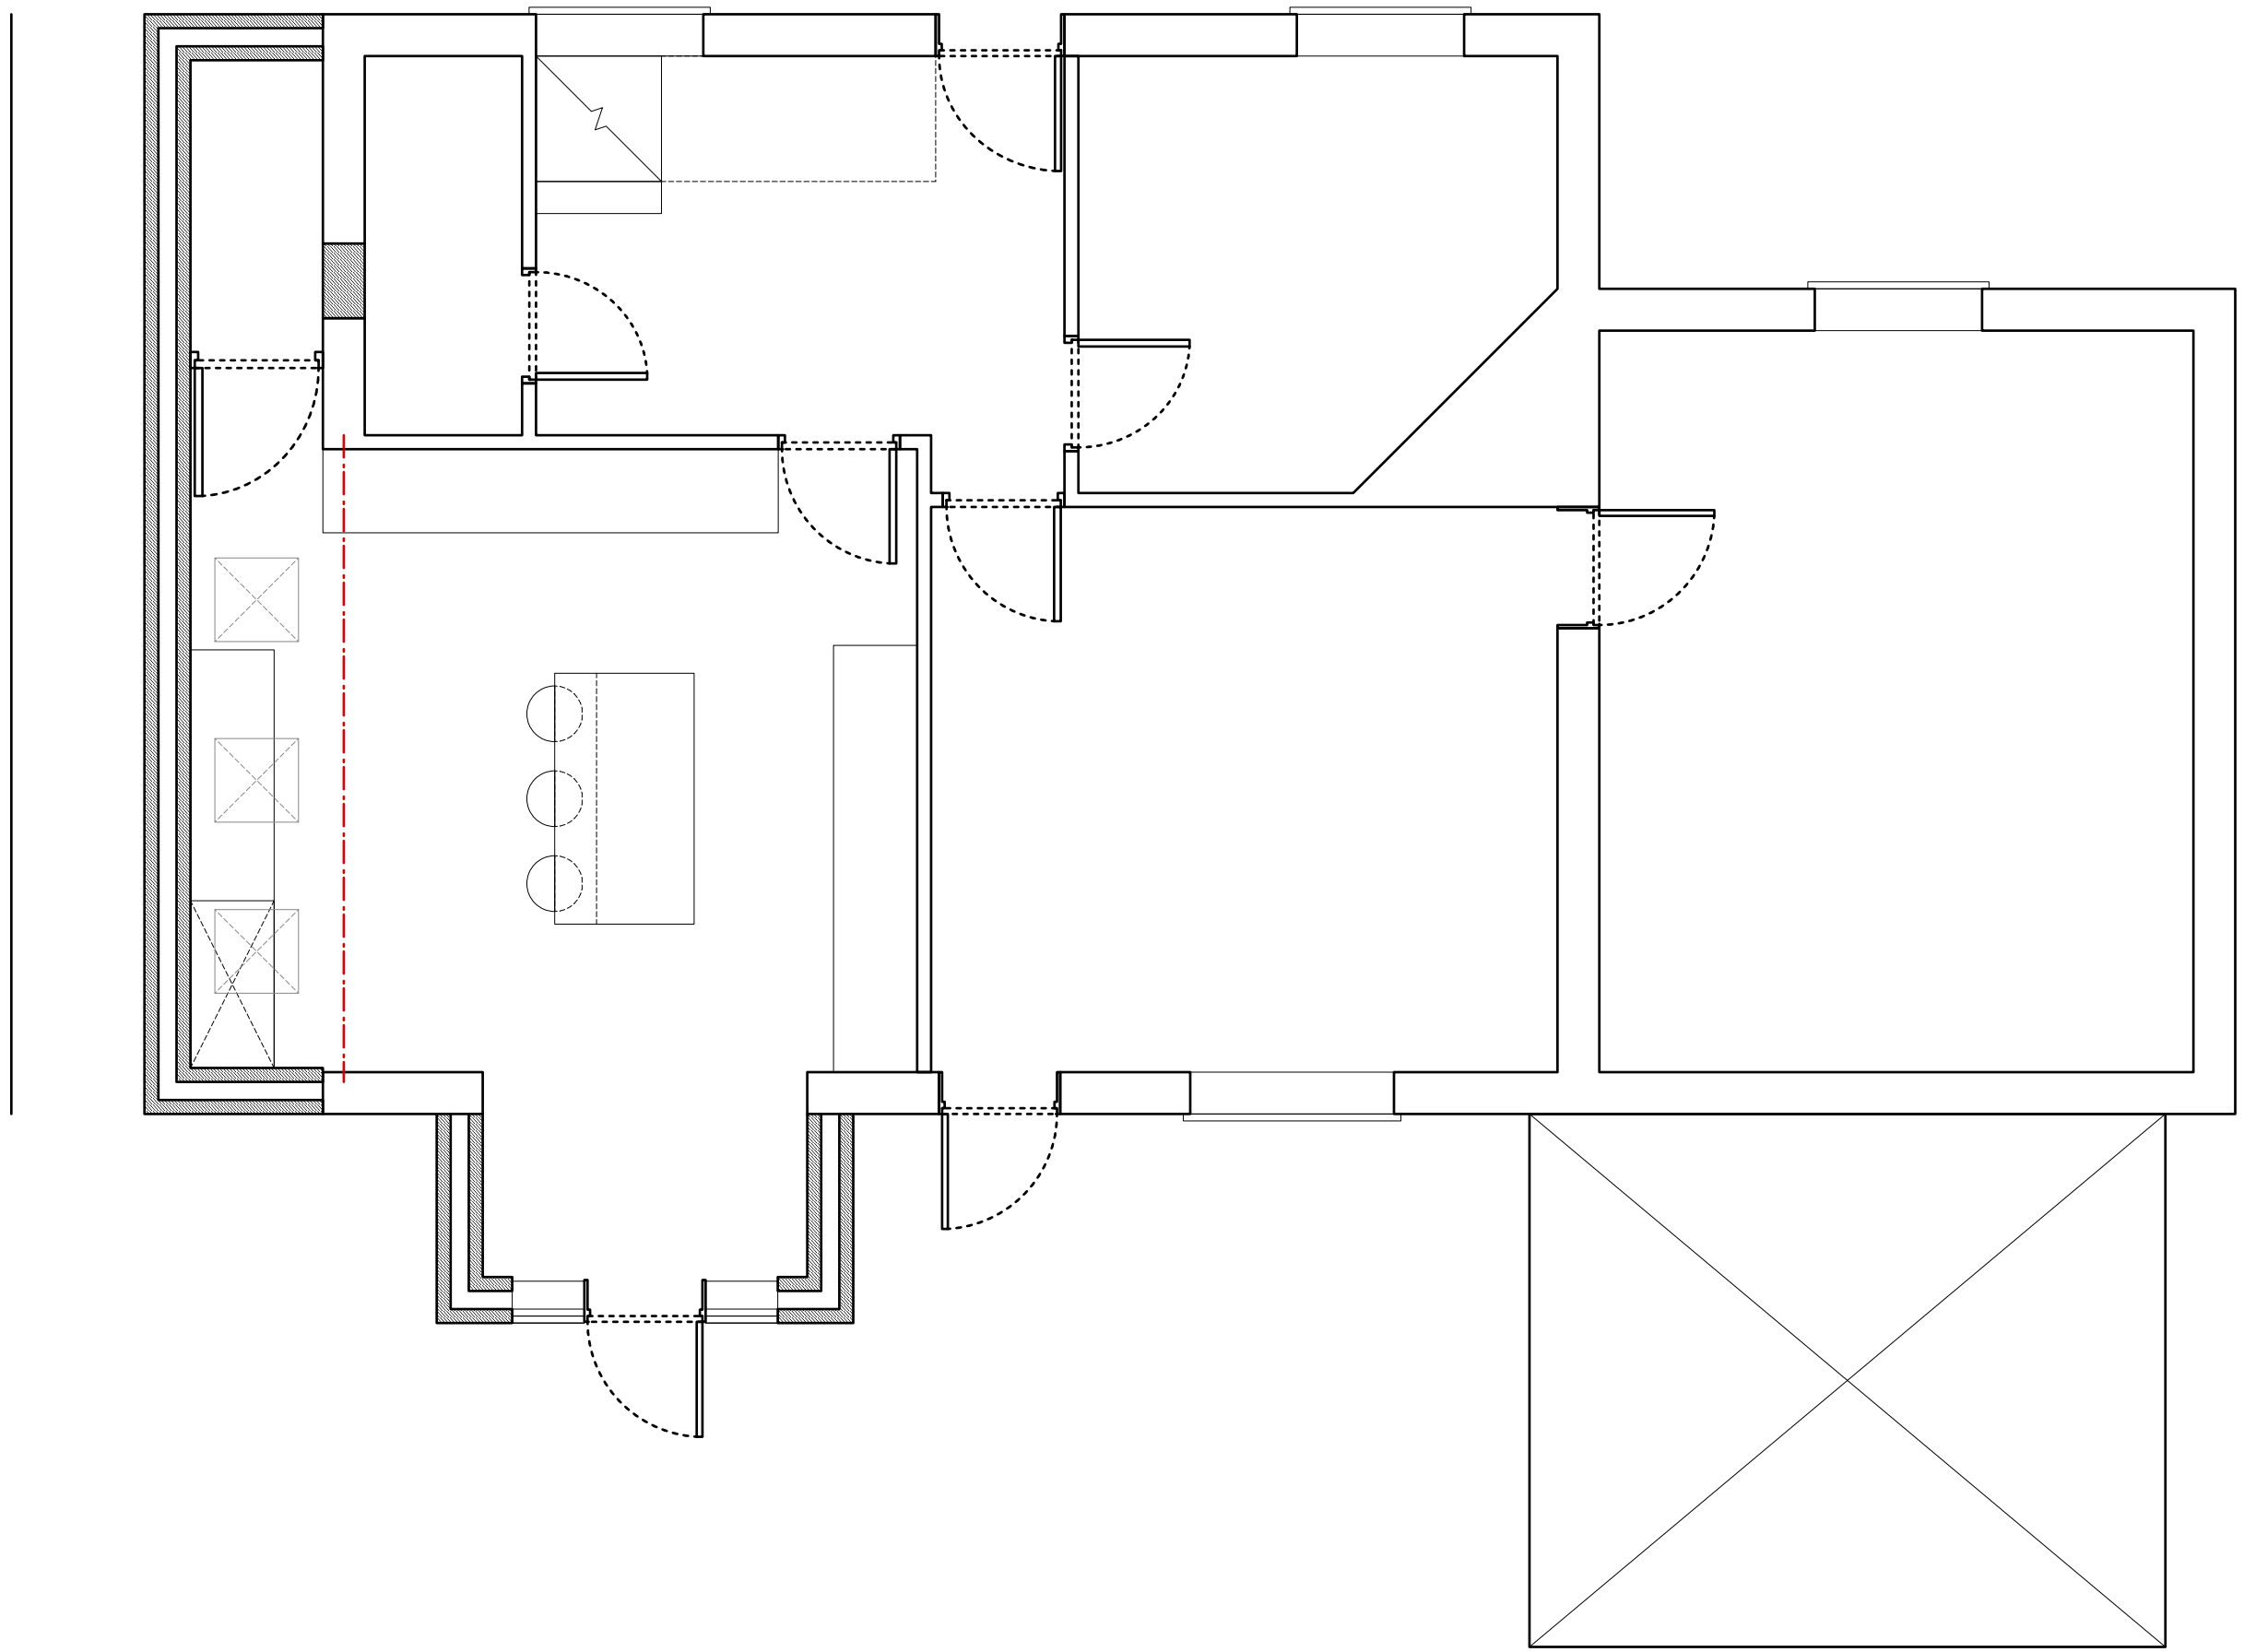




front elevation

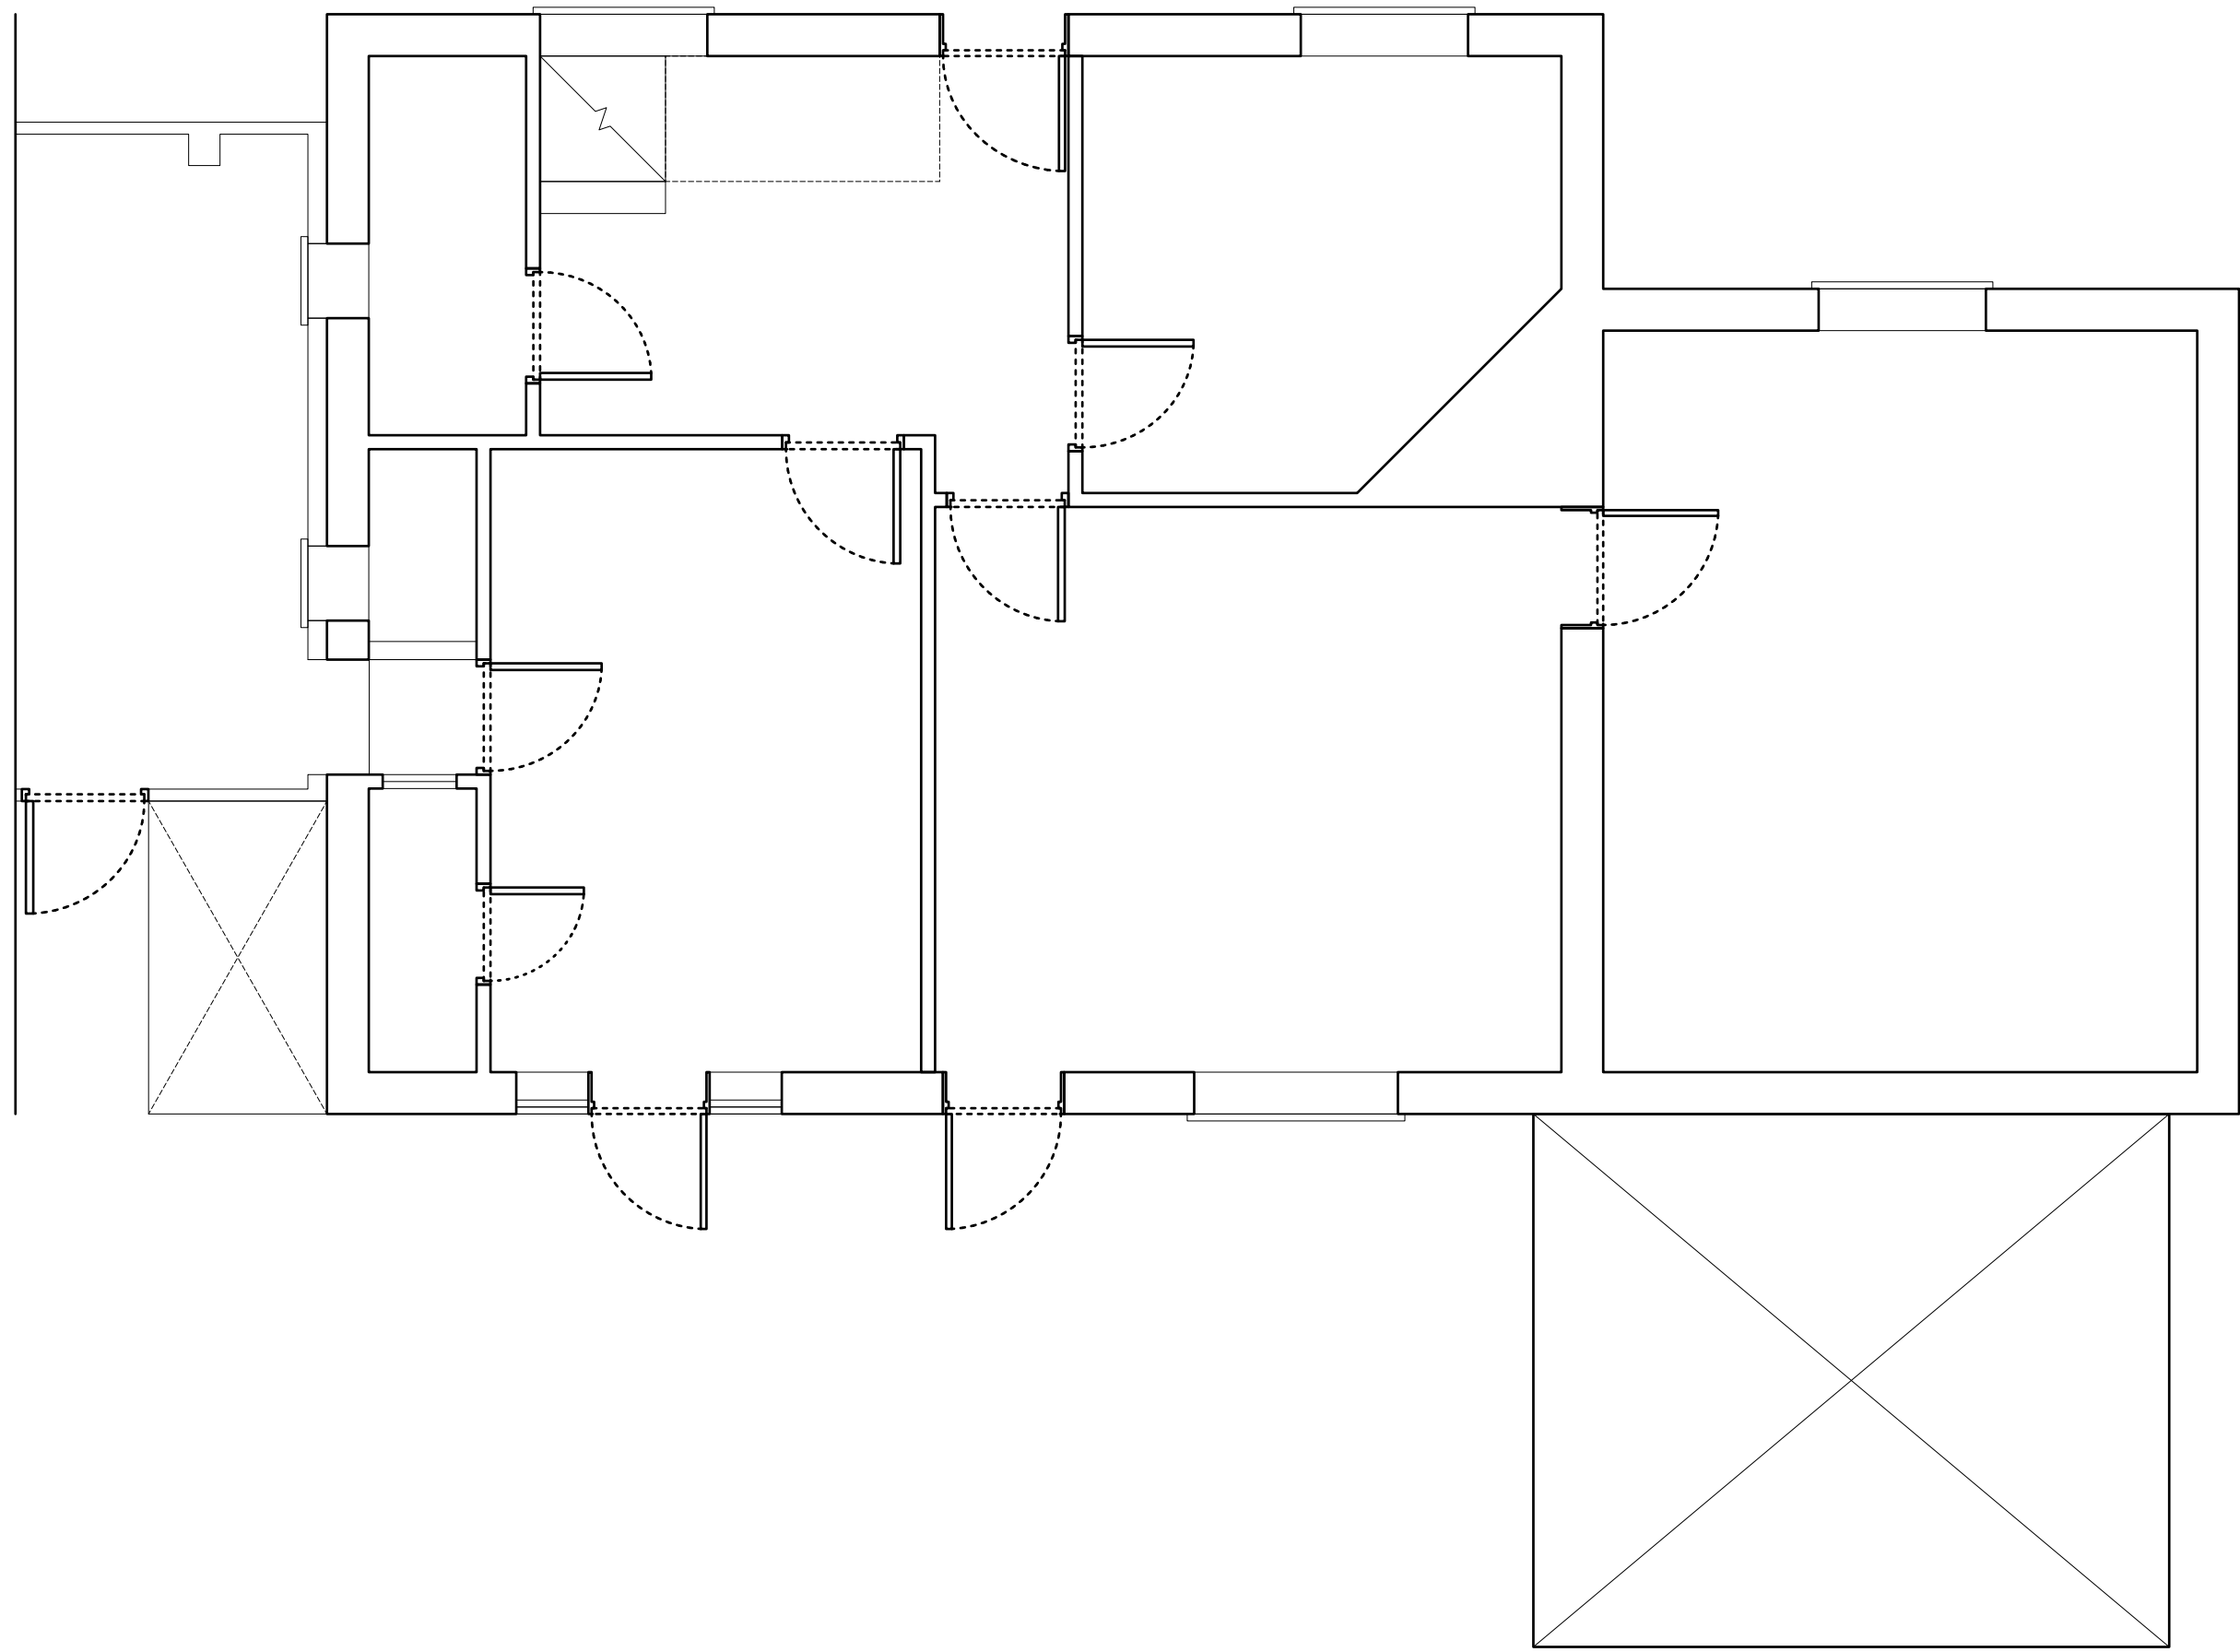


side elevation



rear elevation

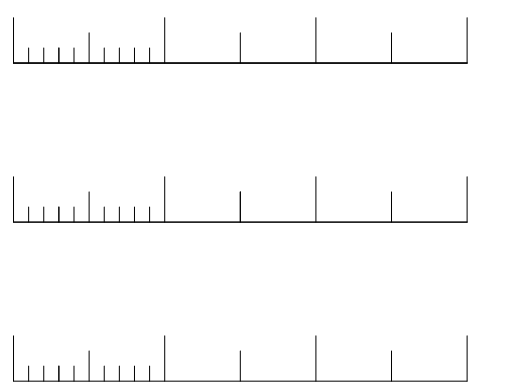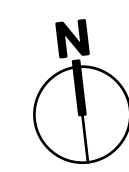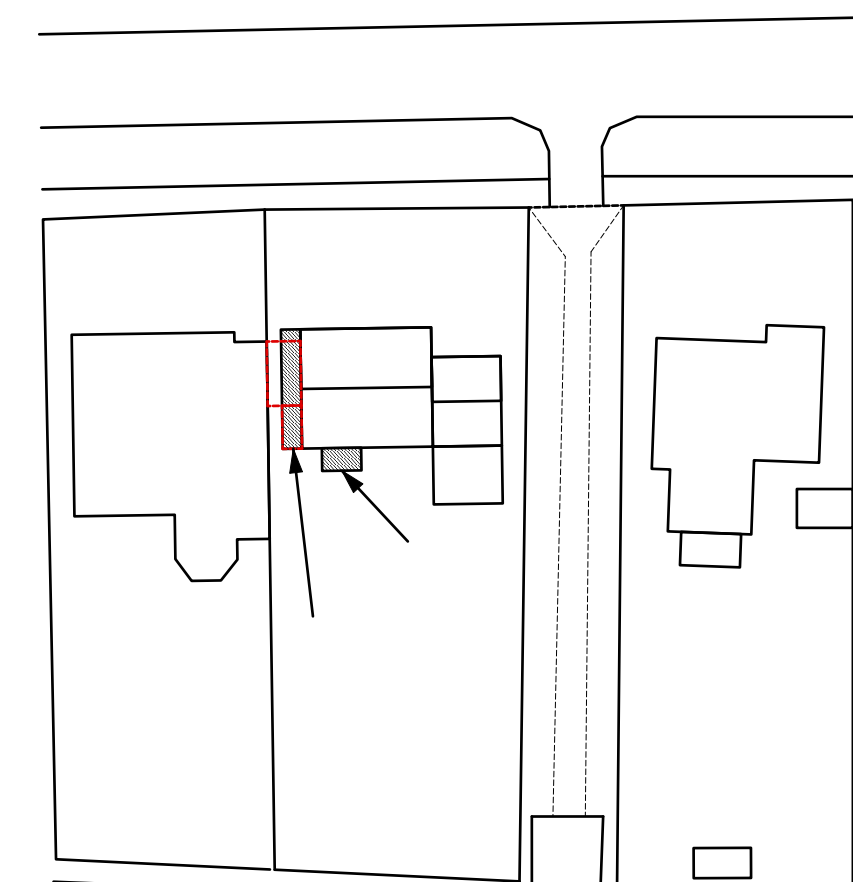

front elevation

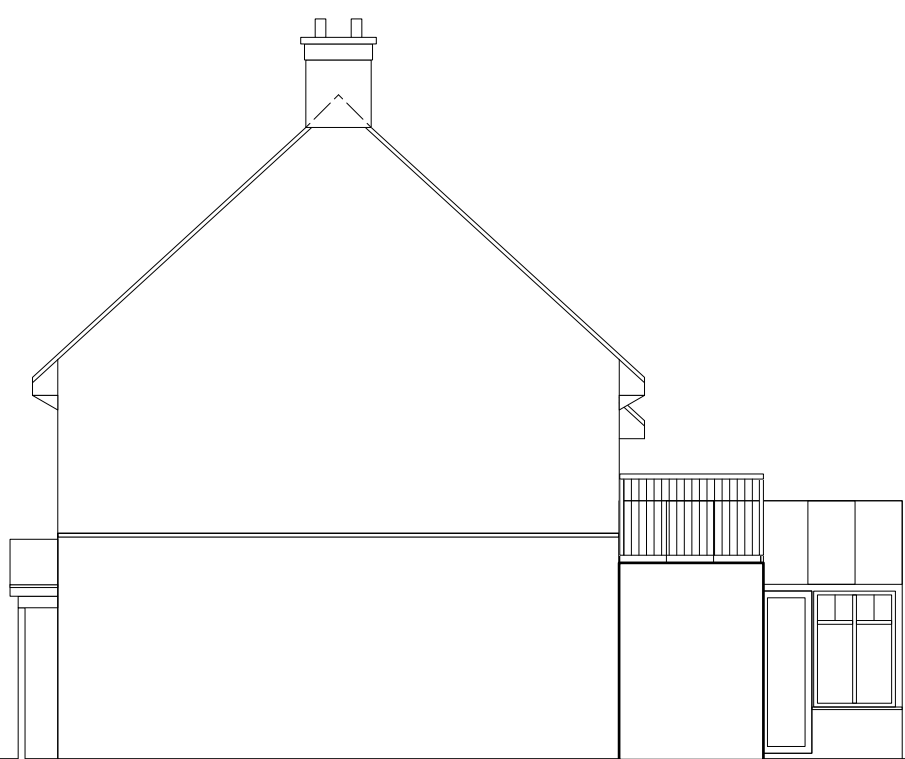

side elevation



rear elevation

