




Typical Fixing Details:

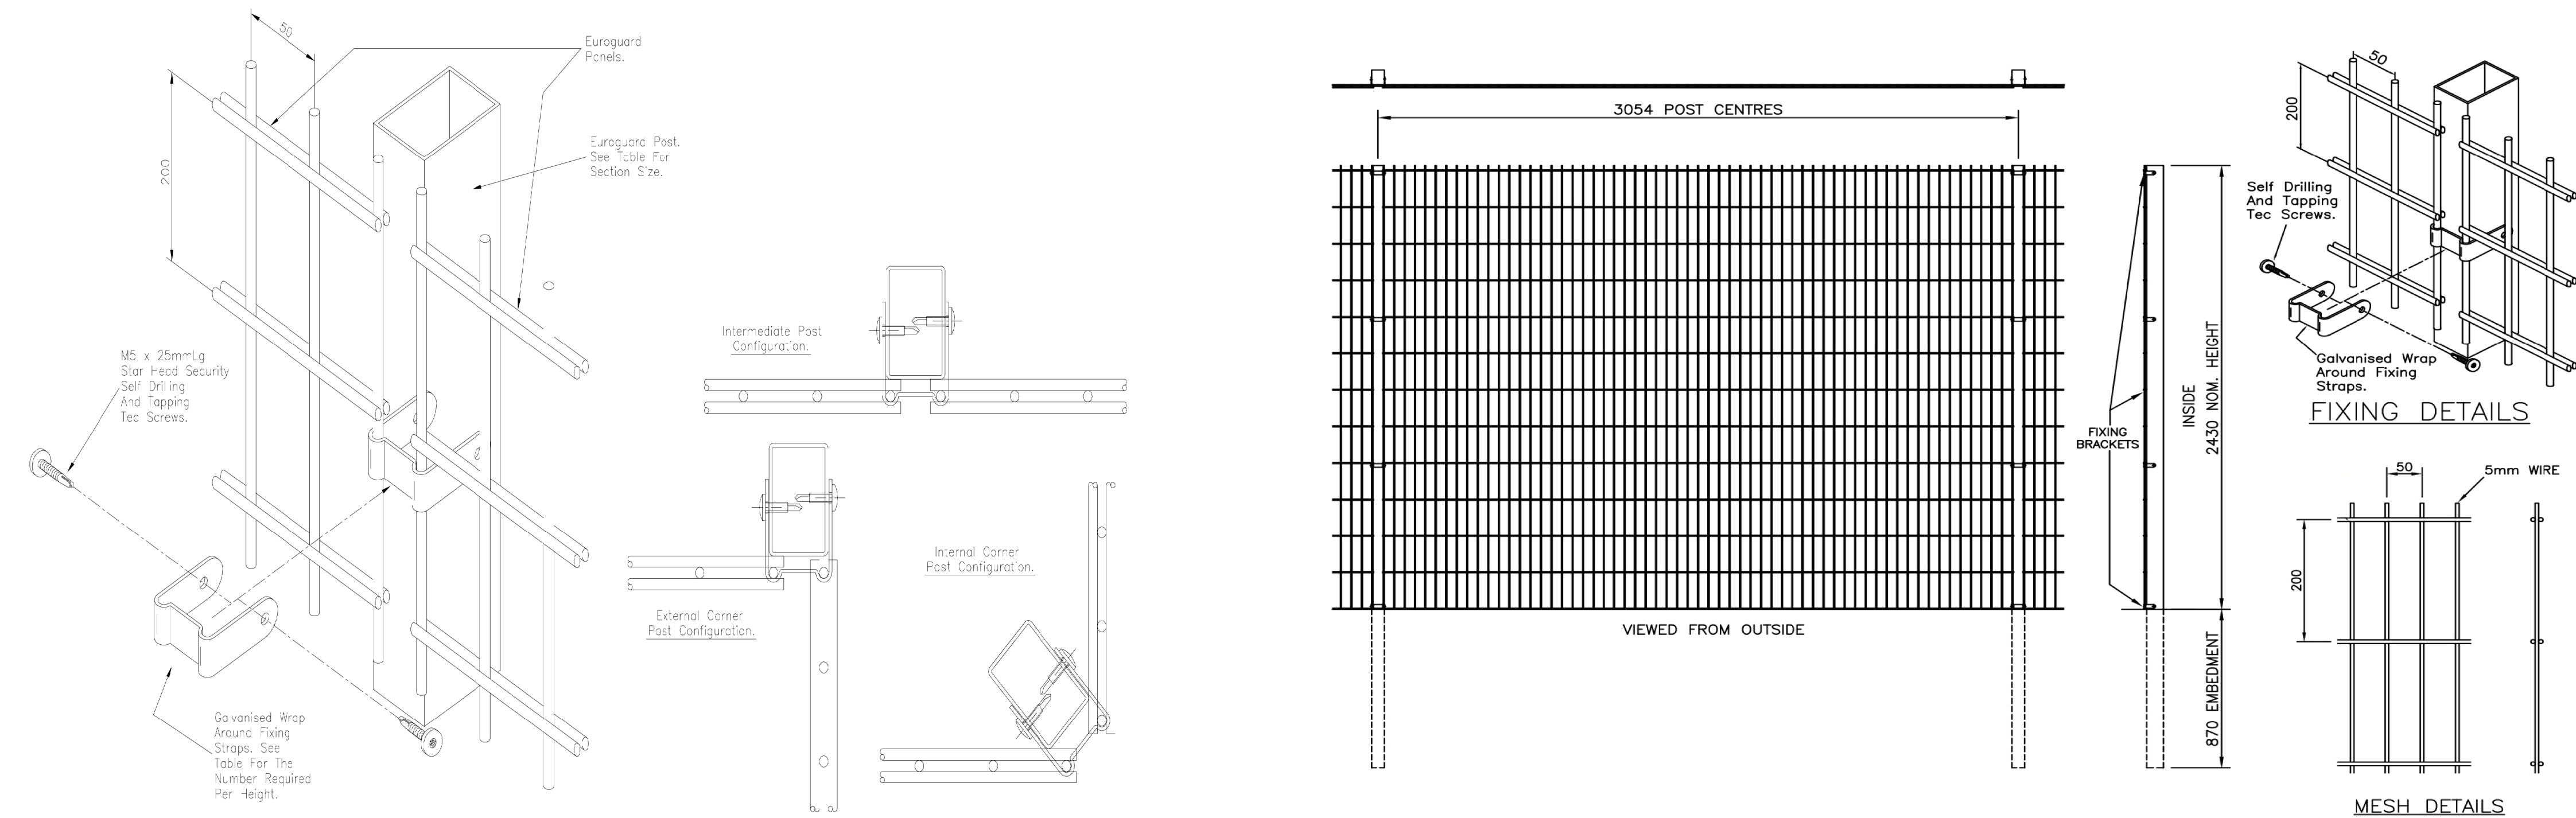

Typical Photographs of Similar Fencing Installations:

**General Notes:**  
Paladin security fencing panels with matching lockable pedestrian and vehicular access gates.  
  
Fit infill panels to maintain a constant gap under bottom of fence.  
Max. gap of 100mm below to finished ground levels.  
  
Refer to Proposed Site Plan L060-CMP-SI-ZZ-DR-A-00100 for extent of new fencing.  
  
Height: 2.40m  
Colour: Green - RAL 6005

Rev PL1: Planning issue. TB - 25.04.2025

Drawing Status:  
PLANNING

**CMP**  
Architects  
Client



Project  
Avenue One, Letchworth

Title  
Typical Security Fence Details

|                        |             |                    |                 |
|------------------------|-------------|--------------------|-----------------|
| Scale @ A1 / A3<br>NTS | Drawn<br>TB | Date<br>25.04.2025 | Revision<br>PL1 |
|------------------------|-------------|--------------------|-----------------|

Org. No.  
**L060-CMP-SI-XX-DR-A-00800**  
Subject to accurate site survey. All dimensions to be checked and verified for any discrepancies. All drawings to be read in conjunction with all CMP Architects and other consultants' contract documentation. Any discrepancies to be reported before any work commences. All items installed by others are to be fully site coordinated and programmed with the Contractor. All products to be installed to manufacturers recommendations.  
©Copyright CMP Architects Ltd