
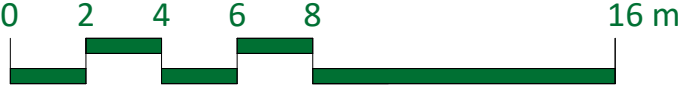


Unit 3 - 01 First Floor GA Plan

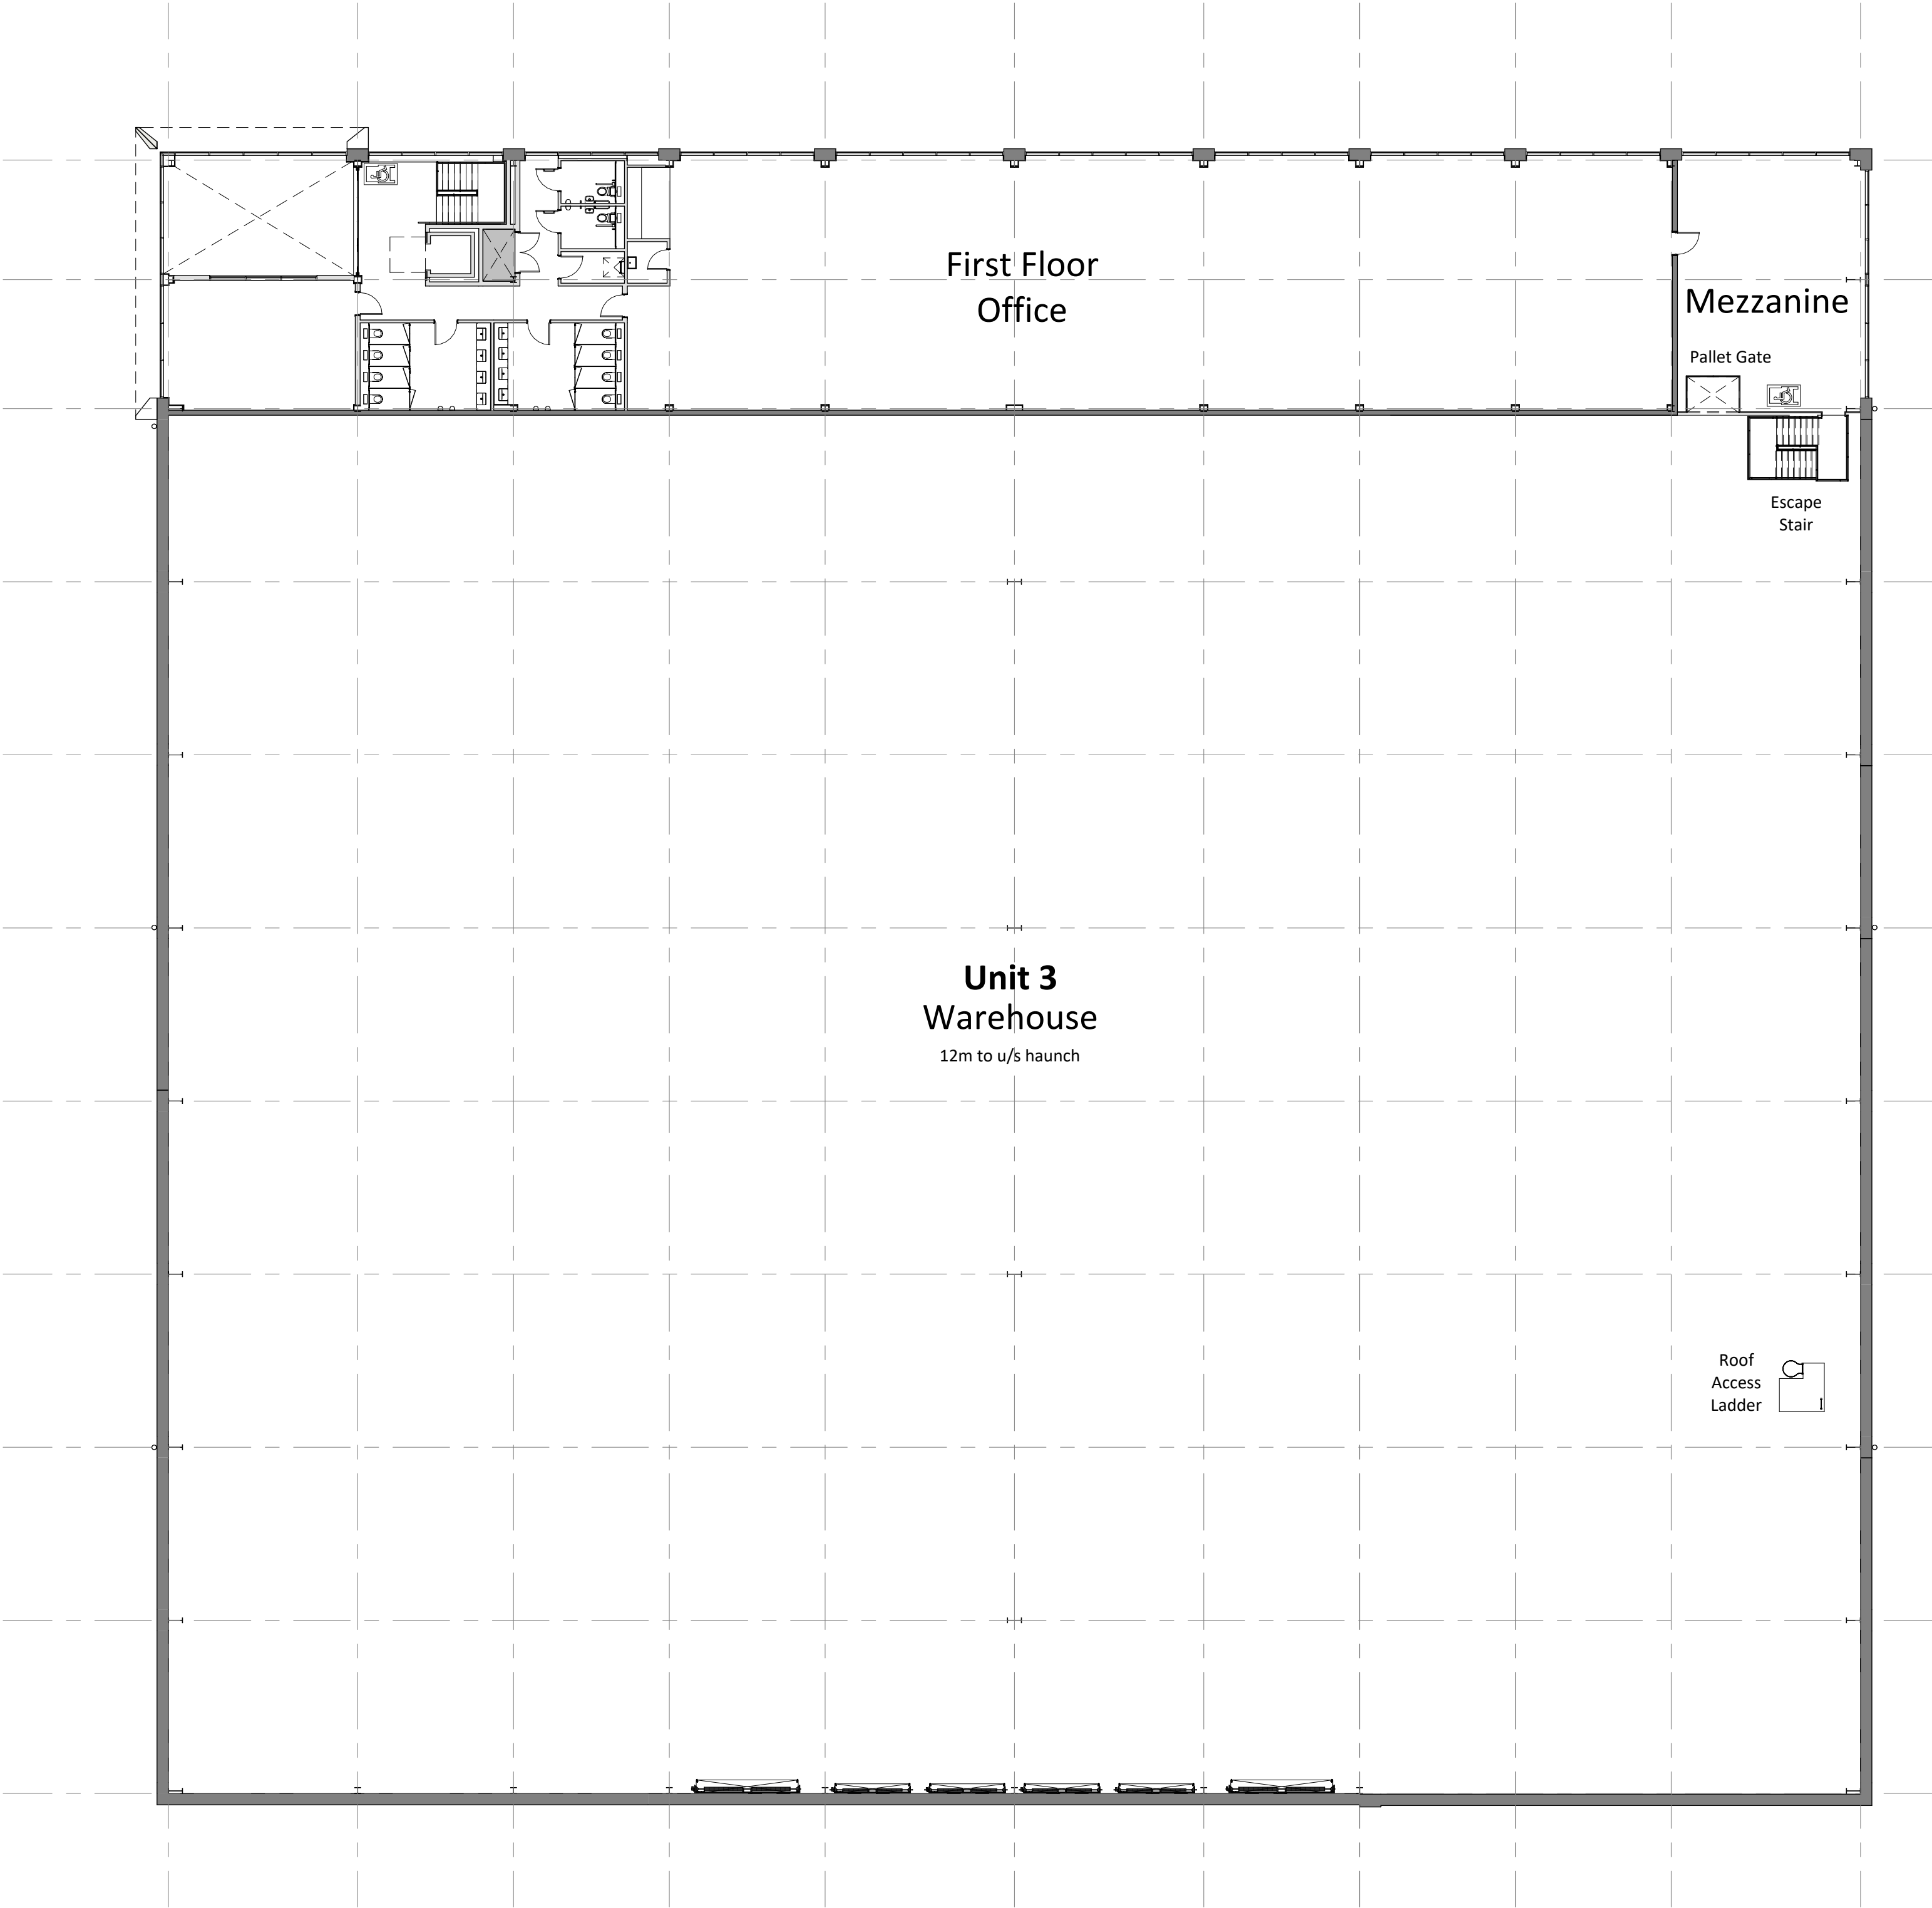

Notes
Read in conjunction with CMP Outline Specification ref. **L060-CMP-XX-XX-SP-A-00001**.

Any structure shown is intent only and shown indicatively and all subject to detailed design by others.

Any discrepancies to be reported before any work commences. Where discrepancies occurs between CMP and other consultants information, the consultants reports and specifications should take precedent when the information is specifically related.

PL1	Planning Issue	MK	25.04.2025
Rev	Description	Drn.	Date

Drawing Status:

PLANNING

CMP
Architects

Client
Wrenbridge

Project
Letchworth, Ave One

Title
Unit 3 - GA Plan - 1F

Scale @ A1	Drawn	Date	Revision
1 : 200	KM	25.04.2025	PL1

Drg.No.

L060-CMP-U3-01-DR-A-03101

Do not scale from this drawing, use figured dimensions only. Subject to accurate site survey. All dimensions to be checked and verified for any discrepancies. All drawings to be read in conjunction with all CMP Architects and other consultants ' contract documentation. Any discrepancies to be reported before any work commences. All items installed by others are to be fully site coordinated and programmed with the Contractor. All products to be installed to manufacturers recommendations. ©Copyright CMP Architects