



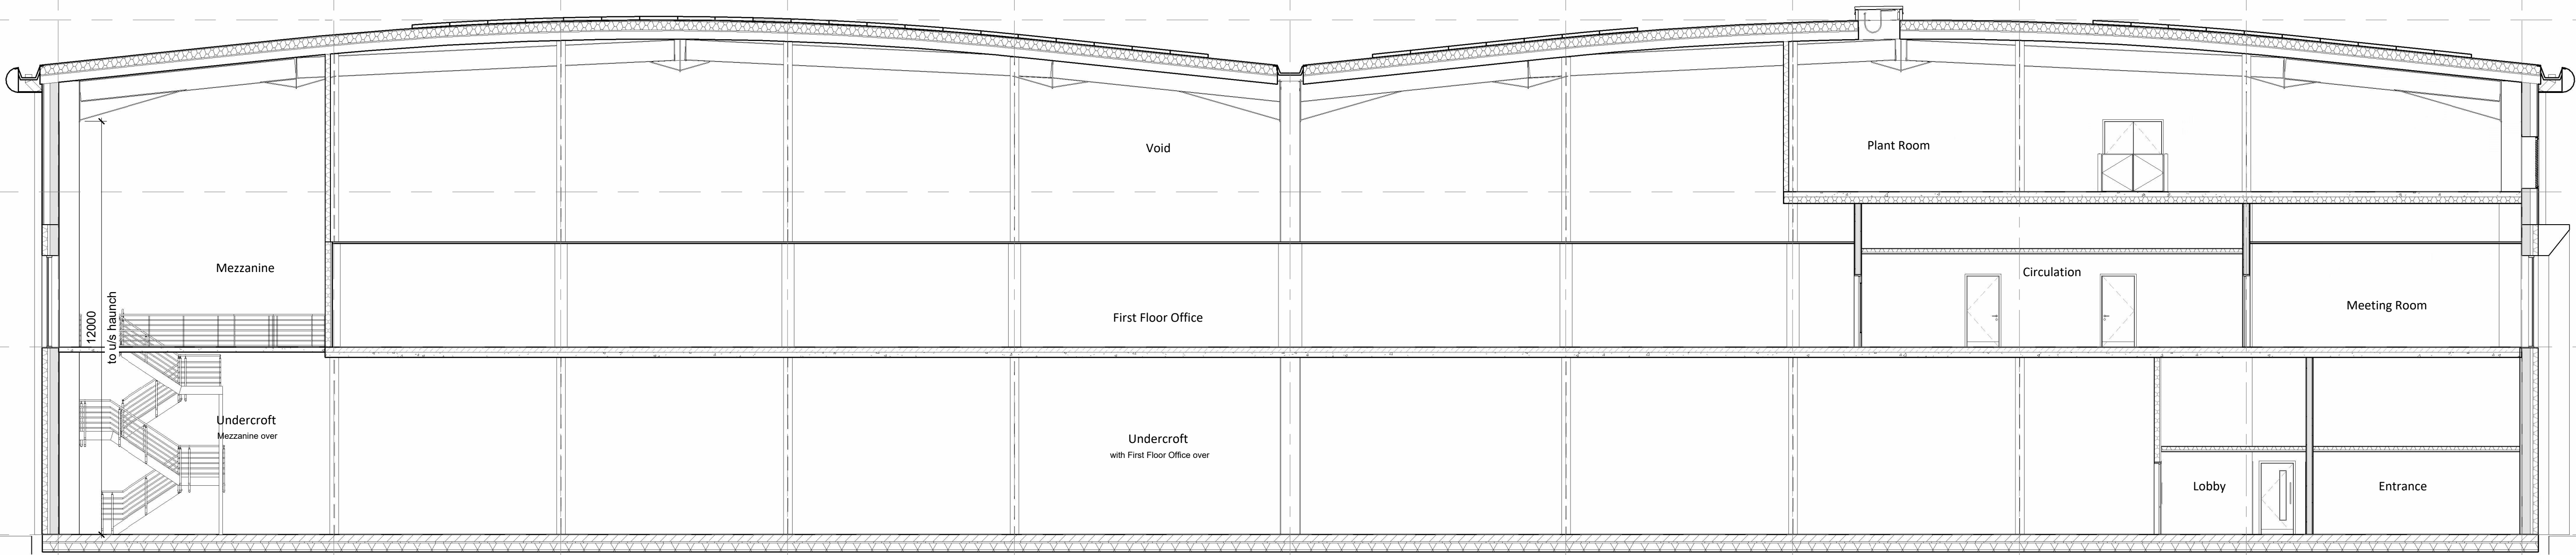

Unit 3 - GA Section A-A

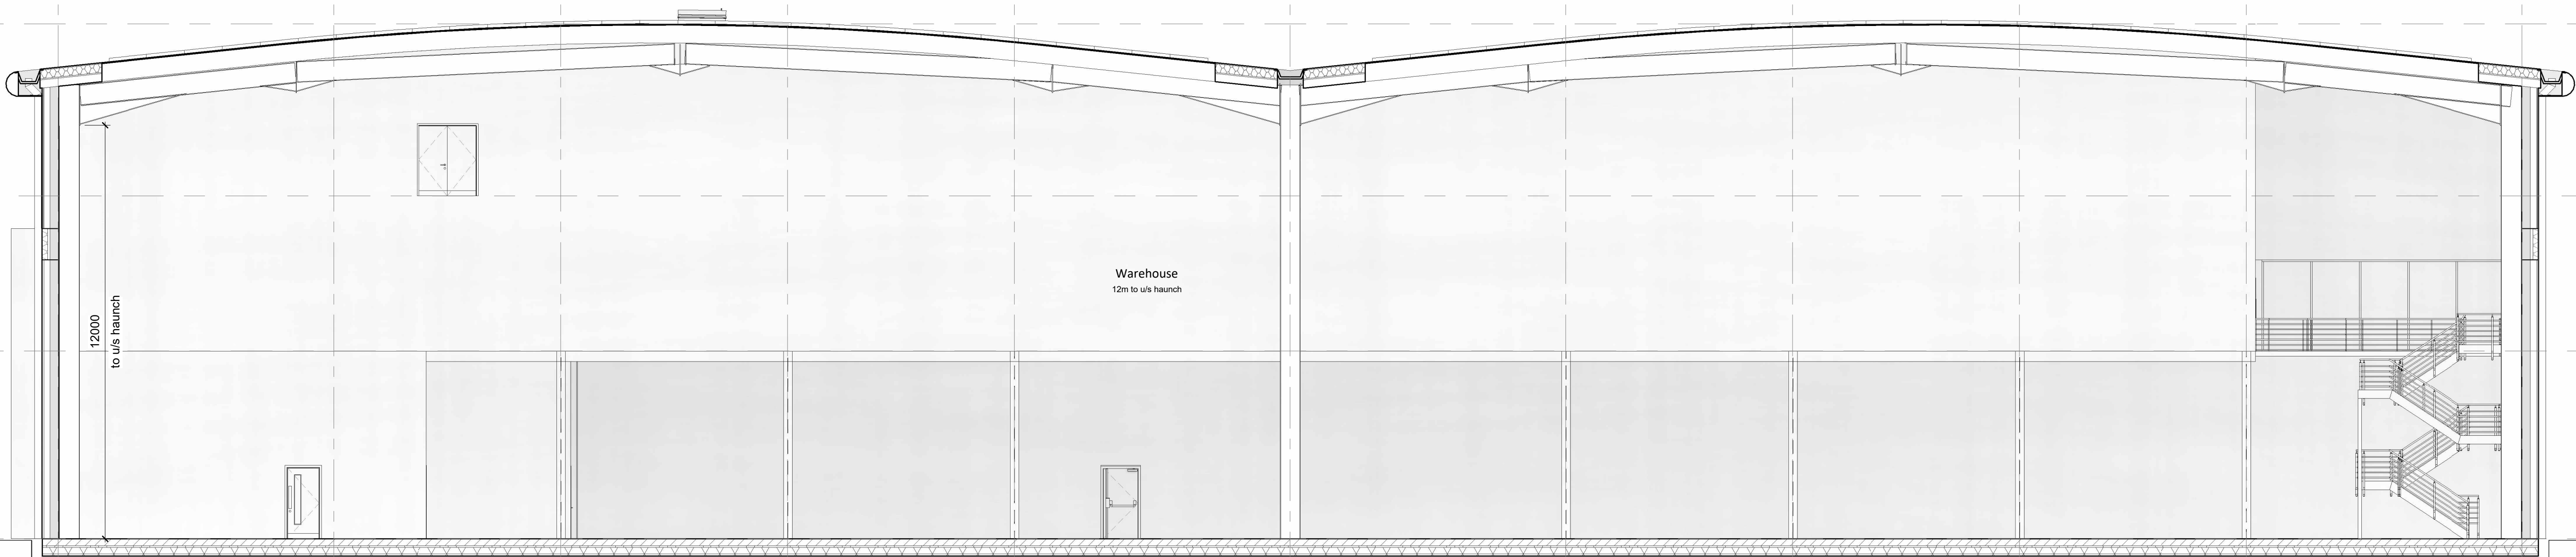

Unit 3 - GA Section B-B

PL1 Planning Issue

Rev	Description

MK 25.04.2025

Drn. Date

Drawing Status:

PLANNING

CMP Architects

Client
Wrenbridge

Project
Letchworth, Ave One

Title
Unit 3 - Typical Sections

Notes

Read in conjunction with CMP Outline Specification ref. **L060-CMP-XX-XX-SP-A-00001**.

Any structure shown is intent only and shown indicatively and all subject to detailed design by others.

Refer to General Arrangement plans for locations of all sections. Read in conjunction with strip sections and call out details.

Any discrepancies to be reported before any work commences. Where discrepancies occurs between CMP and other consultants information, the consultants reports and specifications should take precedent when the information is specifically related.

Scale @ A1	Drawn	Date	Revision
1 : 100	KM	25.04.2025	PL1

Drg.No.

L060-CMP-U3-ZZ-DR-A-03250

Do not scale from this drawing, use figured dimensions only. Subject to accurate site survey. All dimensions to be checked and verified for any discrepancies. All drawings to be read in conjunction with all CMP Architects and other consultants ' contract documentation. Any discrepancies to be reported before any work commences. All items installed by others are to be fully site coordinated and programmed with the Contractor. All products to be installed to manufacturers recommendations. ©Copyright CMP Architects

