


create level access
to bifold doors and exit
door

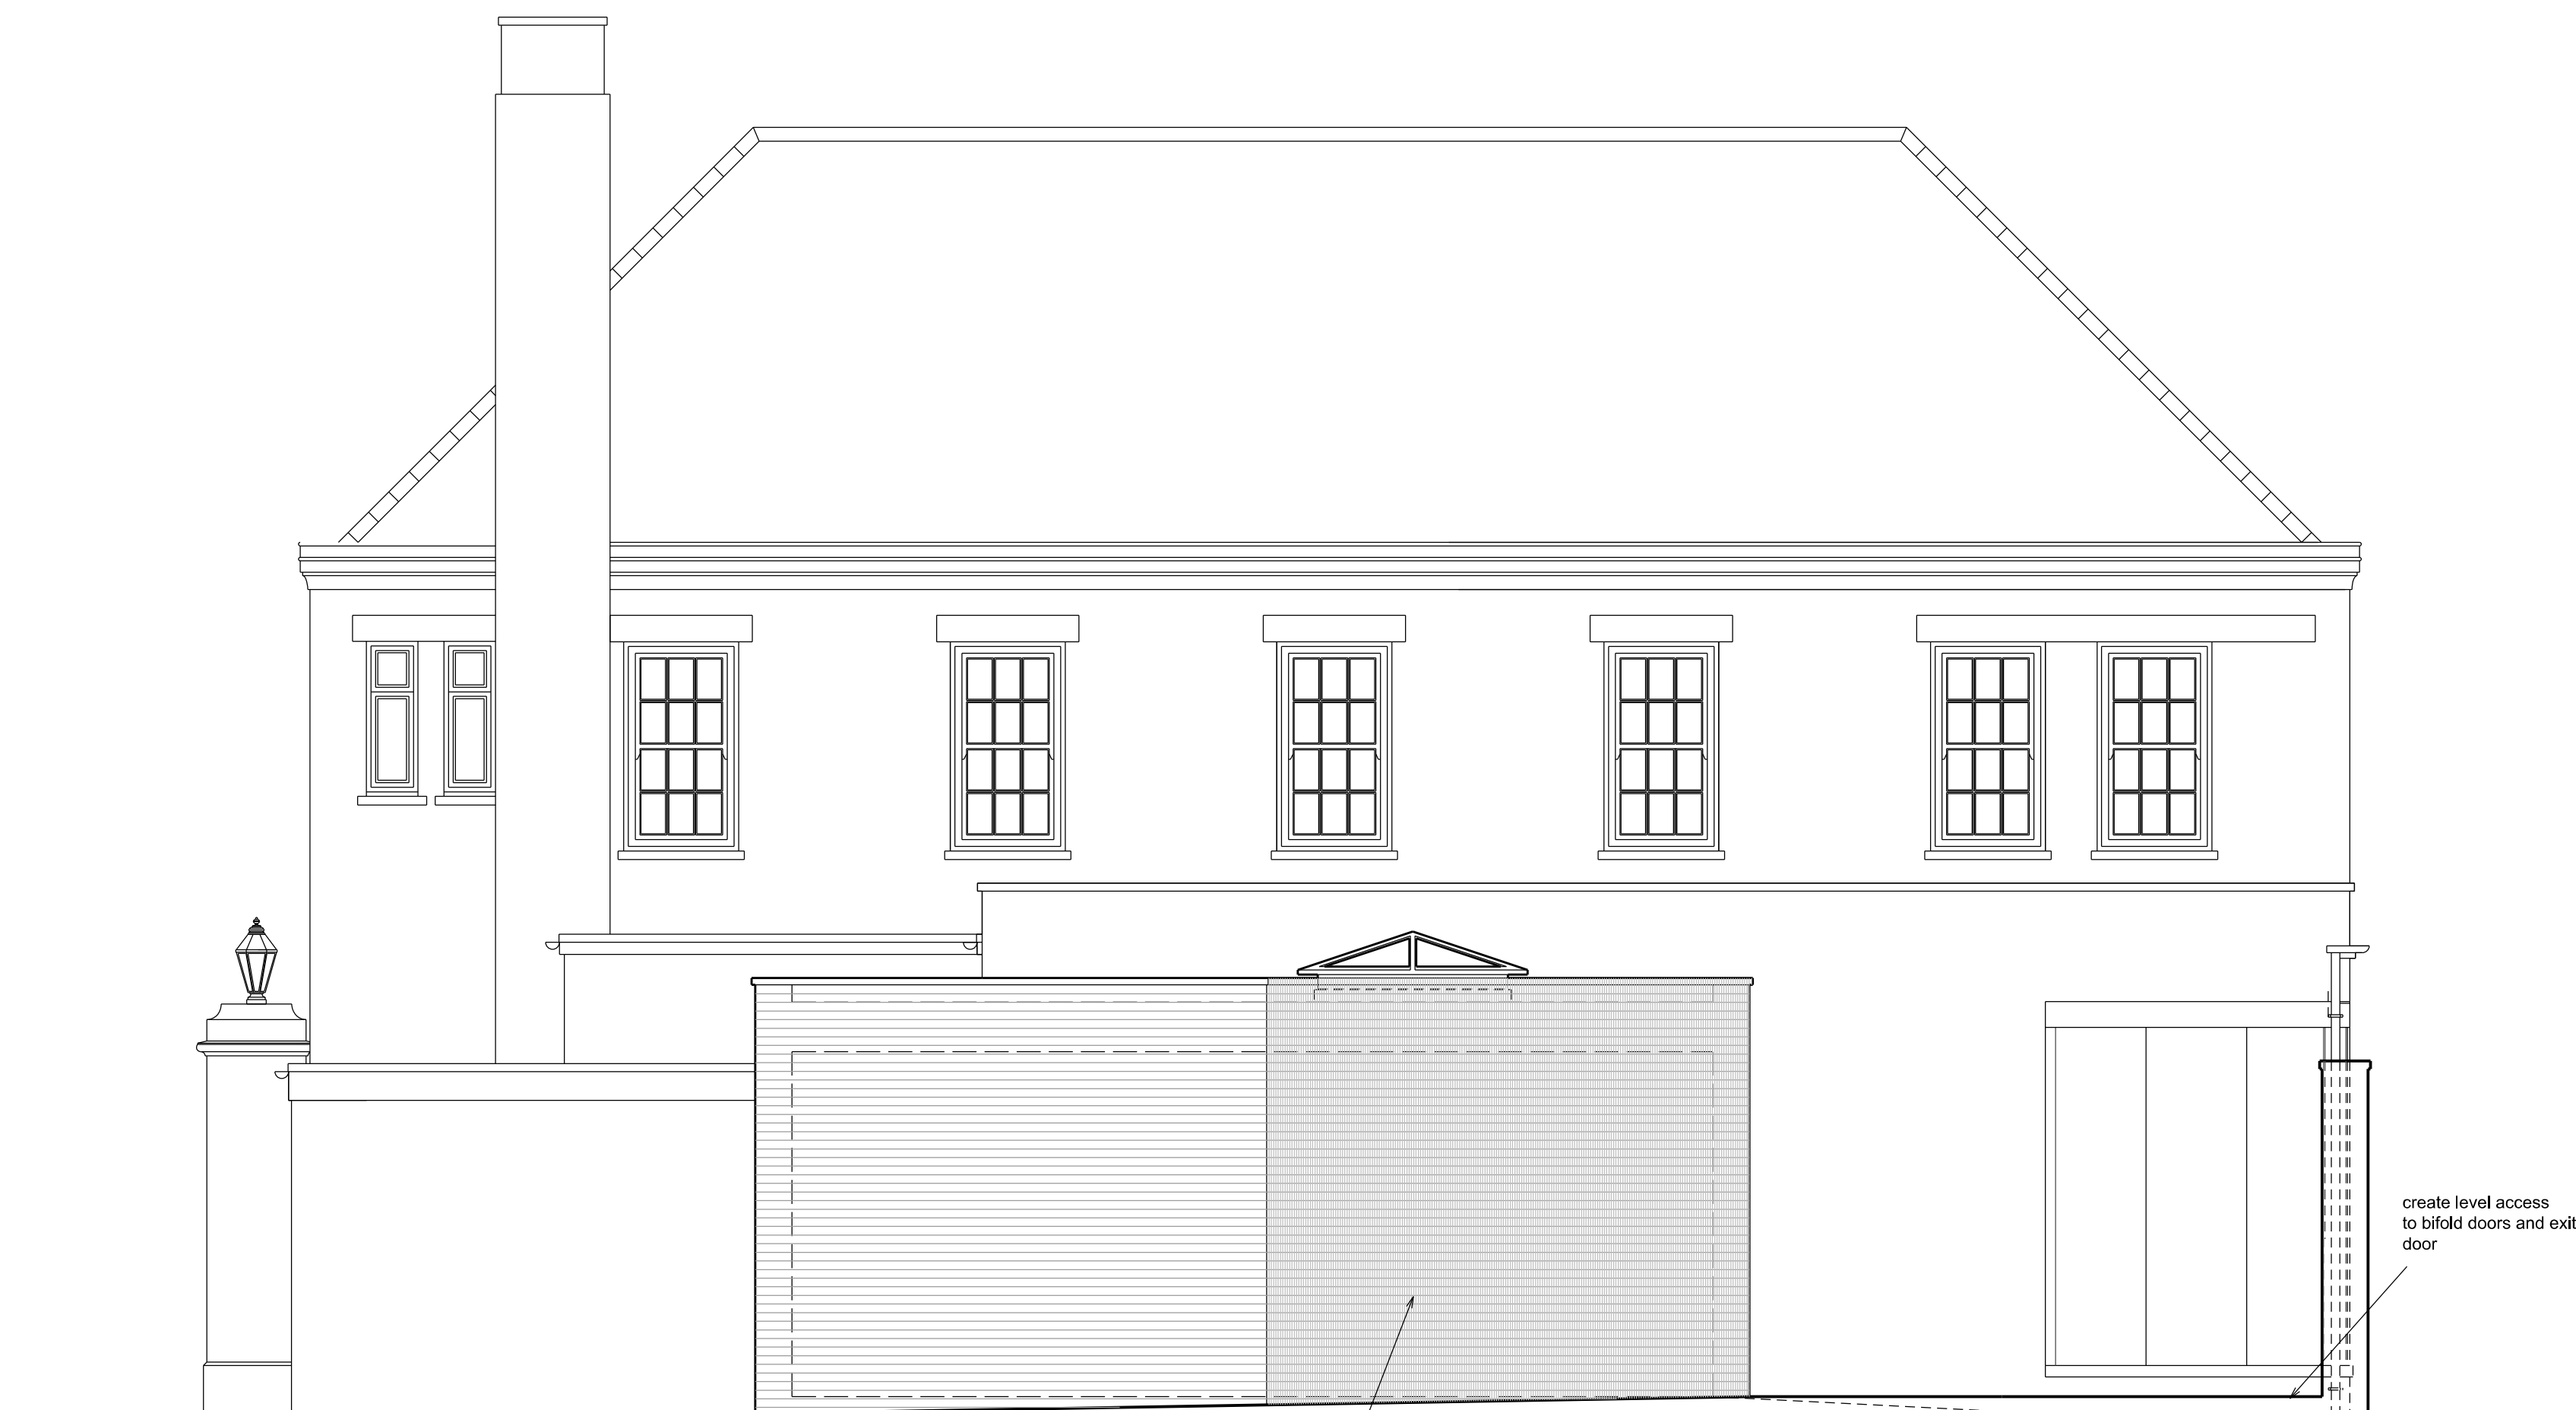

new single storey extension, comprising of new cavity wall construction with facing brick to match existing, with parapet walls to the perimeter, flat roof in a grp finish, with feature roof lantern, with bifold doors to access patio



4) Any discrepancies between drawings and/or drawings and specification, should be reported to the designer prior to any work commencing.

Date	Revisions		Ini.

	Date	Revisions	Ini.
--	------	-----------	------

Concept ● ● ● ● ● ● ●

Architecture - Interior Design -Project Management

Suit 1, Sheffield Business Park Ltd
Sheffield Business Centre, Europa Link
Sheffield, S9 1XZ
Tel: 01709 371 170
Email: office@concept-Intdes.co.uk
Website: www.concept-Intdes.co.uk
Facebook: www.facebook.com/conceptidl

Client

McMULLENS

Job Title

THE JOLLY POSTIE,
2 BALDOCK STREET,
ROYSTON,
SG8 5AY.

Drawing Title

PROPOSED SIDE AND REAR EXTERNAL ELEVATIONS

Scale

Scale
1:50 @ A1

Scale 1:50 @ A1	Drawn By APD
--------------------	-----------------

Date _____

Date DEC. 2024

Date	Checked By
------	------------

Drg.no. 3603-14	Rev.
------------------------	------