



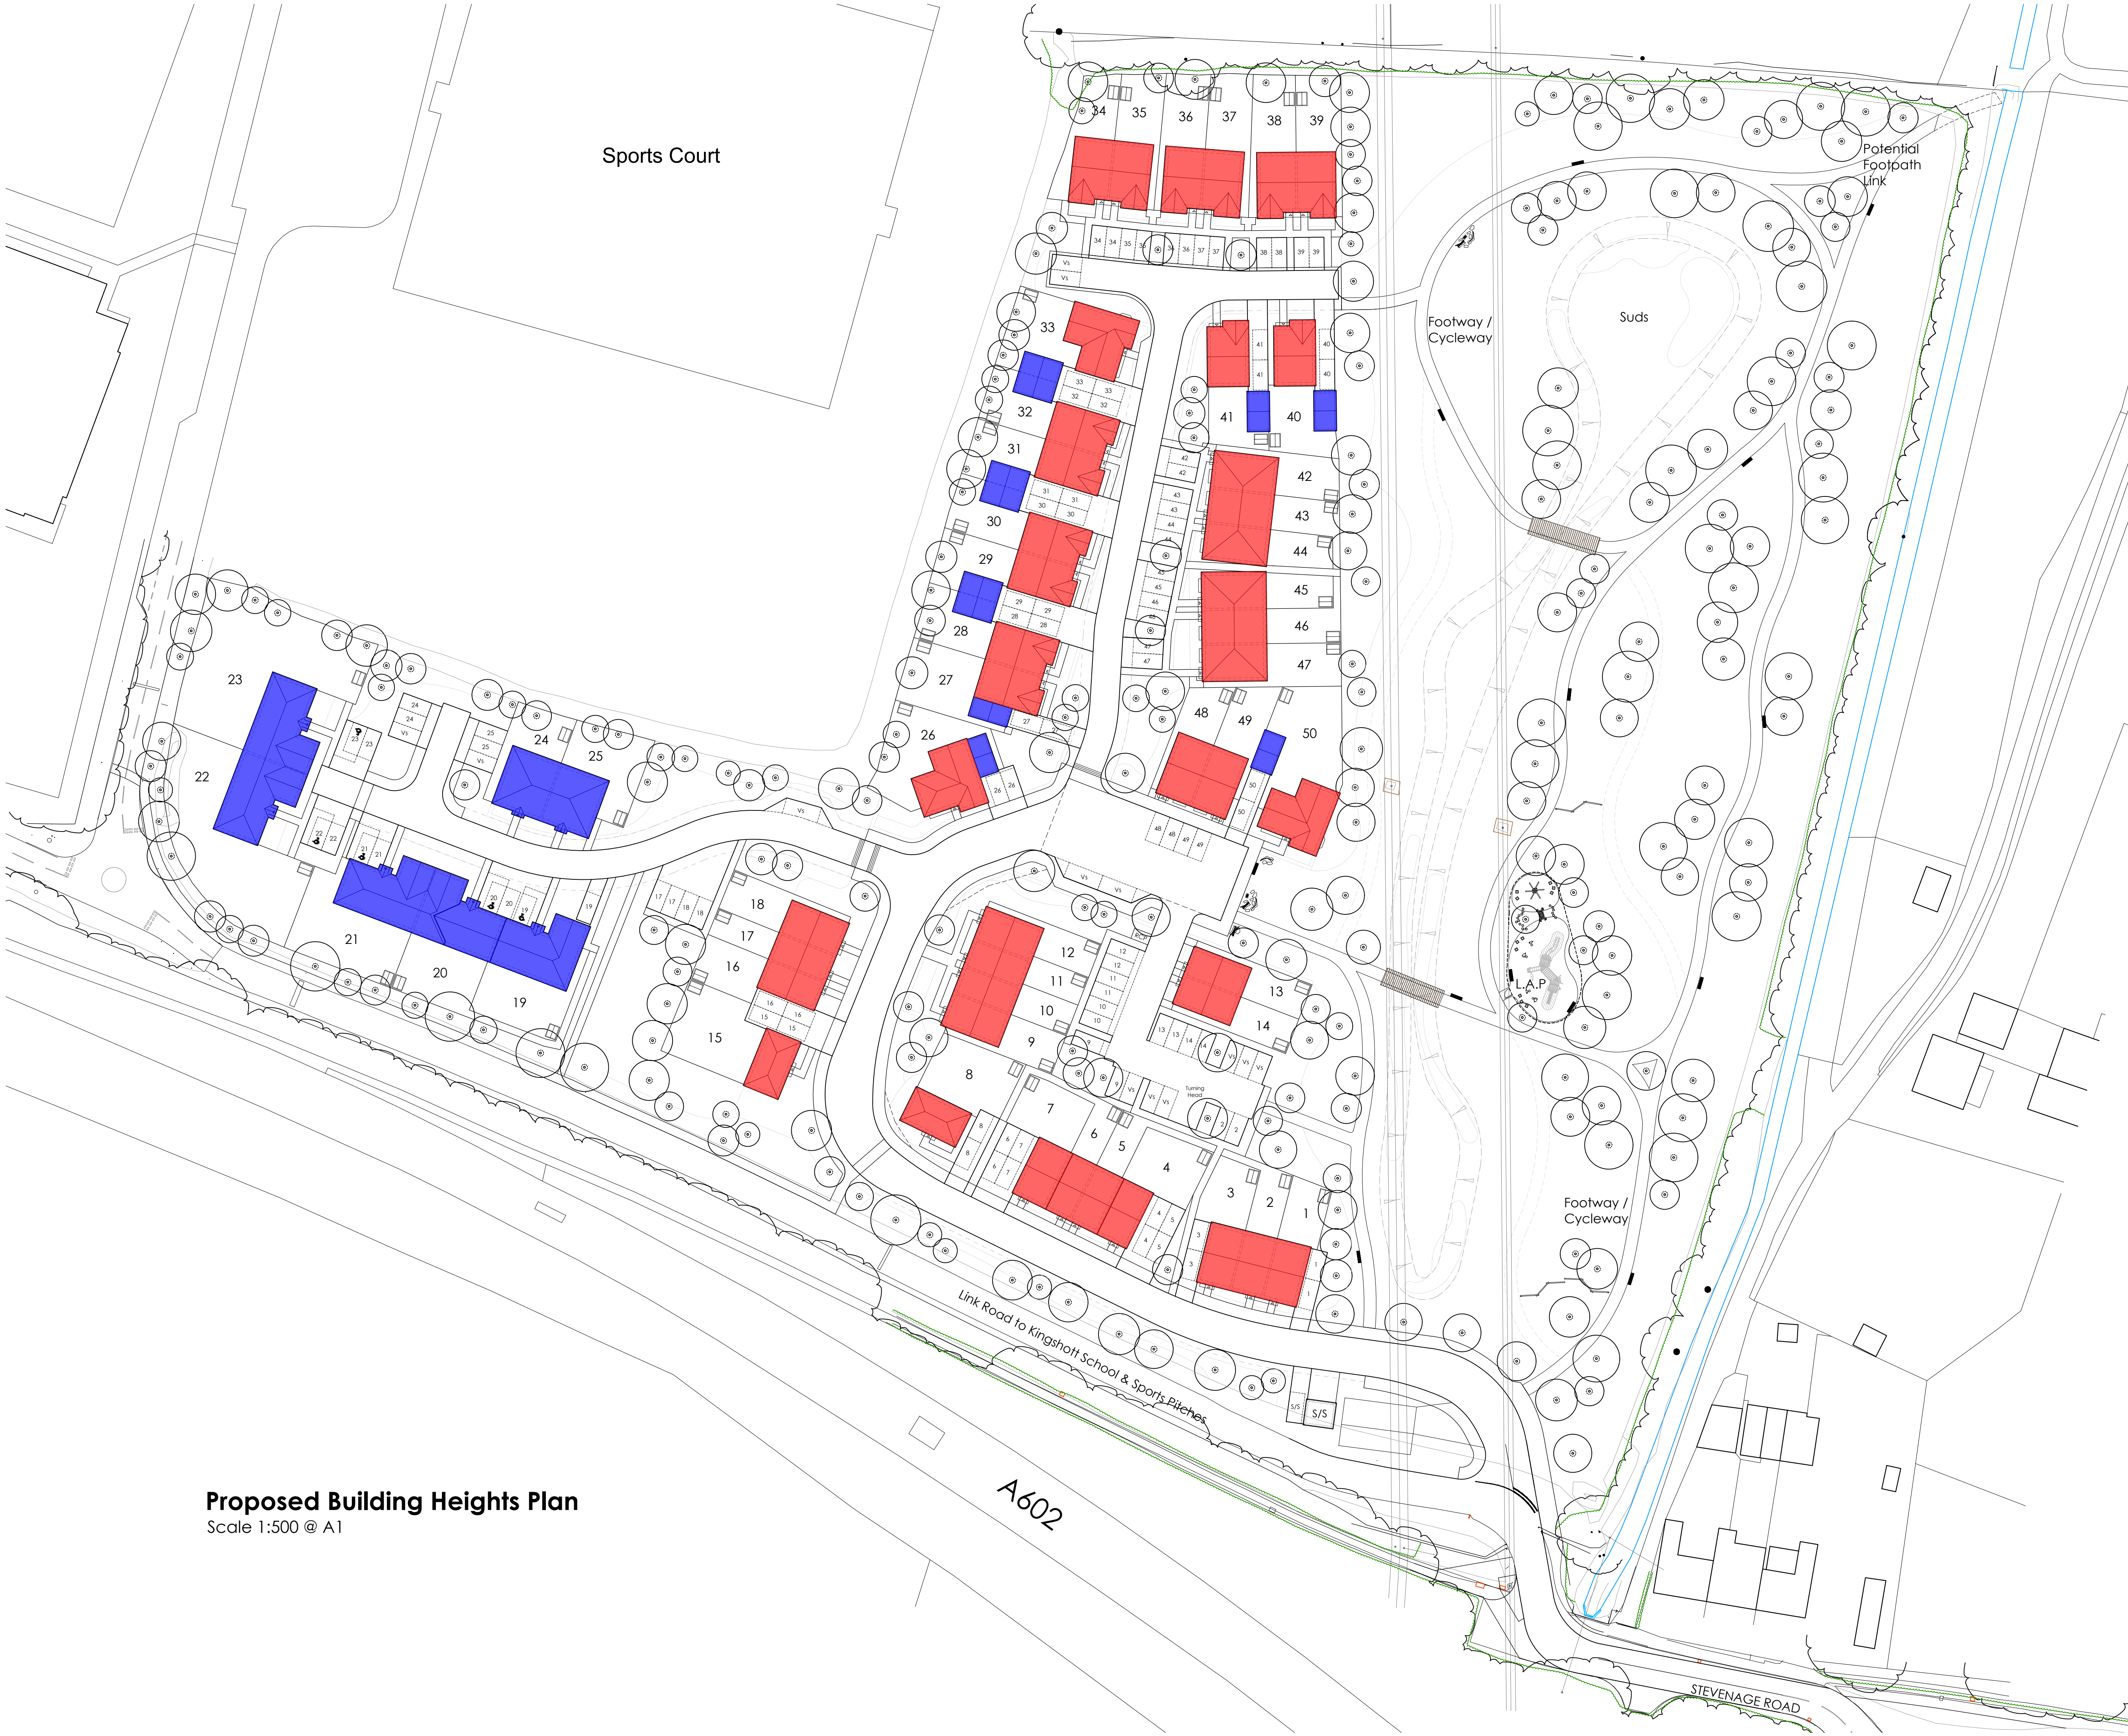

This drawing and the design are the copyright of **ON Architecture Ltd** only.
This drawing should not be copied or reproduced without written consent.
All dimensions are to be checked on site prior to setting out and fabrication and **ON Architecture Ltd** should be notified of any discrepancy prior to proceeding further.
For Construction & Fabrication Purposes - Do not scale from this drawing, use only the illustrated dimensions herein. Additional dimensions are to be requested and checked directly.
Illustrated information from 3rd party consultants/specialists is shown as indicatively only. See other consultant / specialist drawings for full information and detail.
All aspects of the architectural design concerning fire performance / fire safety (whether or not illustrated / annotated) are to be considered as 'For Approval only, irrespective of the drawing status / suitability.'

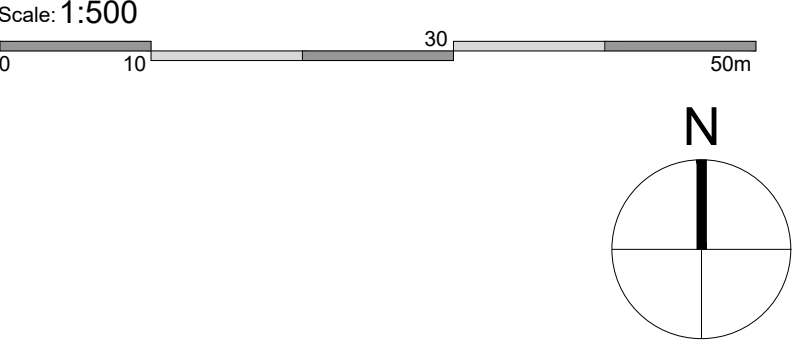

KEY -

	1 Storey
	2 storey

Revision Note & Date		Note	Amended	Checked
Rev	Date			

ON

ARCH

TECT

URE

Canterbury Studio
Logan House, 51 Andrews Close
Canterbury,
CT1 2RP
info@onarchitecture.co.uk
onarchitecture.co.uk
01227 634334

Project Title
Proposed Residential Development,
Land at Stevenage Road, Hitchin
Bugler Homes

Drawing Title
Proposed Building Heights Plan

BM Number
N/A

Scale
1:500 @ A1

Date
Dec 2025

Drawn
AL

Checked
DK

Drawing Status
Planning Issue

Project No.
22.102

Drawing No.
51

Status
-

Revision

Proposed Building Heights Plan
Scale 1:500 @ A1