


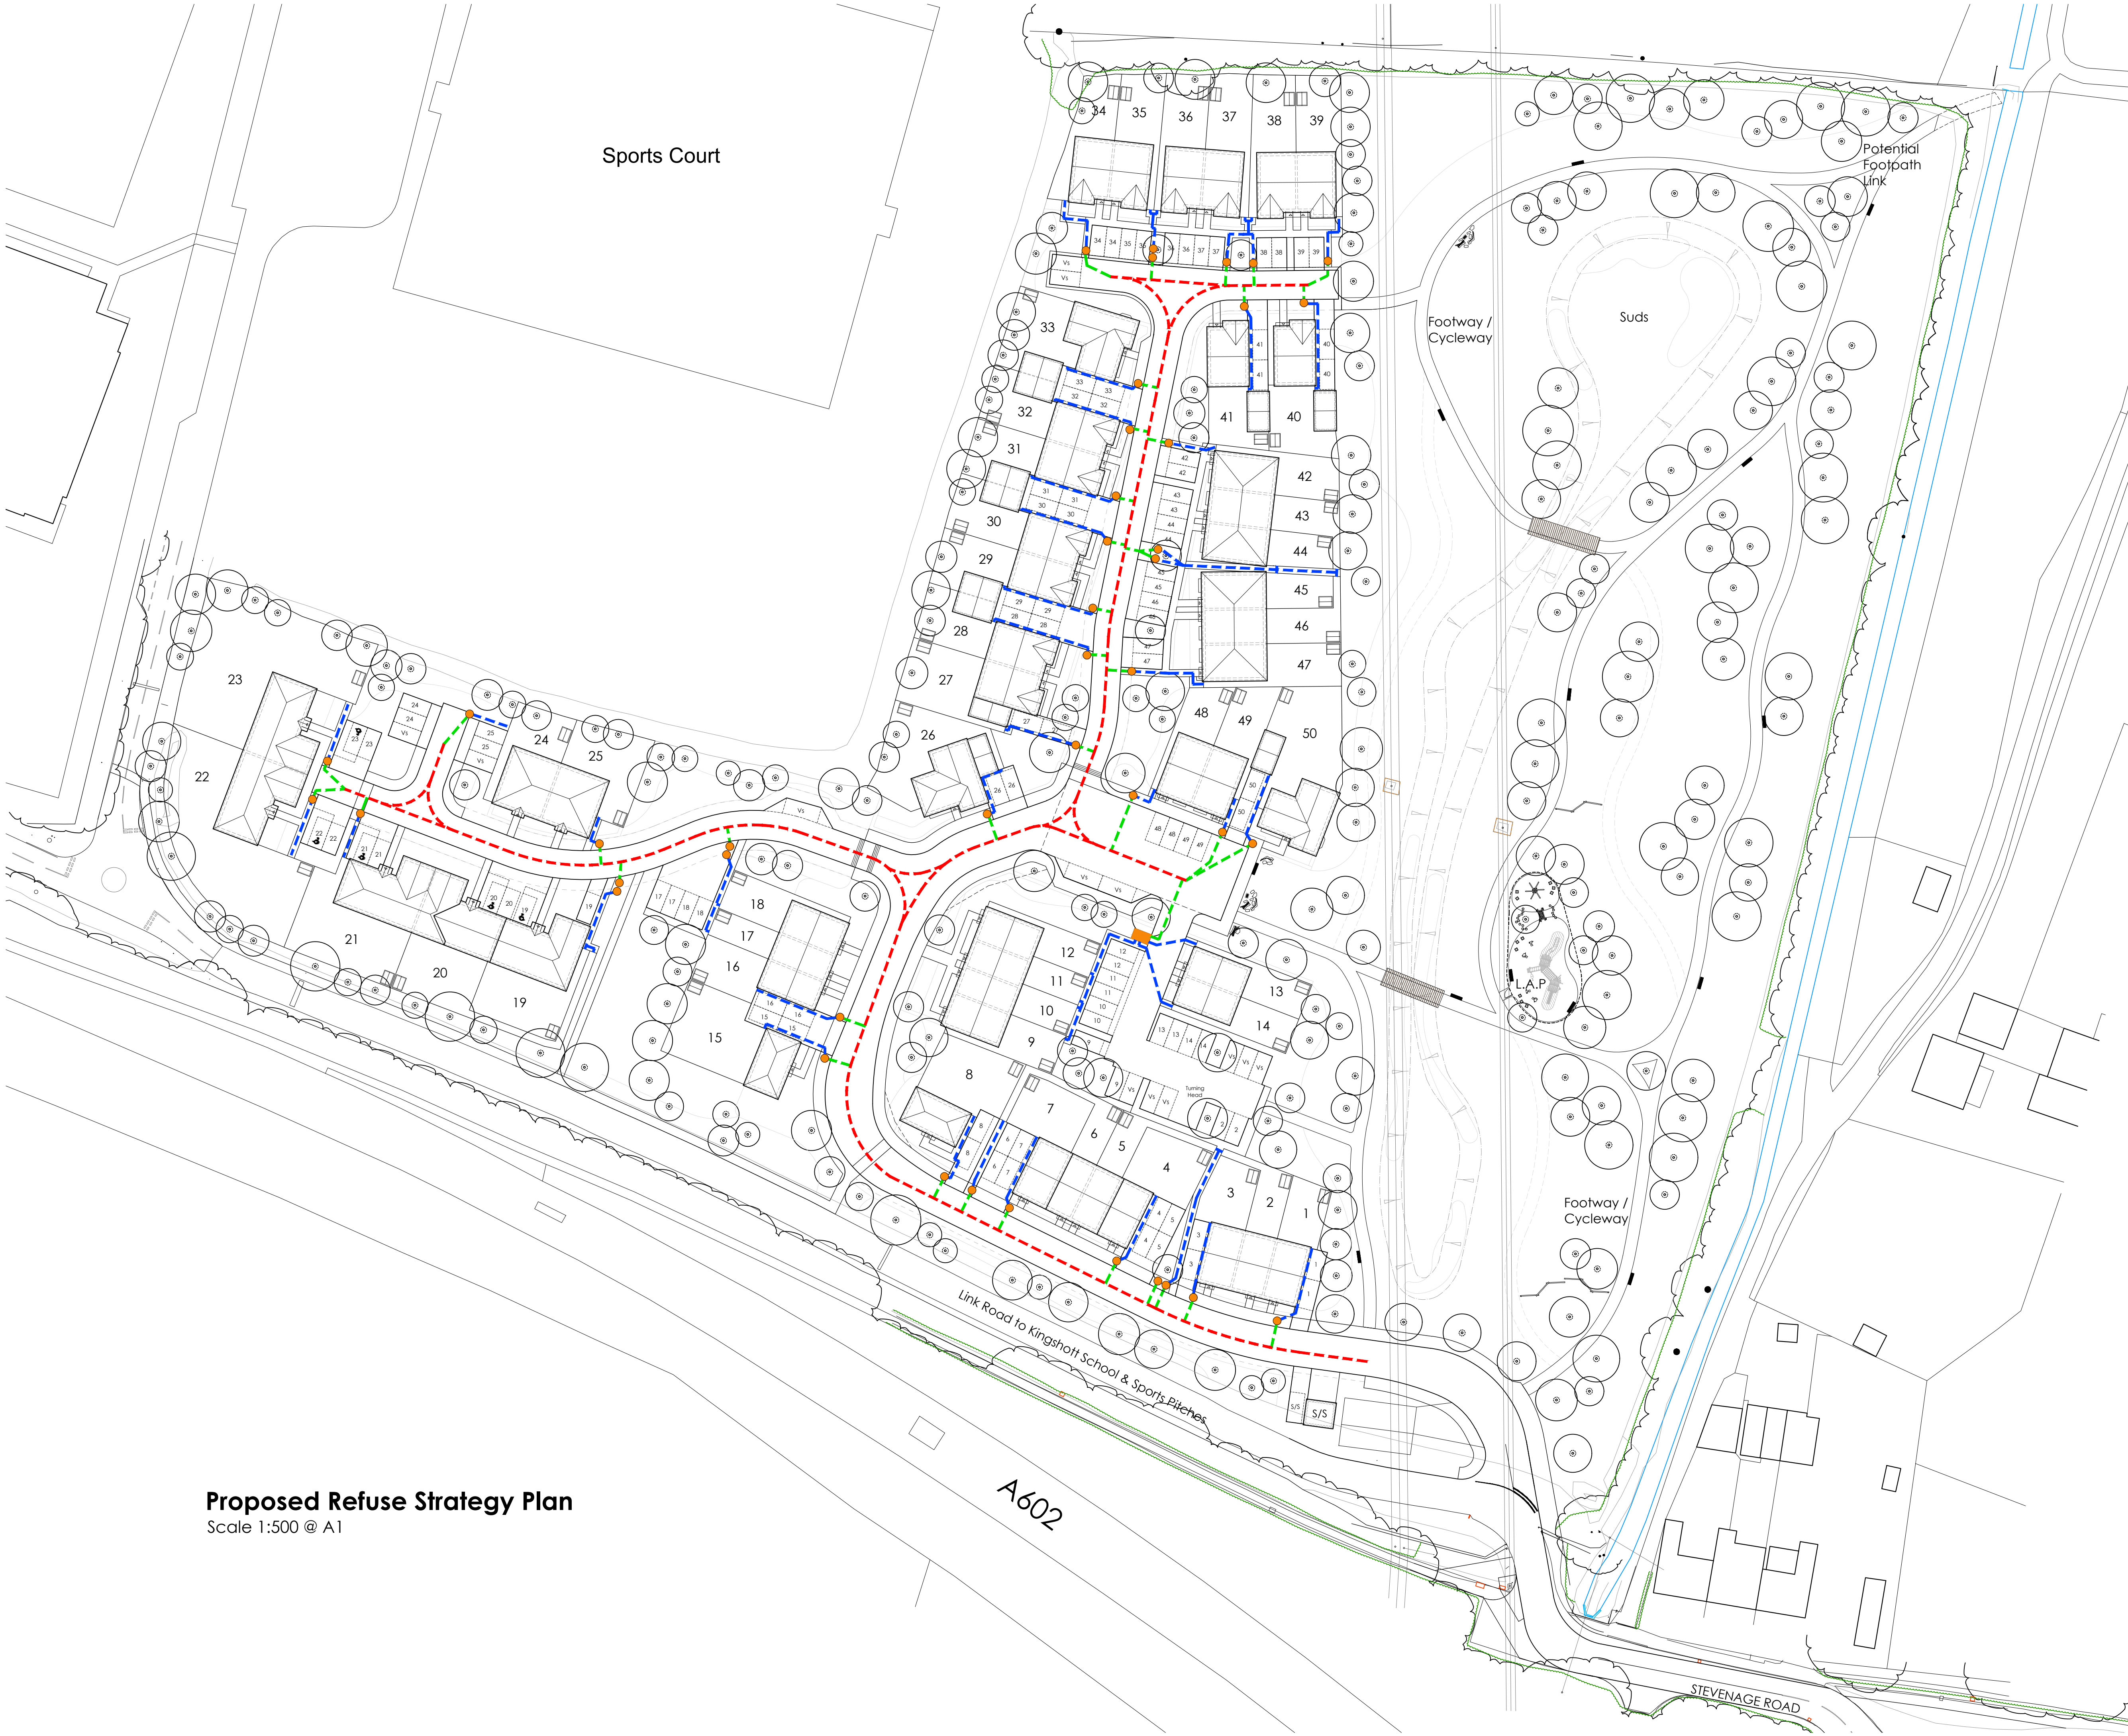


This drawing and the design are the copyright of **ON Architecture Ltd** only.
This drawing should not be copied or reproduced without written consent.

All dimensions are to be checked on site prior to setting out and fabrication and **ON Architecture Ltd** should be notified of any discrepancy prior to proceeding further.

For Construction & Fabrication Purposes - Do not scale from this drawing, use only the illustrated dimensions herein. Additional dimensions are to be requested and checked directly.

Illustrated information from 3rd party consultants/specialists is shown as indicatively only. See other consultant / specialist drawings for full information and detail.

All aspects of the architectural design concerning fire performance / fire safety (whether or not illustrated / annotated) are to be considered as 'For Approval only, irrespective of the drawing status / suitability.

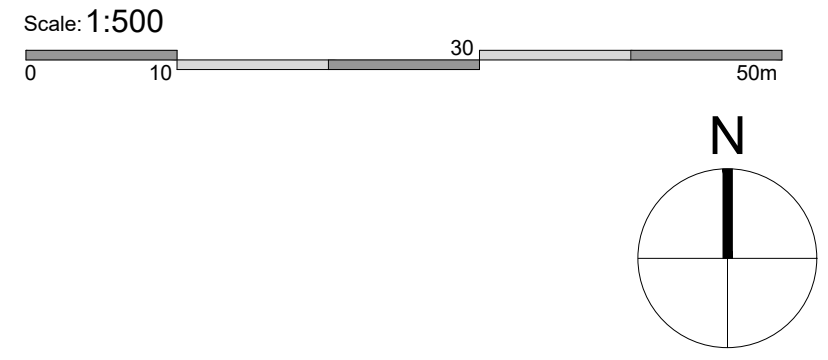

- KEY -
- Owner Route
 - Refuse Worker Route
 - Refuse Vehicle Route
 - Refuse Vehicle Route

Revision Note & Date		Note	Amended	Checked
Rev	Date			

ON ARCHITECTURE

Canterbury Studio
Logan House, 51 Andrews Close
Canterbury, CT1 2RP

info@onarchitecture.co.uk
onarchitecture.co.uk
01227 634334

Project Title
**Proposed Residential Development,
Land at Stevenage Road, Hitchin
Bugler Homes**

Drawing Title
Proposed Refuse Strategy Plan

BIM Number			
N/A			
Scale	Date	Drawn	Checked
1:500 @ A1	Dec 2025	AL	DK

Drawing Status
Planning Issue

Project No.	22.102	Drawing No.	55	Status	-	Revision	
-------------	--------	-------------	----	--------	---	----------	--

Proposed Refuse Strategy Plan
Scale 1:500 @ A1