


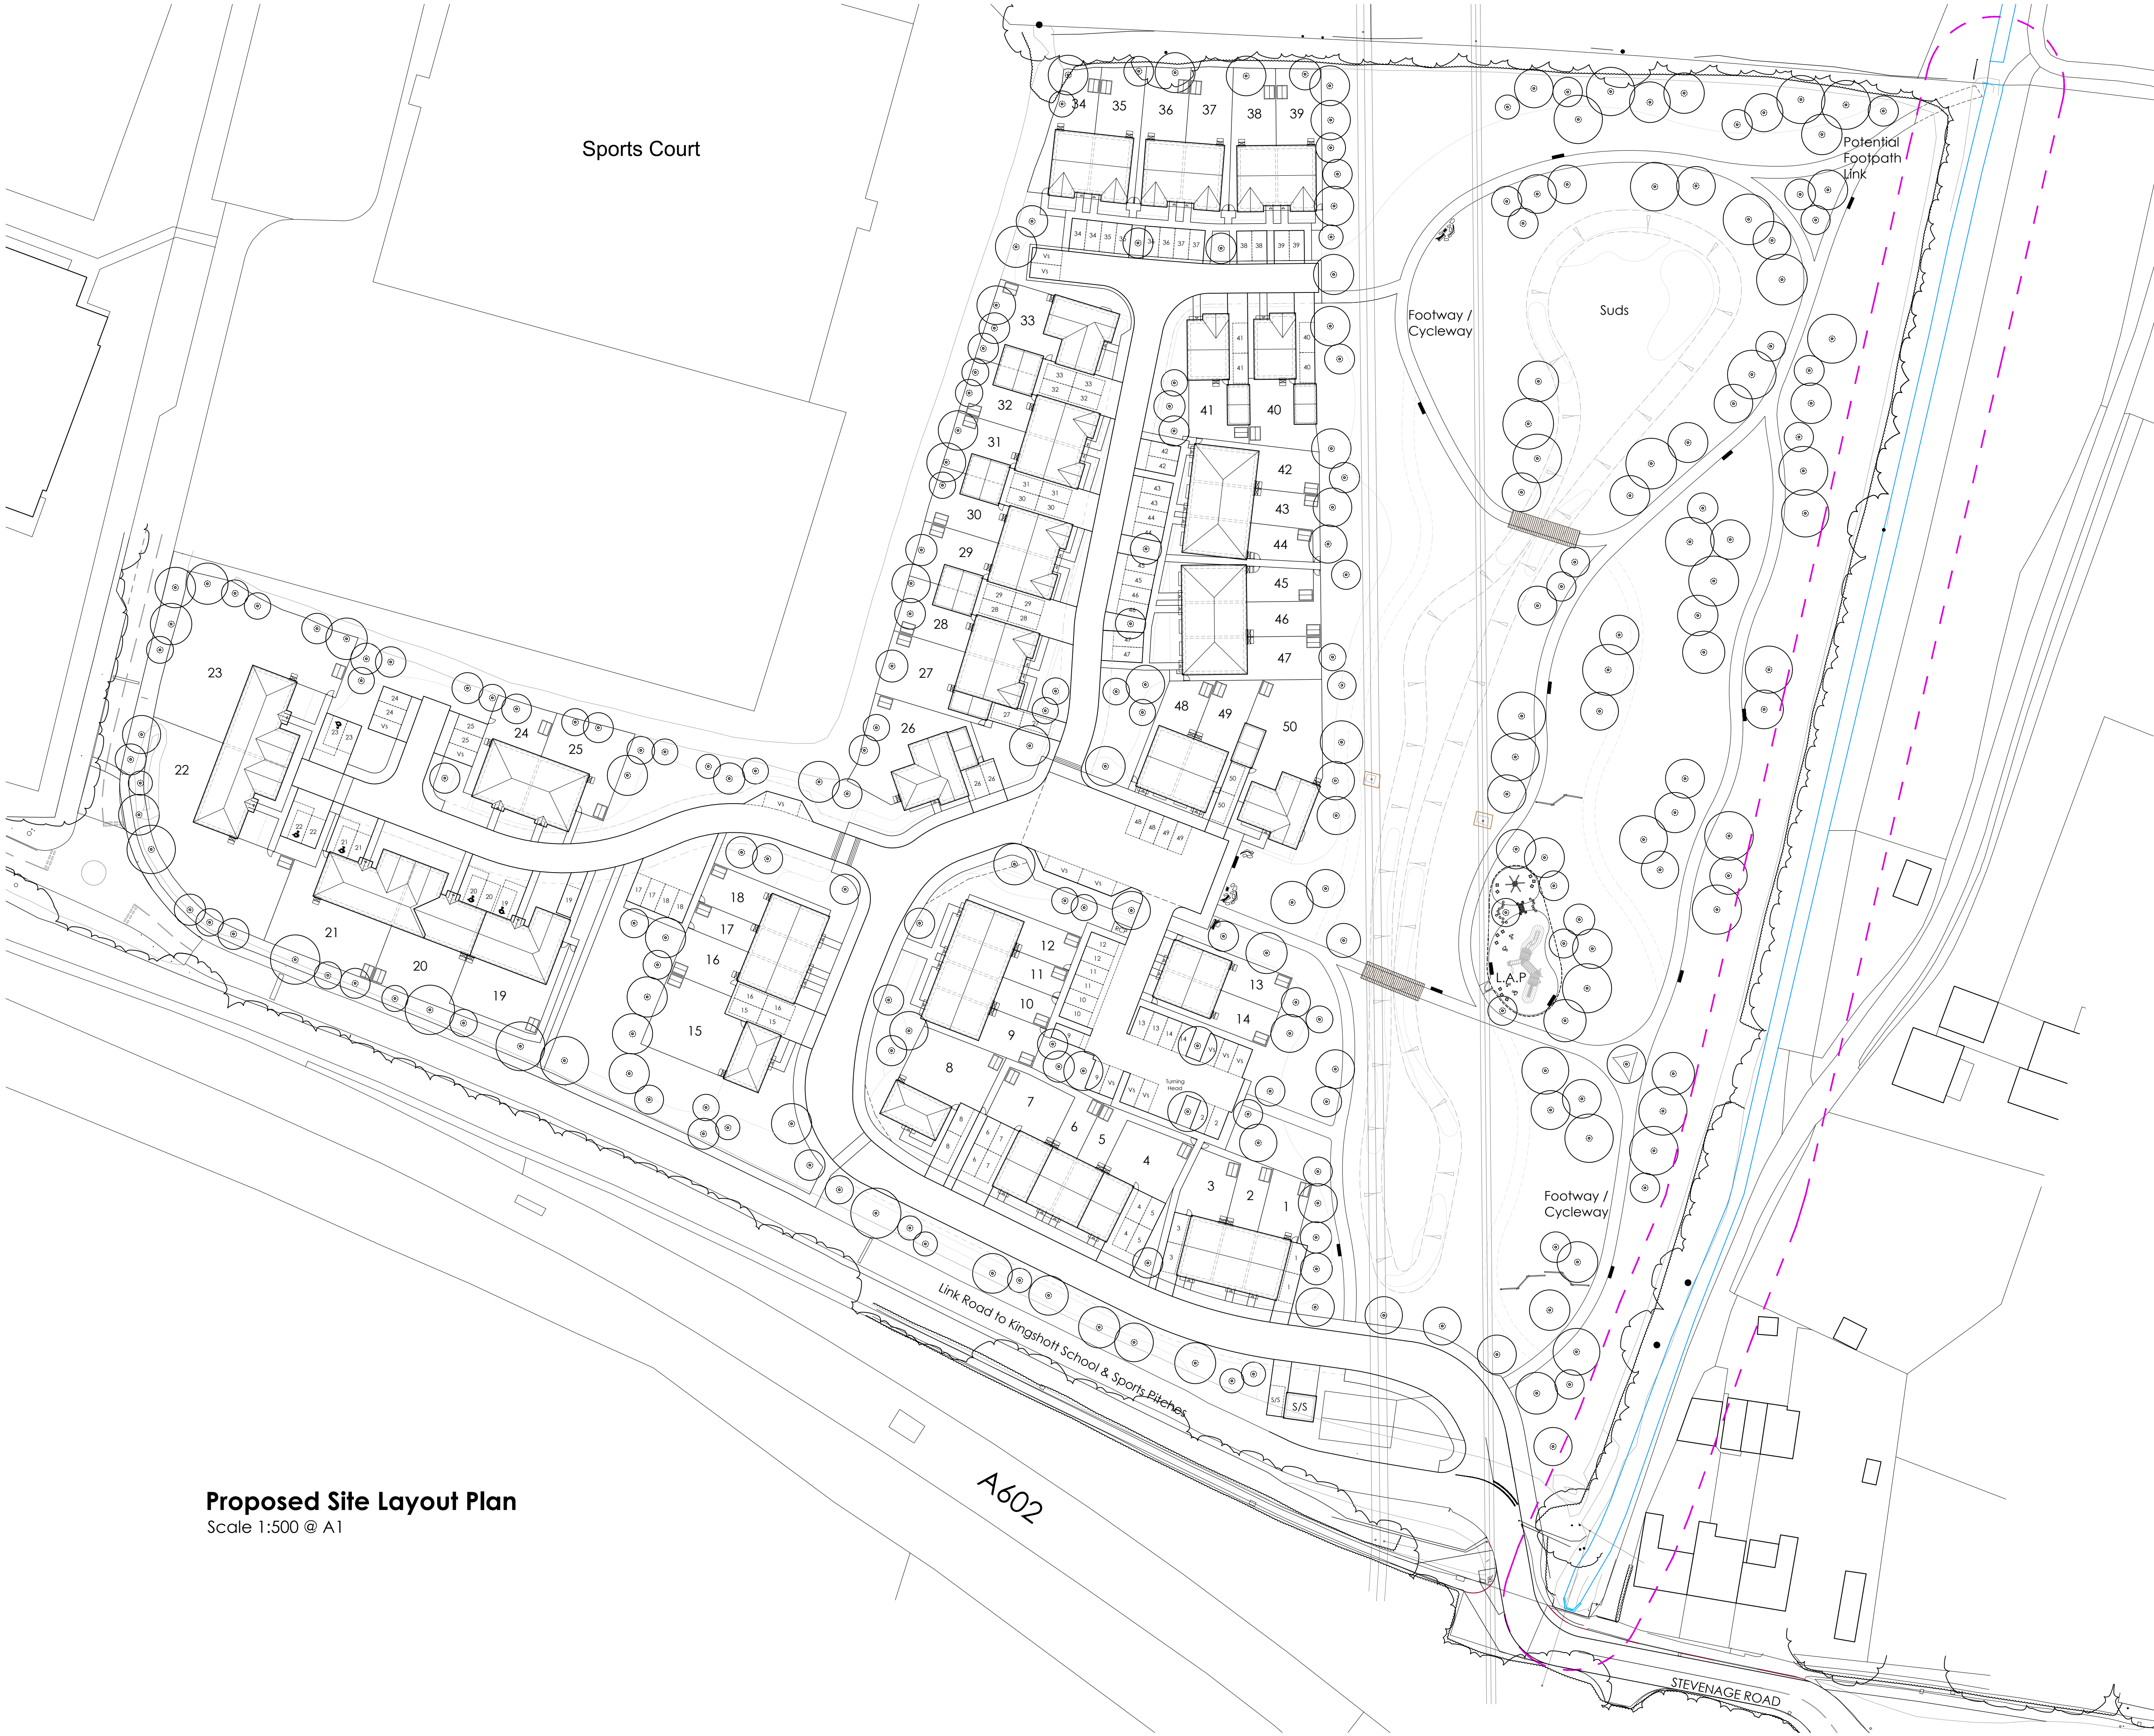

This drawing and the design are the copyright of **ON Architecture Ltd** only.
This drawing should not be copied or reproduced without written consent.

All dimensions are to be checked on site prior to setting out and fabrication and **ON Architecture Ltd** should be notified of any discrepancy prior to proceeding further.

For Construction & Fabrication Purposes - Do not scale from this drawing, use only the illustrated dimensions herein. Additional dimensions are to be requested and checked directly.

Illustrated information from 3rd party consultants/specialists is shown as indicatively only. See other consultant / specialist drawings for full information and detail.

All aspects of the architectural design concerning fire performance / fire safety (whether or not illustrated / annotated) are to be considered as 'For Approval only', irrespective of the drawing status / suitability.

Scale: 1:500

0 10 30 50m

N

KEY -

--- ASH BROOK STREAM EASEMENT (10m)

Revision Note & Date		Note		Amended		Checked	
Rev	Date						

ON
ARCH
TECT
URE

Canterbury Studio
Logan House, 51 Andrews Close
Canterbury,
CT1 2RP

info@onarchitecture.co.uk
onarchitecture.co.uk
01227 634334

Project Title

**Proposed Residential Development,
Land at Stevenage Road, Hitchin SG4 7JY
Bugler Homes**

Drawing Title

Proposed Site Layout Plan

BM Number

N/A

Scale

1:500@A1

Date

Dec 2025

Drawn

GA

Checked

DK

Drawing Status

Planning Issue

Project No.	Drawing No.	Status	Revision
22.102	10	D	