


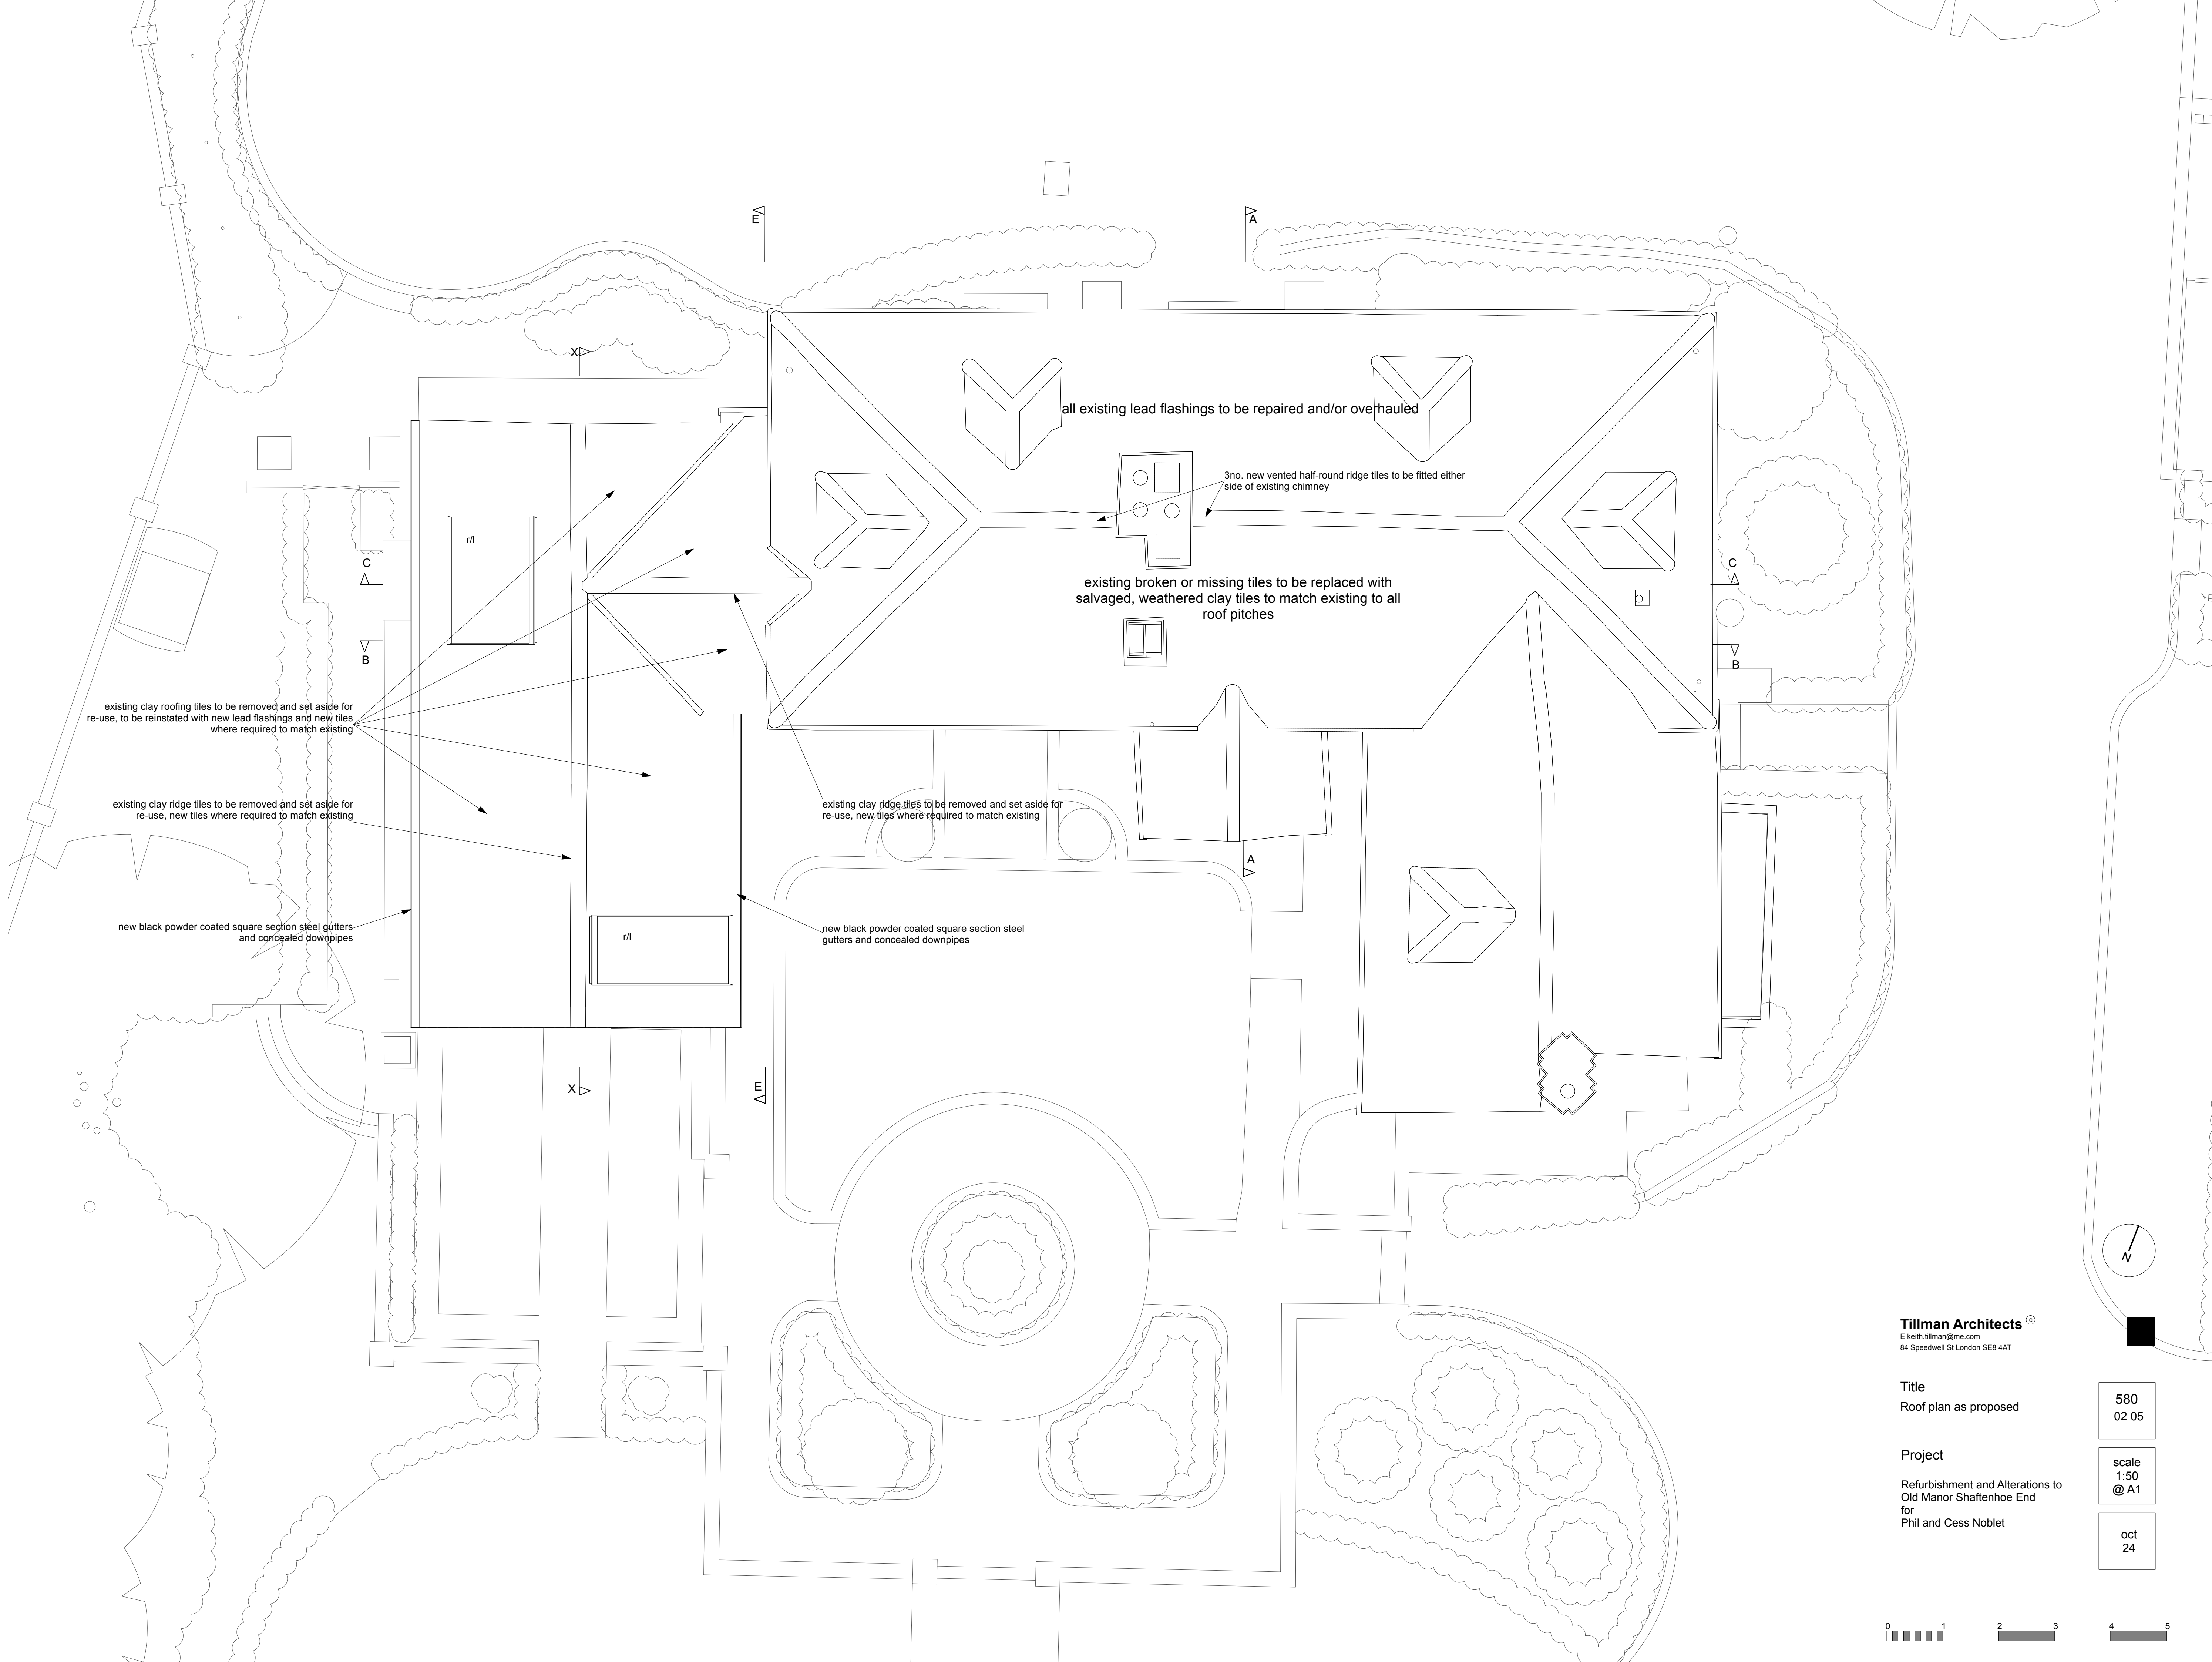

Tillman Architects ©
E.keith.tillman@me.com
84 Speedwell St London SE8 4AT

Title
Roof plan as proposed

Project
Refurbishment and Alterations to
Old Manor Shaffenhoe End
for
Phil and Cess Noblet

580
02 05

scale
1:50
@ A1

oct
24

