


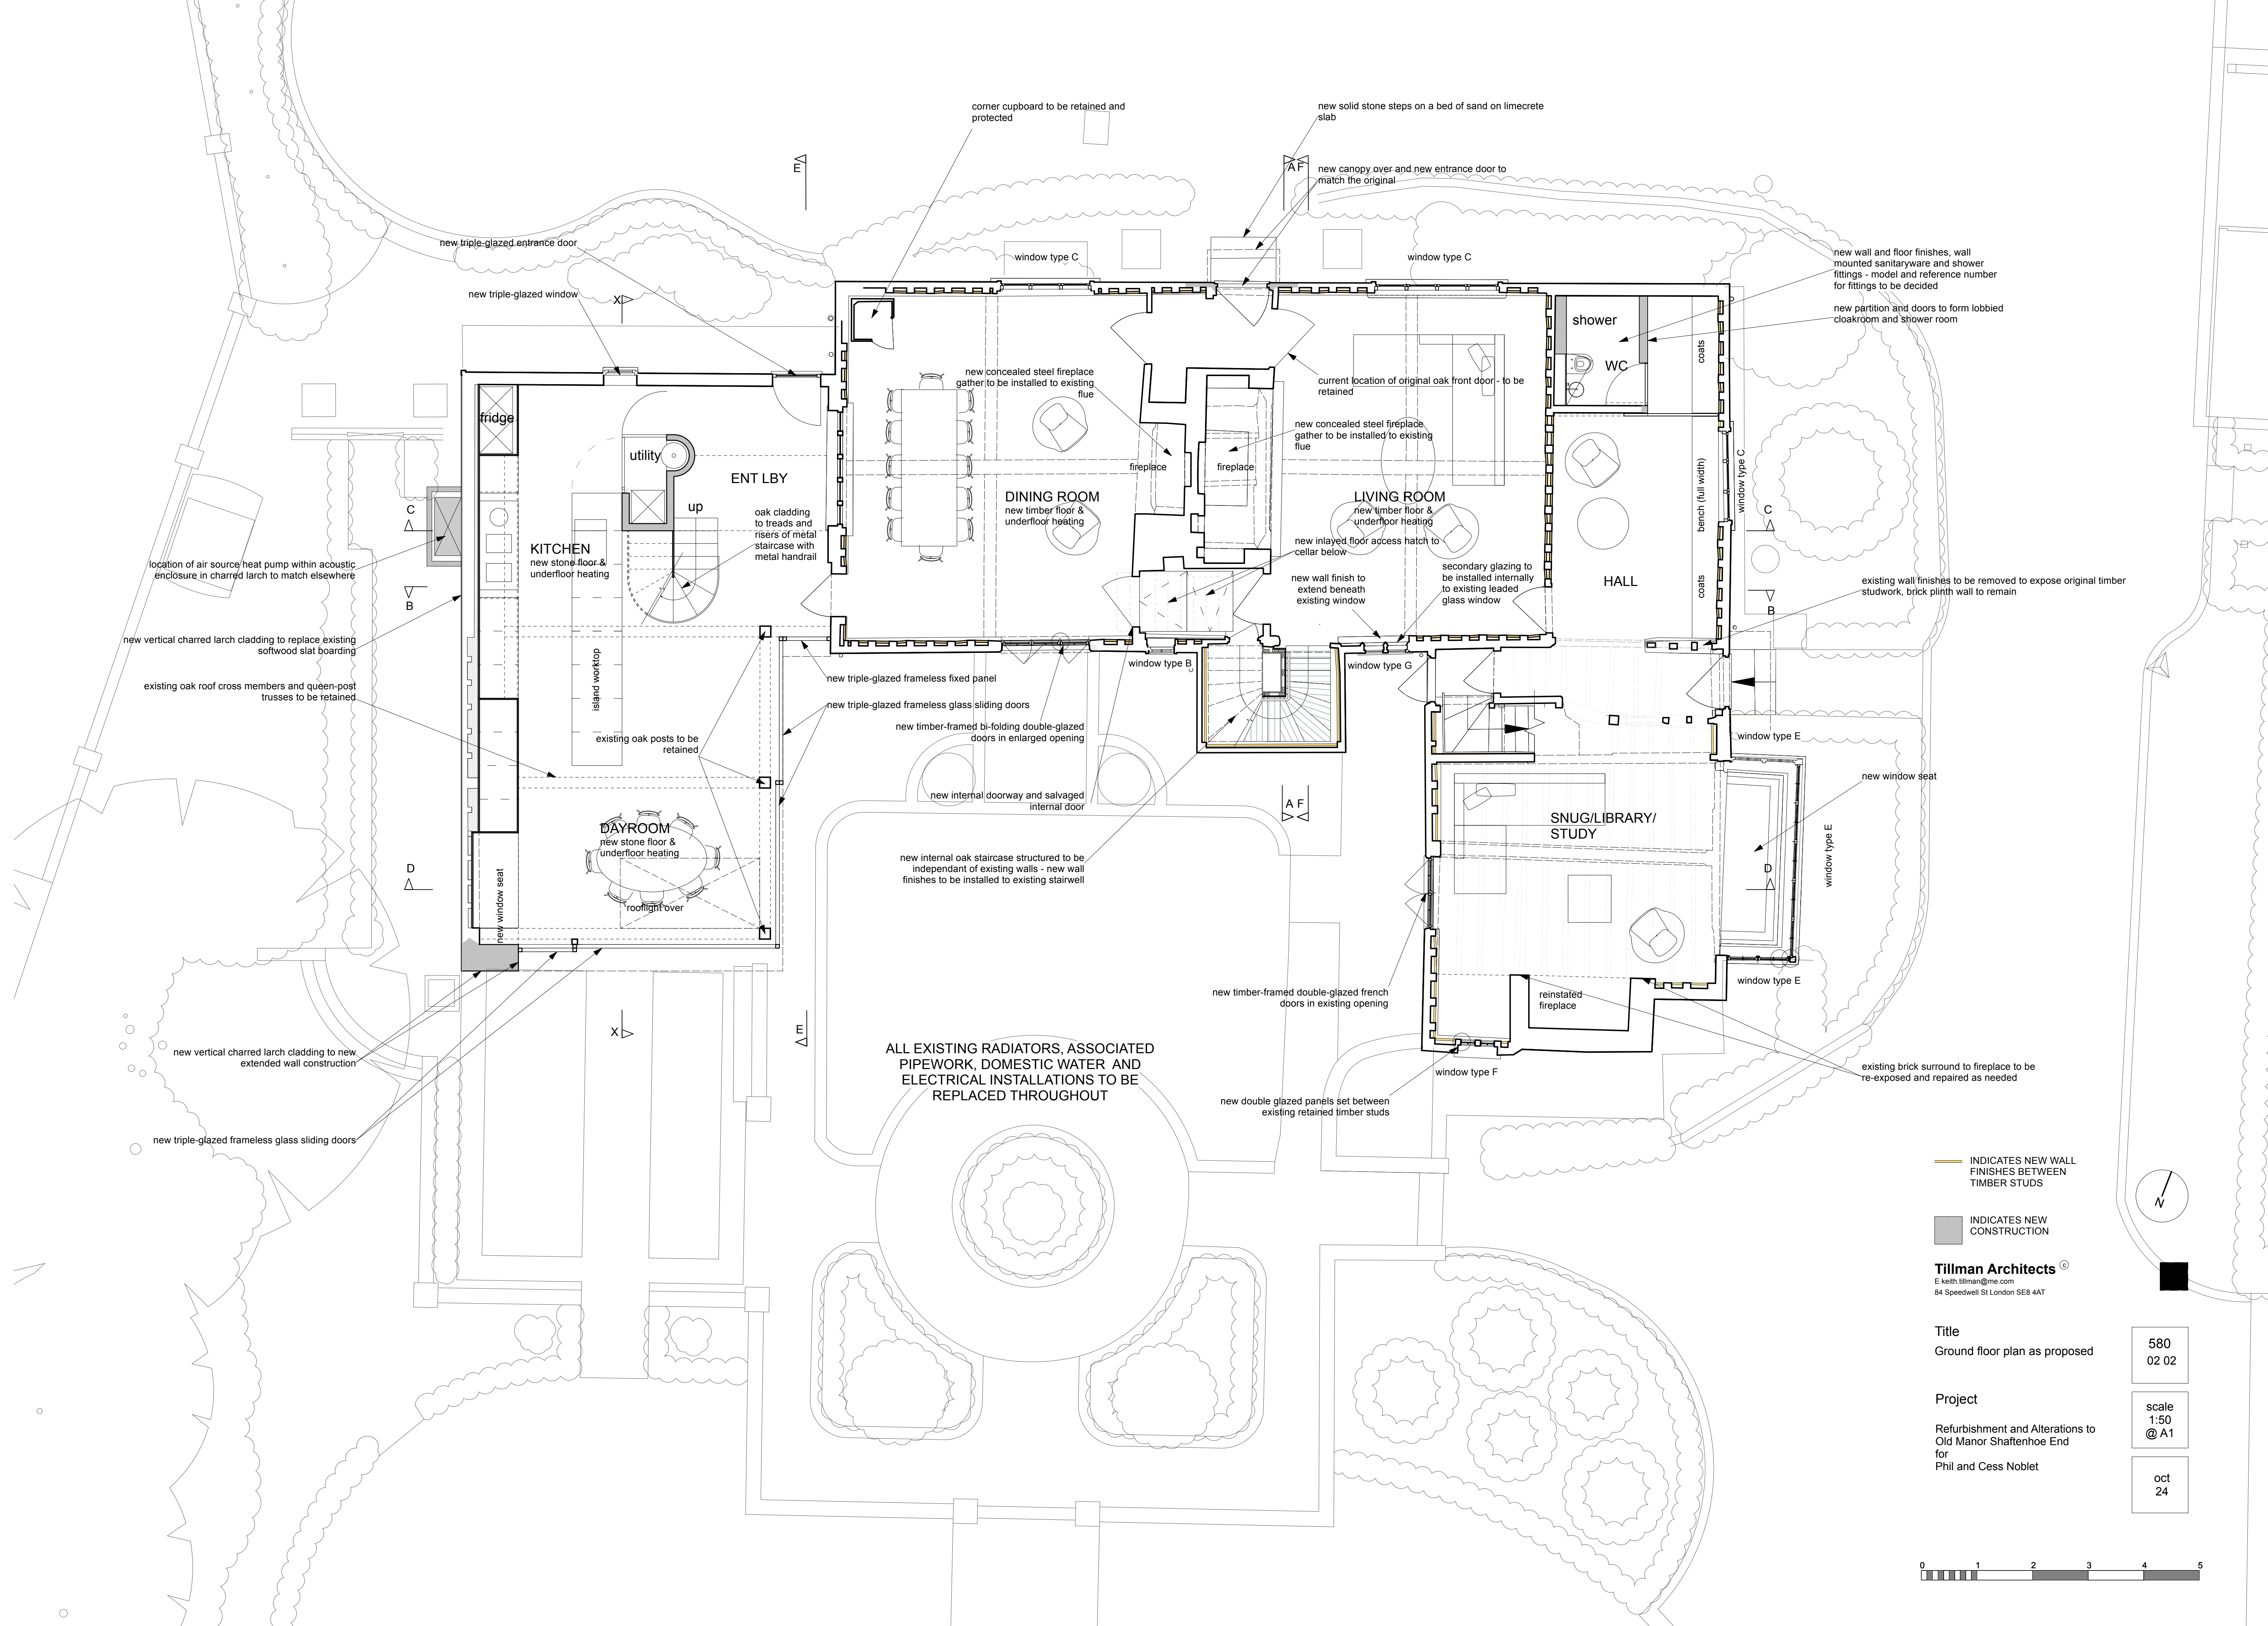

INDICATES NEW WALL FINISHES BETWEEN TIMBER STUDS

INDICATES NEW CONSTRUCTION

Tillman Architects
E keith.tillman@me.com
84 Speedwell St London SE8 4AT

Title
Ground floor plan as proposed

580
02 02

Project
Refurbishment and Alterations to
Old Manor Shaftehoe End
for
Phil and Cess Noblet

scale
1:50
@ A1

oct
24

