



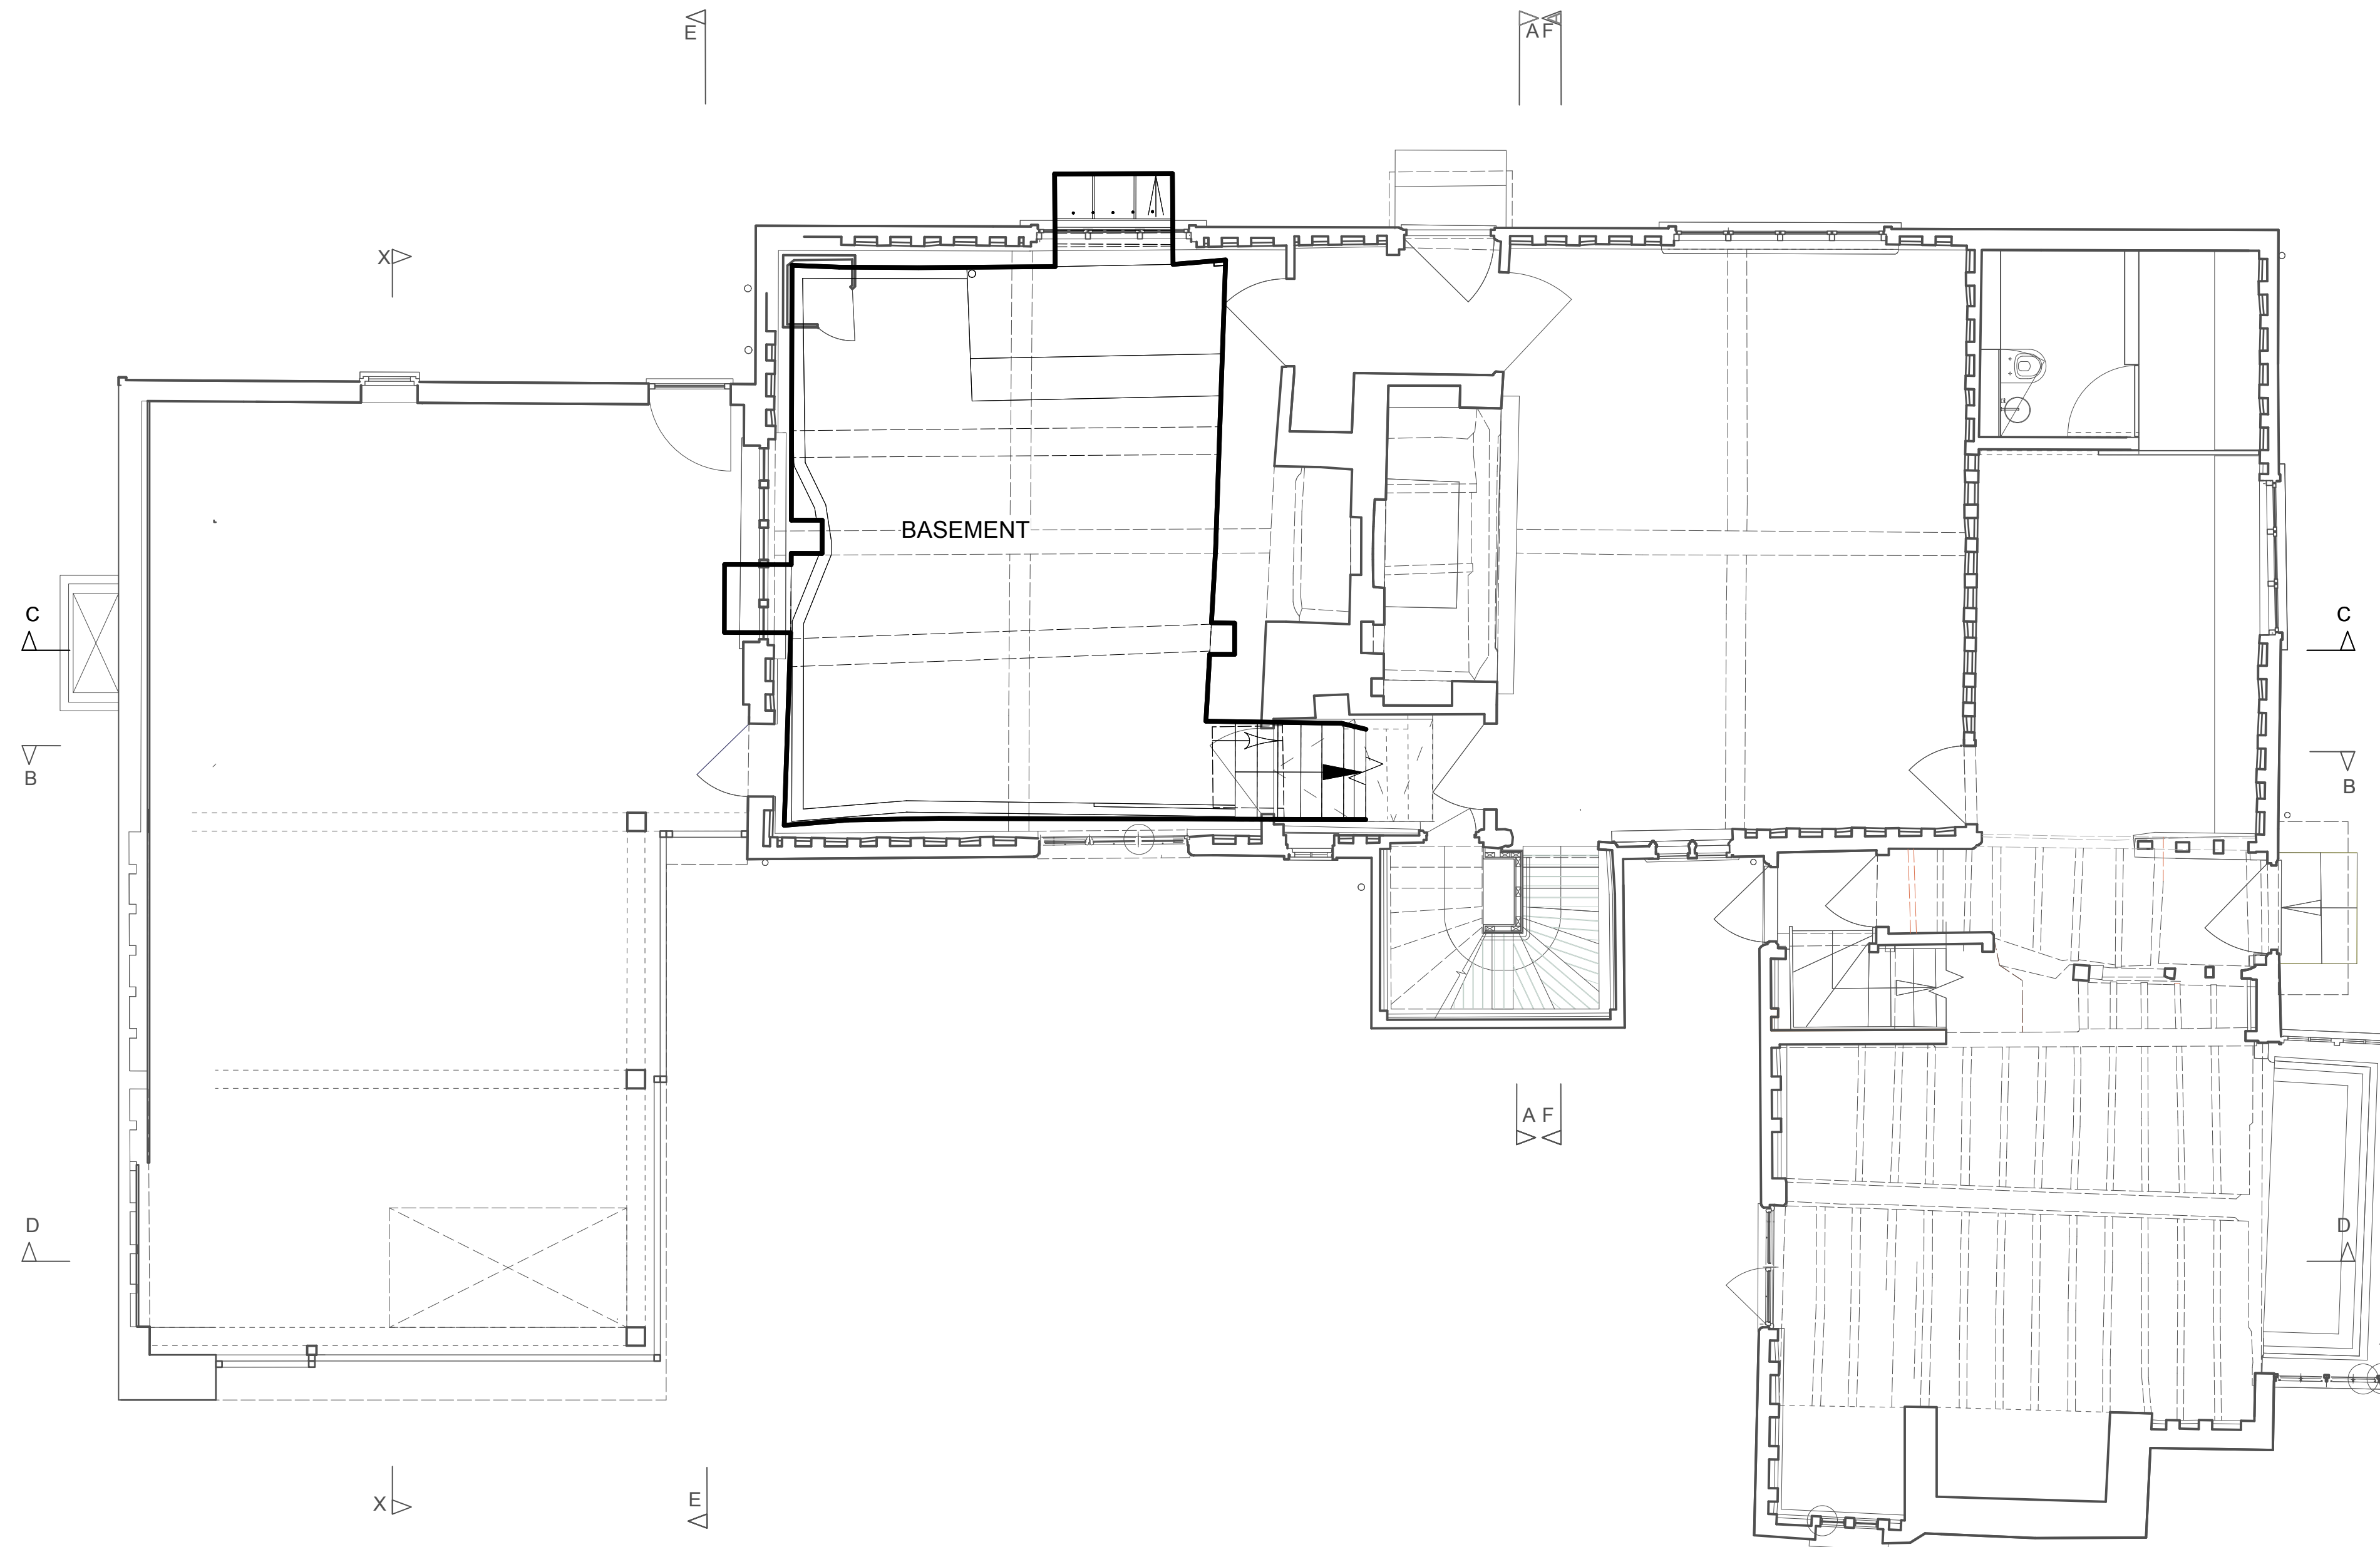

GROUND FLOOR PLAN AS
PROPOSED SHOWN IN GREY FOR
REFERENCE

GROUND FLOOR PLAN AS
PROPOSED SHOWN IN GREY FOR
REFERENCE

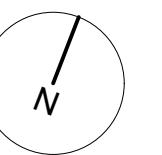

Tillman Architects ©
E keith.tillman@me.com
84 Speedwell St London SE8 4AT

Title
Basement plan as proposed

580
02 01

Project

Refurbishment and Alterations to
Old Manor Shaftenhoe End
for
Phil and Cess Noblet

scale
1:50
@ A1

oct
24