



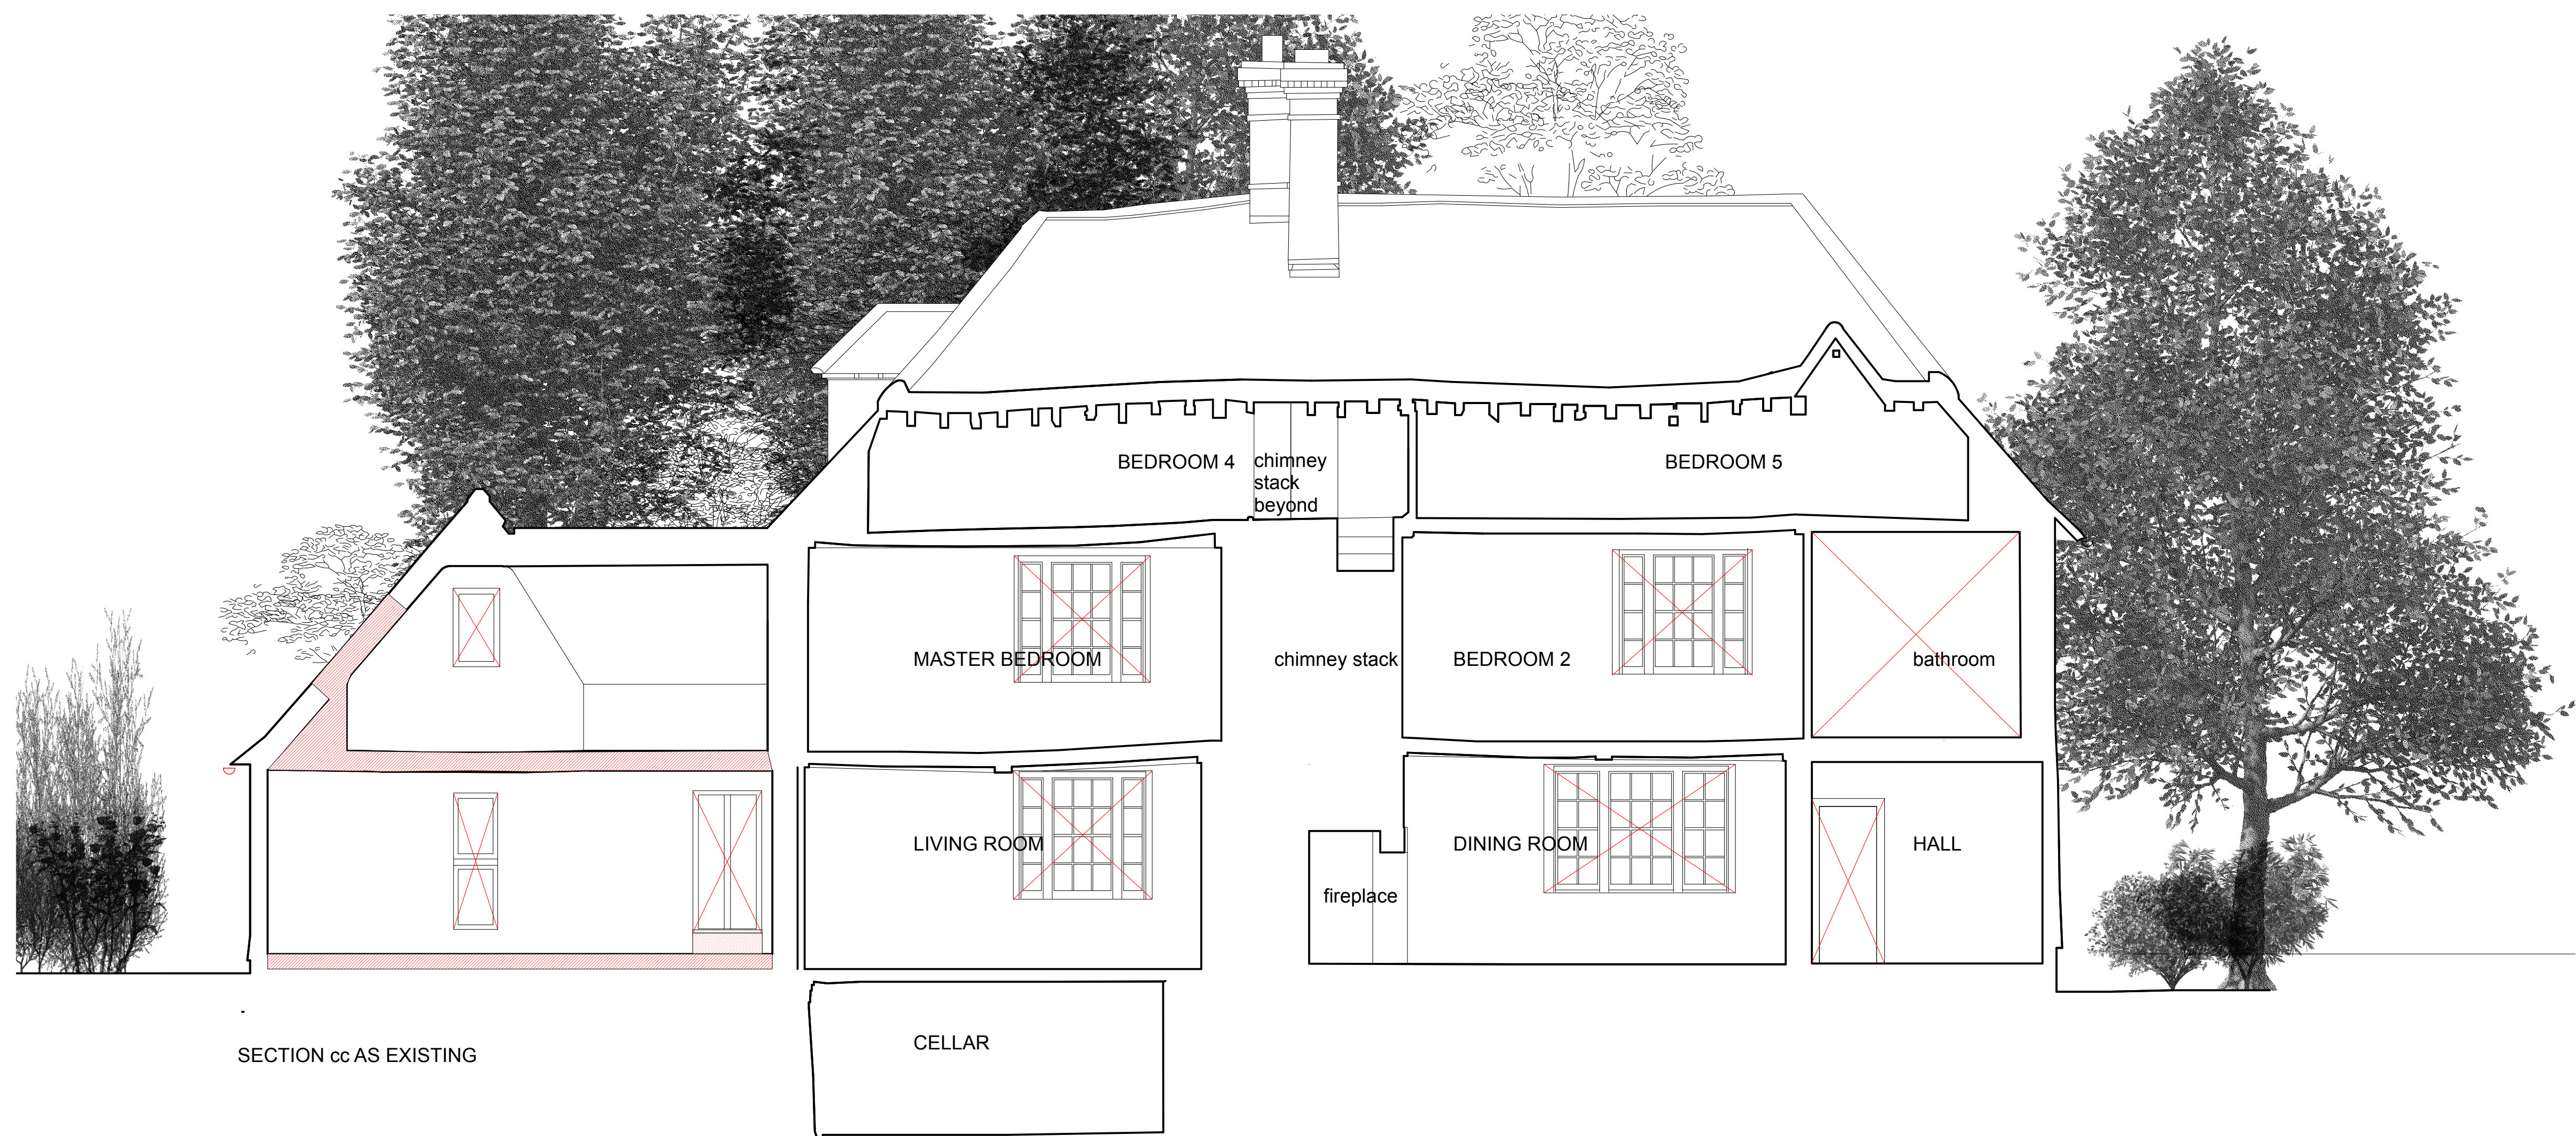

SECTION cc AS EXISTING

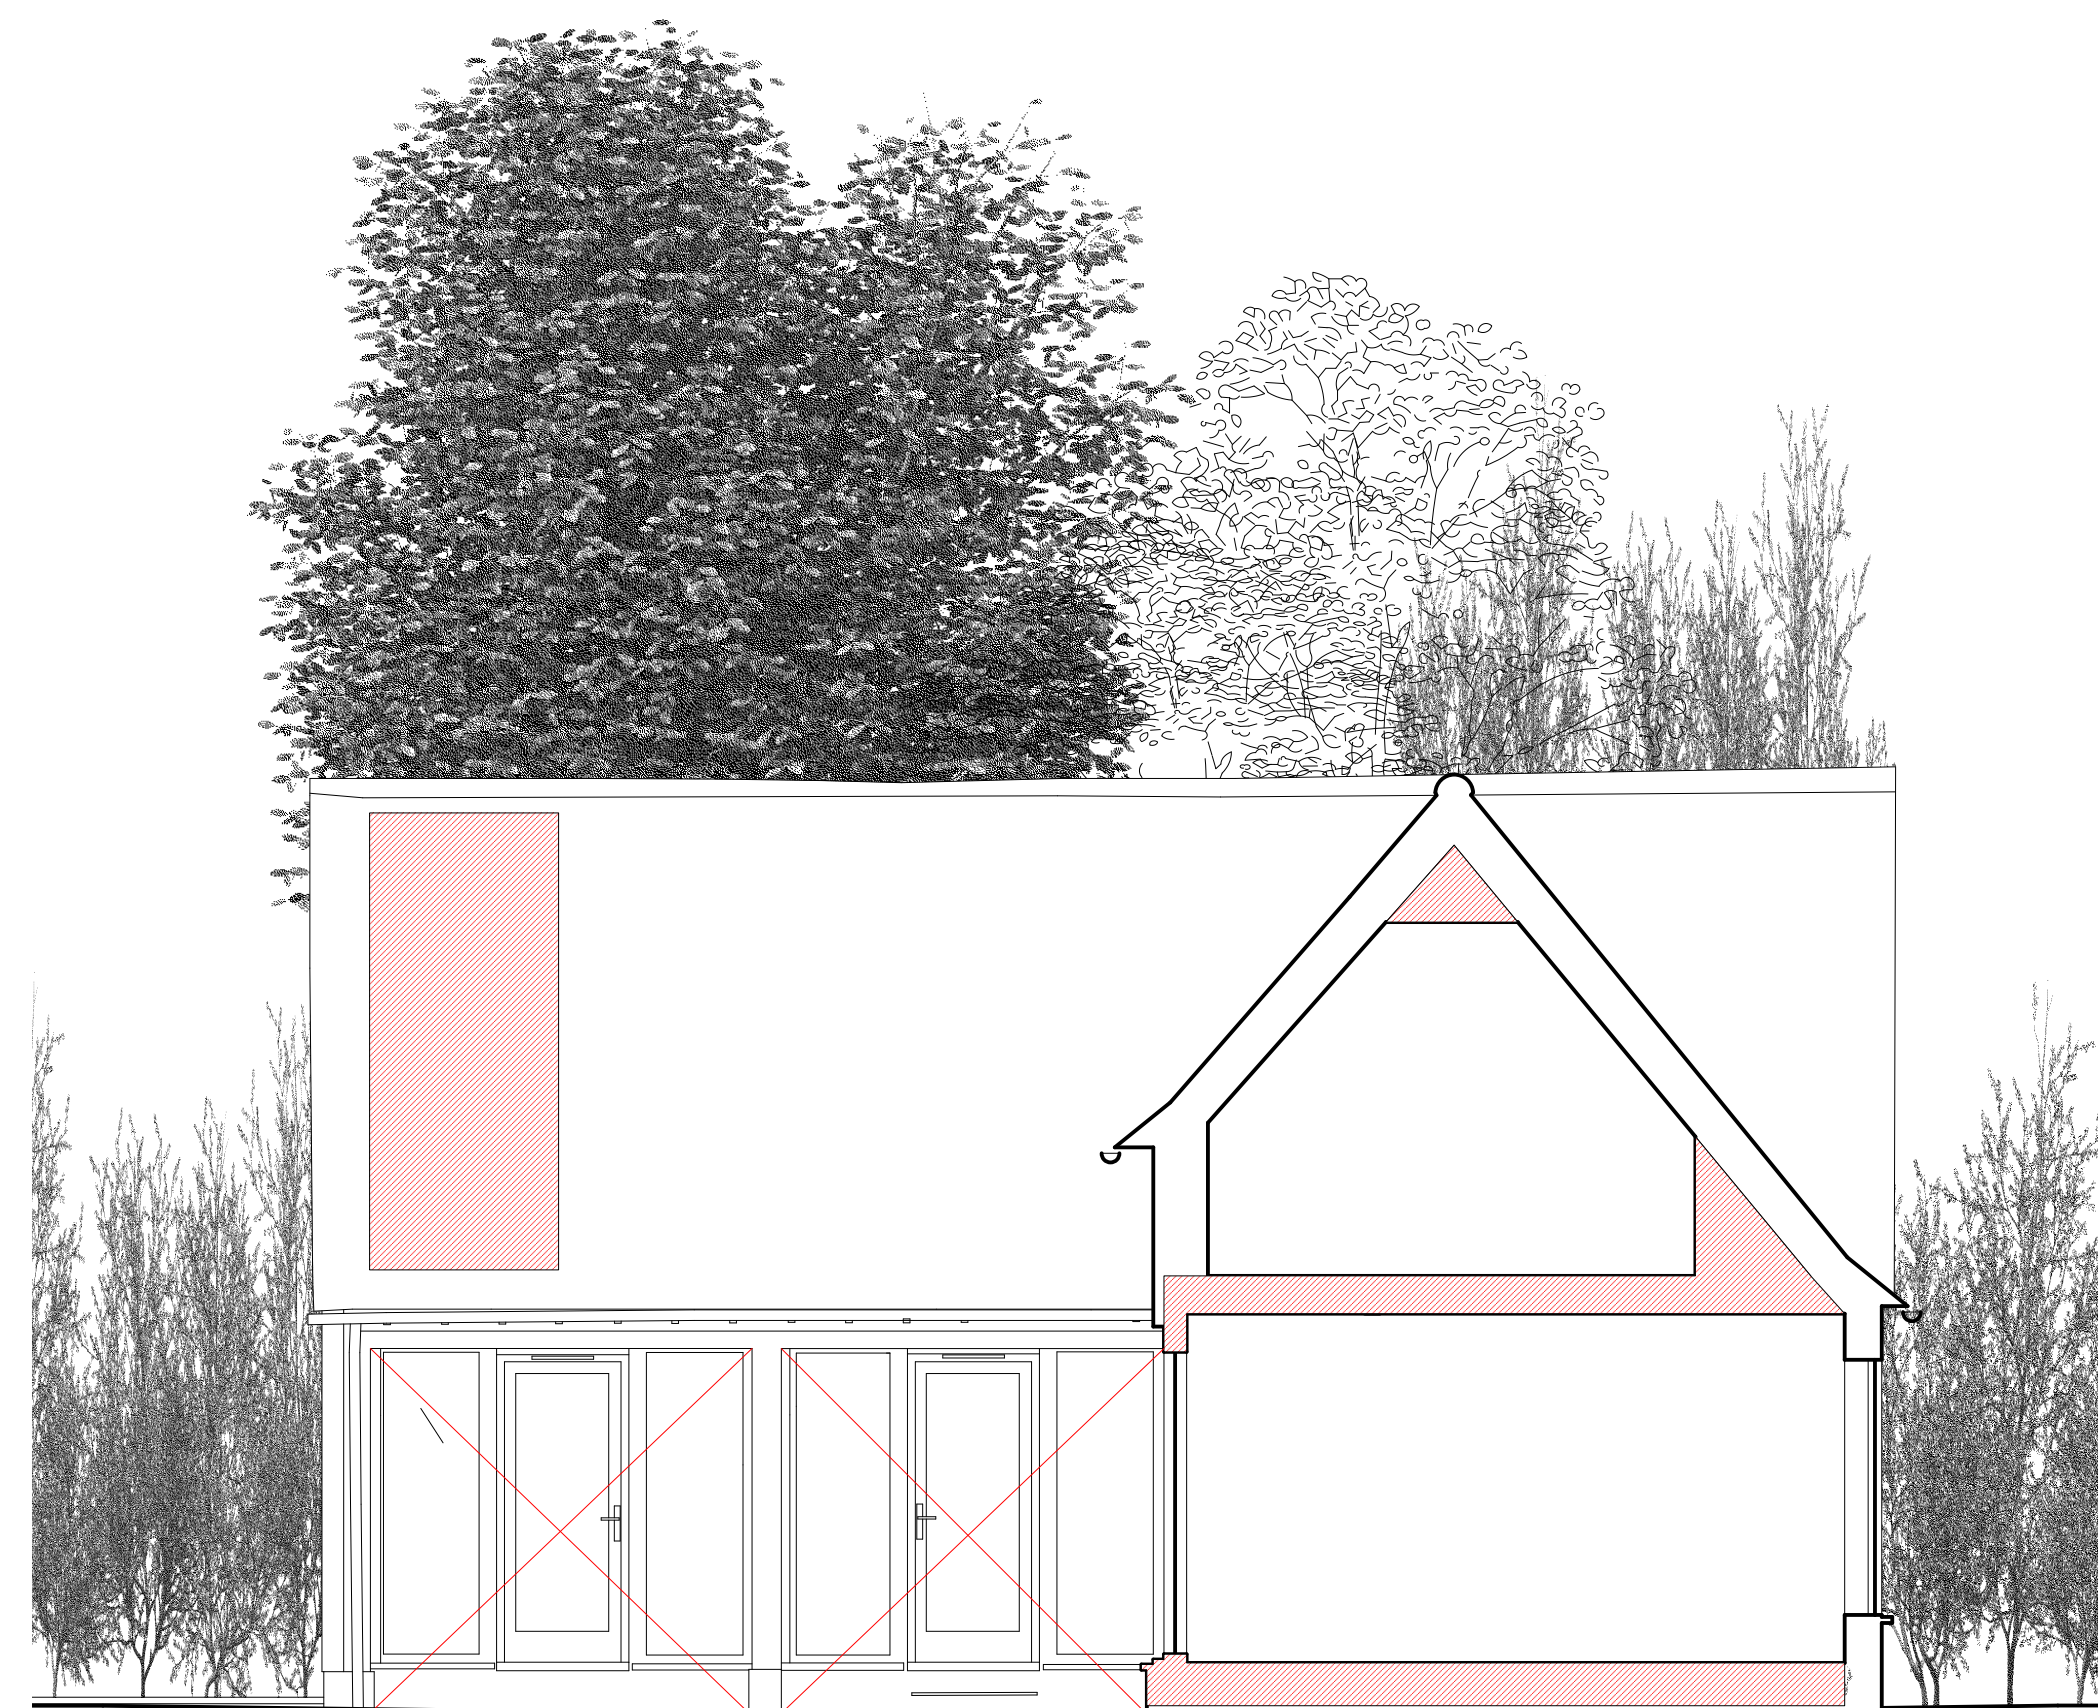

SECTION xx AS EXISTING



SECTION ee AS EXISTING

- INDICATES AREAS OF
EXISTING BUILDING
FABRIC TO BE REMOVED
- INDICATES ITEMS
PROPOSED TO BE
STRIPPED OUT/REMOVED

3/9/25	non structural non original components and internal linings removed from drawing to accord with consent ref 25/00895/LBC	A
--------	---	---

Tillman Architects ©
E keith.tillman@me.com
84 Speedwell St London SE8 4AT

Title
Sections cc,ee & xx as existing

Project
Refurbishment and Alterations to
Old Manor Shaffenhoe End
for
Phil and Cess Noblet

580
01 08
A

scale
1:50
@ A1

oct
24

