


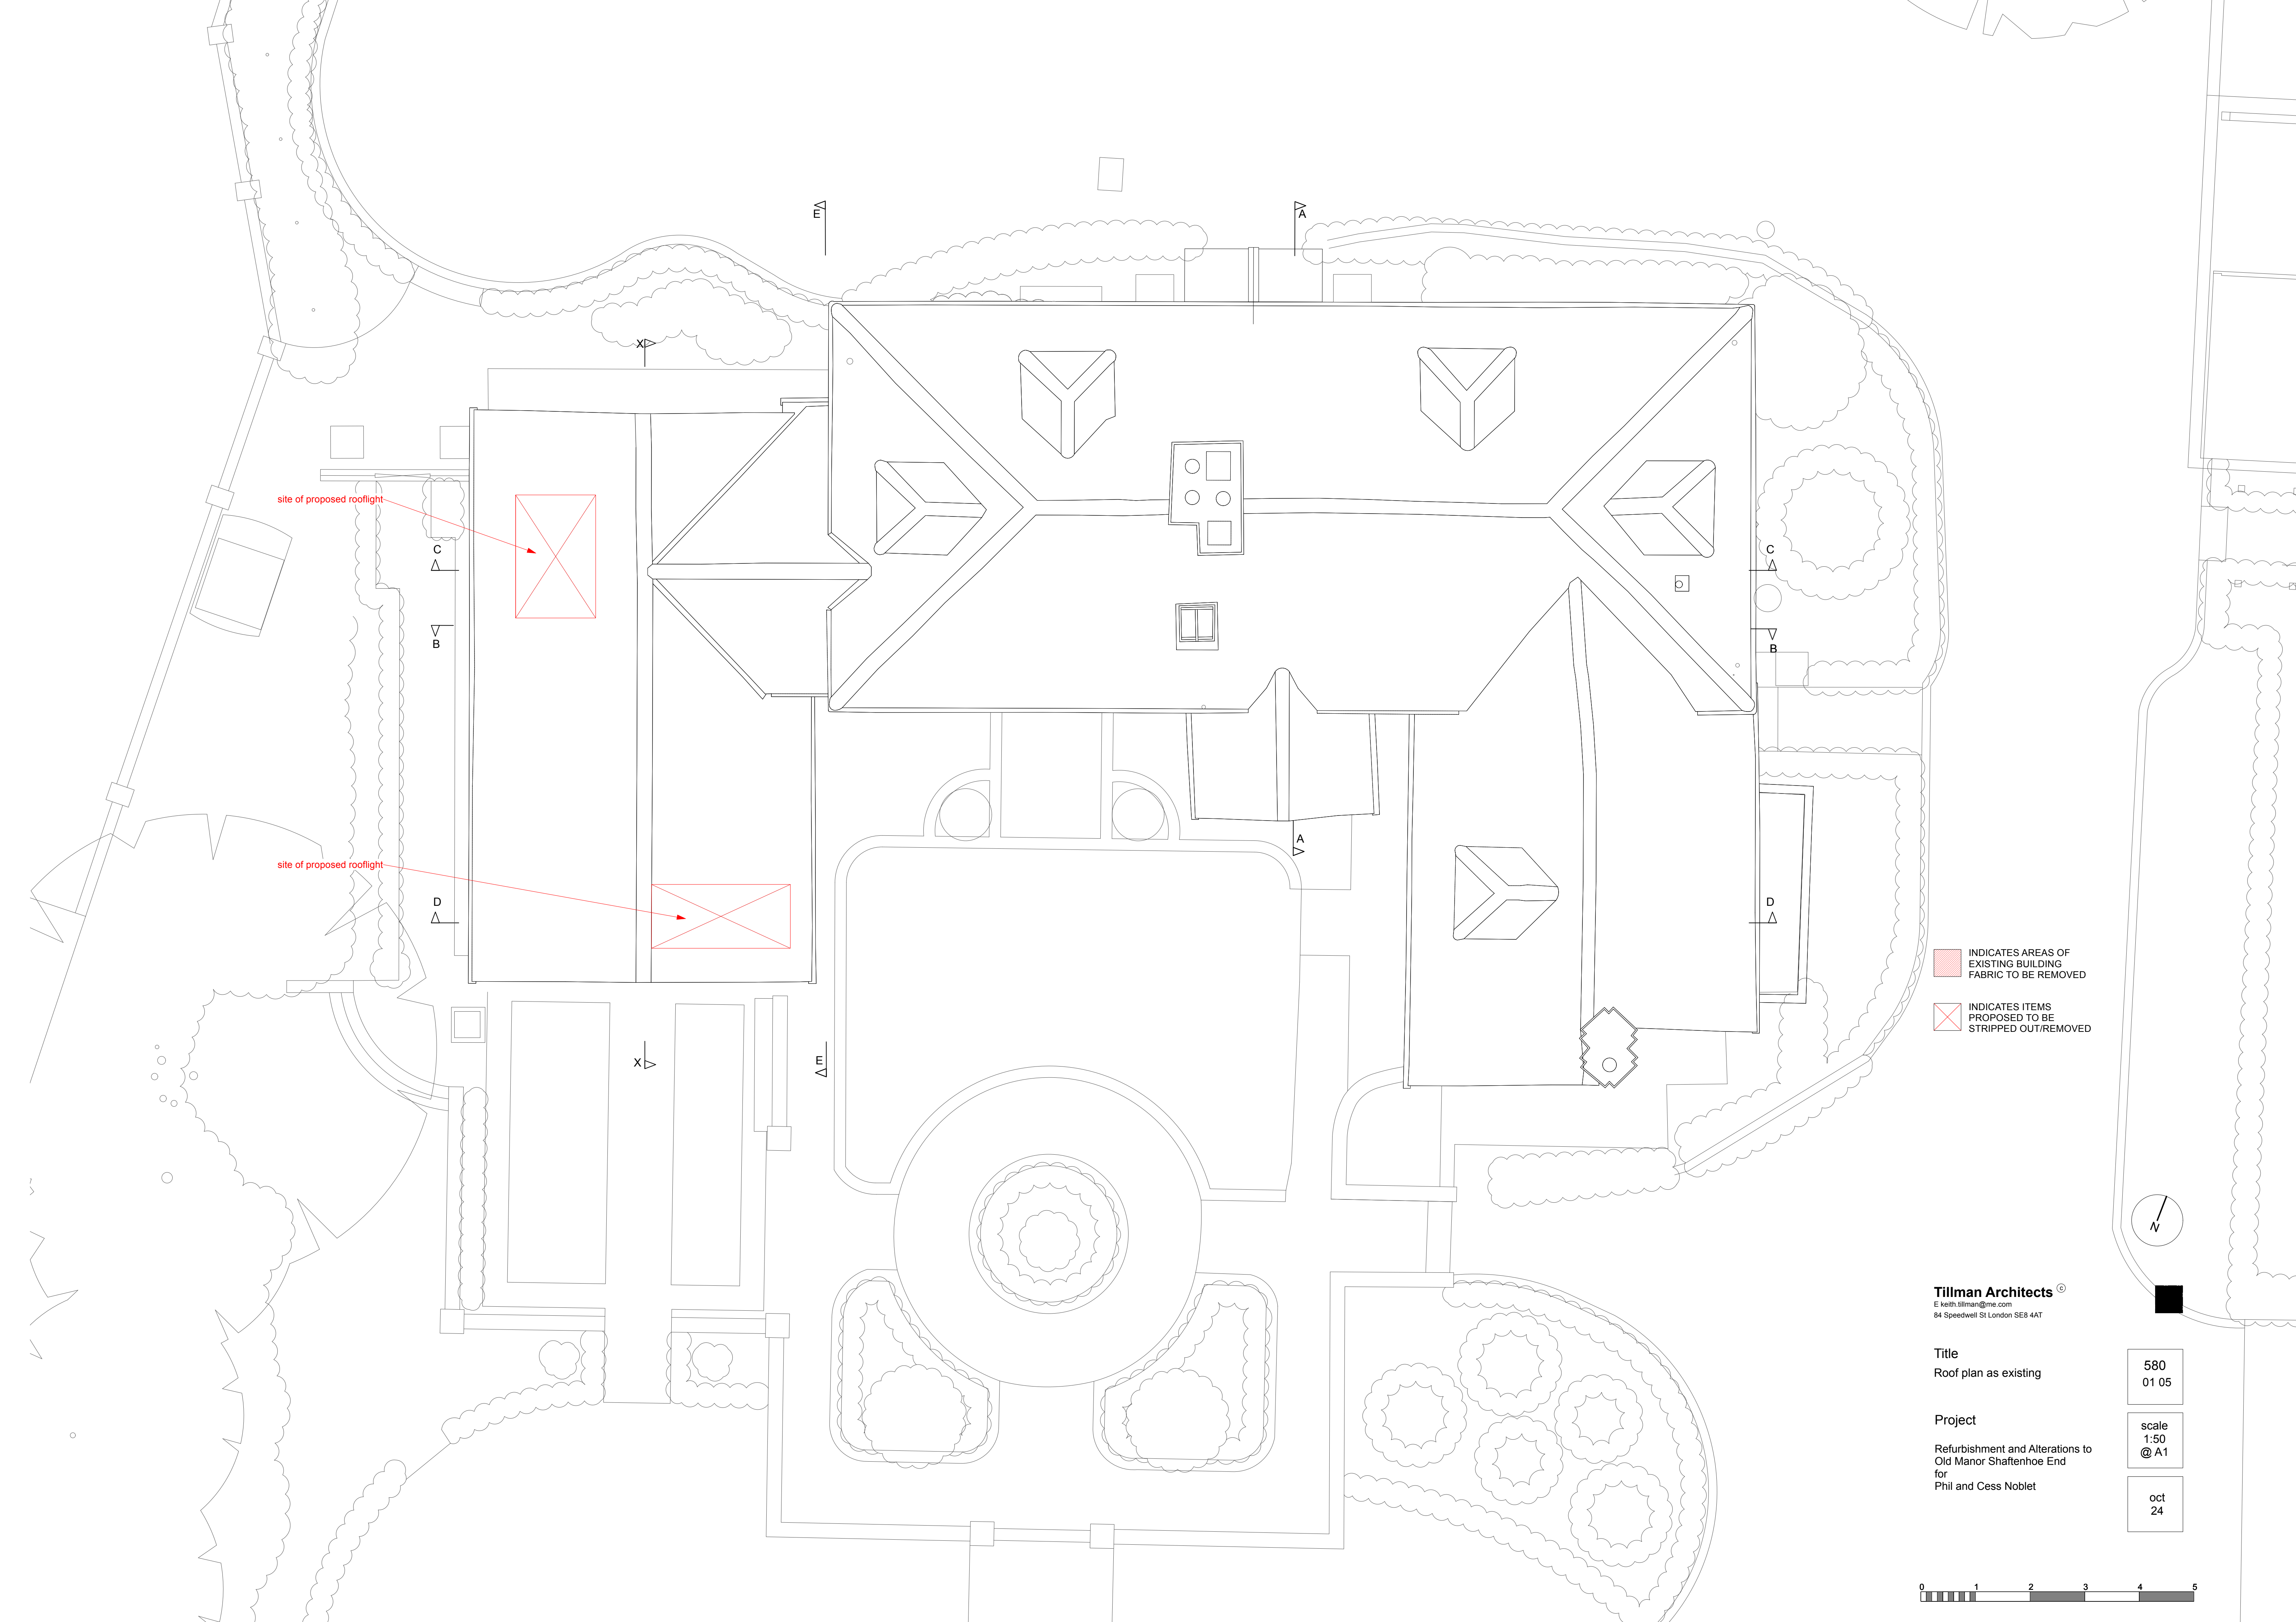

site of proposed rooflight

site of proposed rooflight

- INDICATES AREAS OF EXISTING BUILDING FABRIC TO BE REMOVED
- INDICATES ITEMS PROPOSED TO BE STRIPPED OUT/REMOVED

Tillman Architects ©
E keith.tillman@me.com
84 Speedwell St London SE8 4AT

Title
Roof plan as existing

Project
Refurbishment and Alterations to
Old Manor Shaffenhoe End
for
Phil and Cess Noblet

580
01 05

scale
1:50
@ A1

oct
24

