



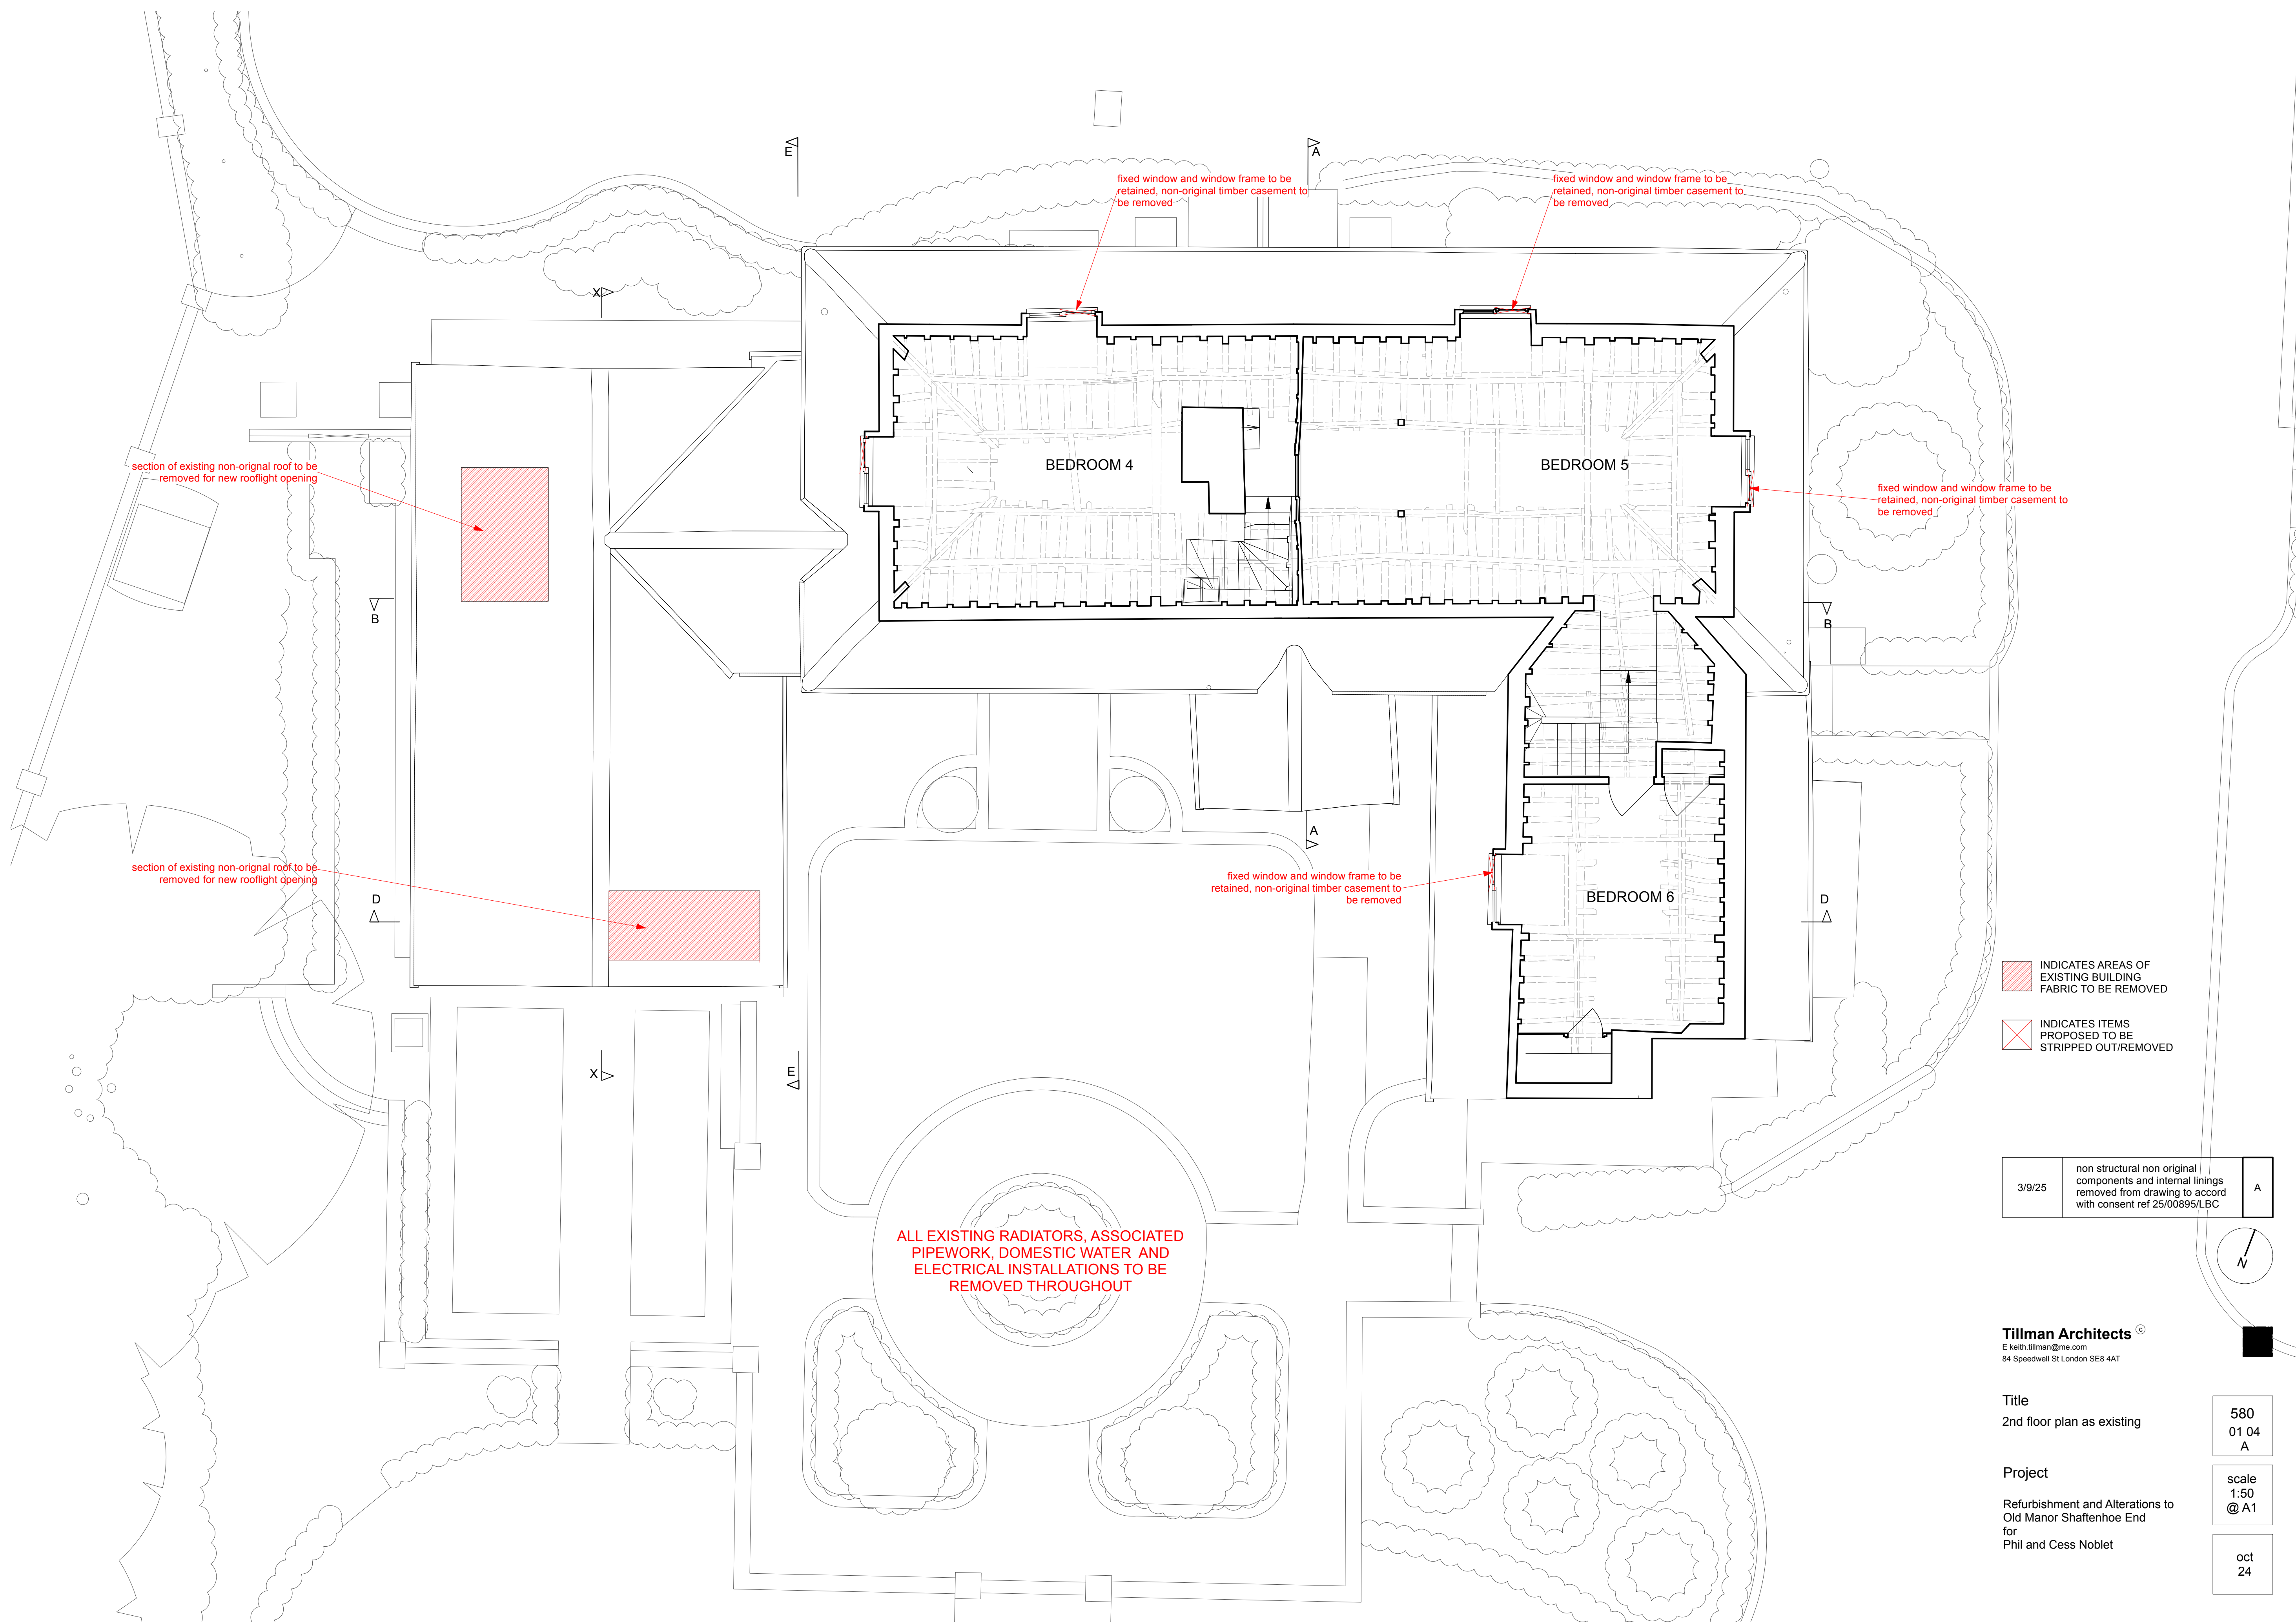

- INDICATES AREAS OF EXISTING BUILDING FABRIC TO BE REMOVED
- INDICATES ITEMS PROPOSED TO BE STRIPPED OUT/REMOVED

3/9/25	non structural non original components and internal linings removed from drawing to accord with consent ref 25/00895/LBC	A
--------	--	---

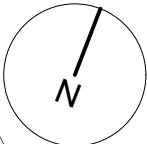

Tillman Architects ©
E.keith.tillman@me.com
84 Speedwell St London SE8 4AT

Title
2nd floor plan as existing

580
01 04
A

Project
Refurbishment and Alterations to
Old Manor Shaffenhoe End
for
Phil and Cess Noblet

scale
1:50
@ A1

oct
24

