


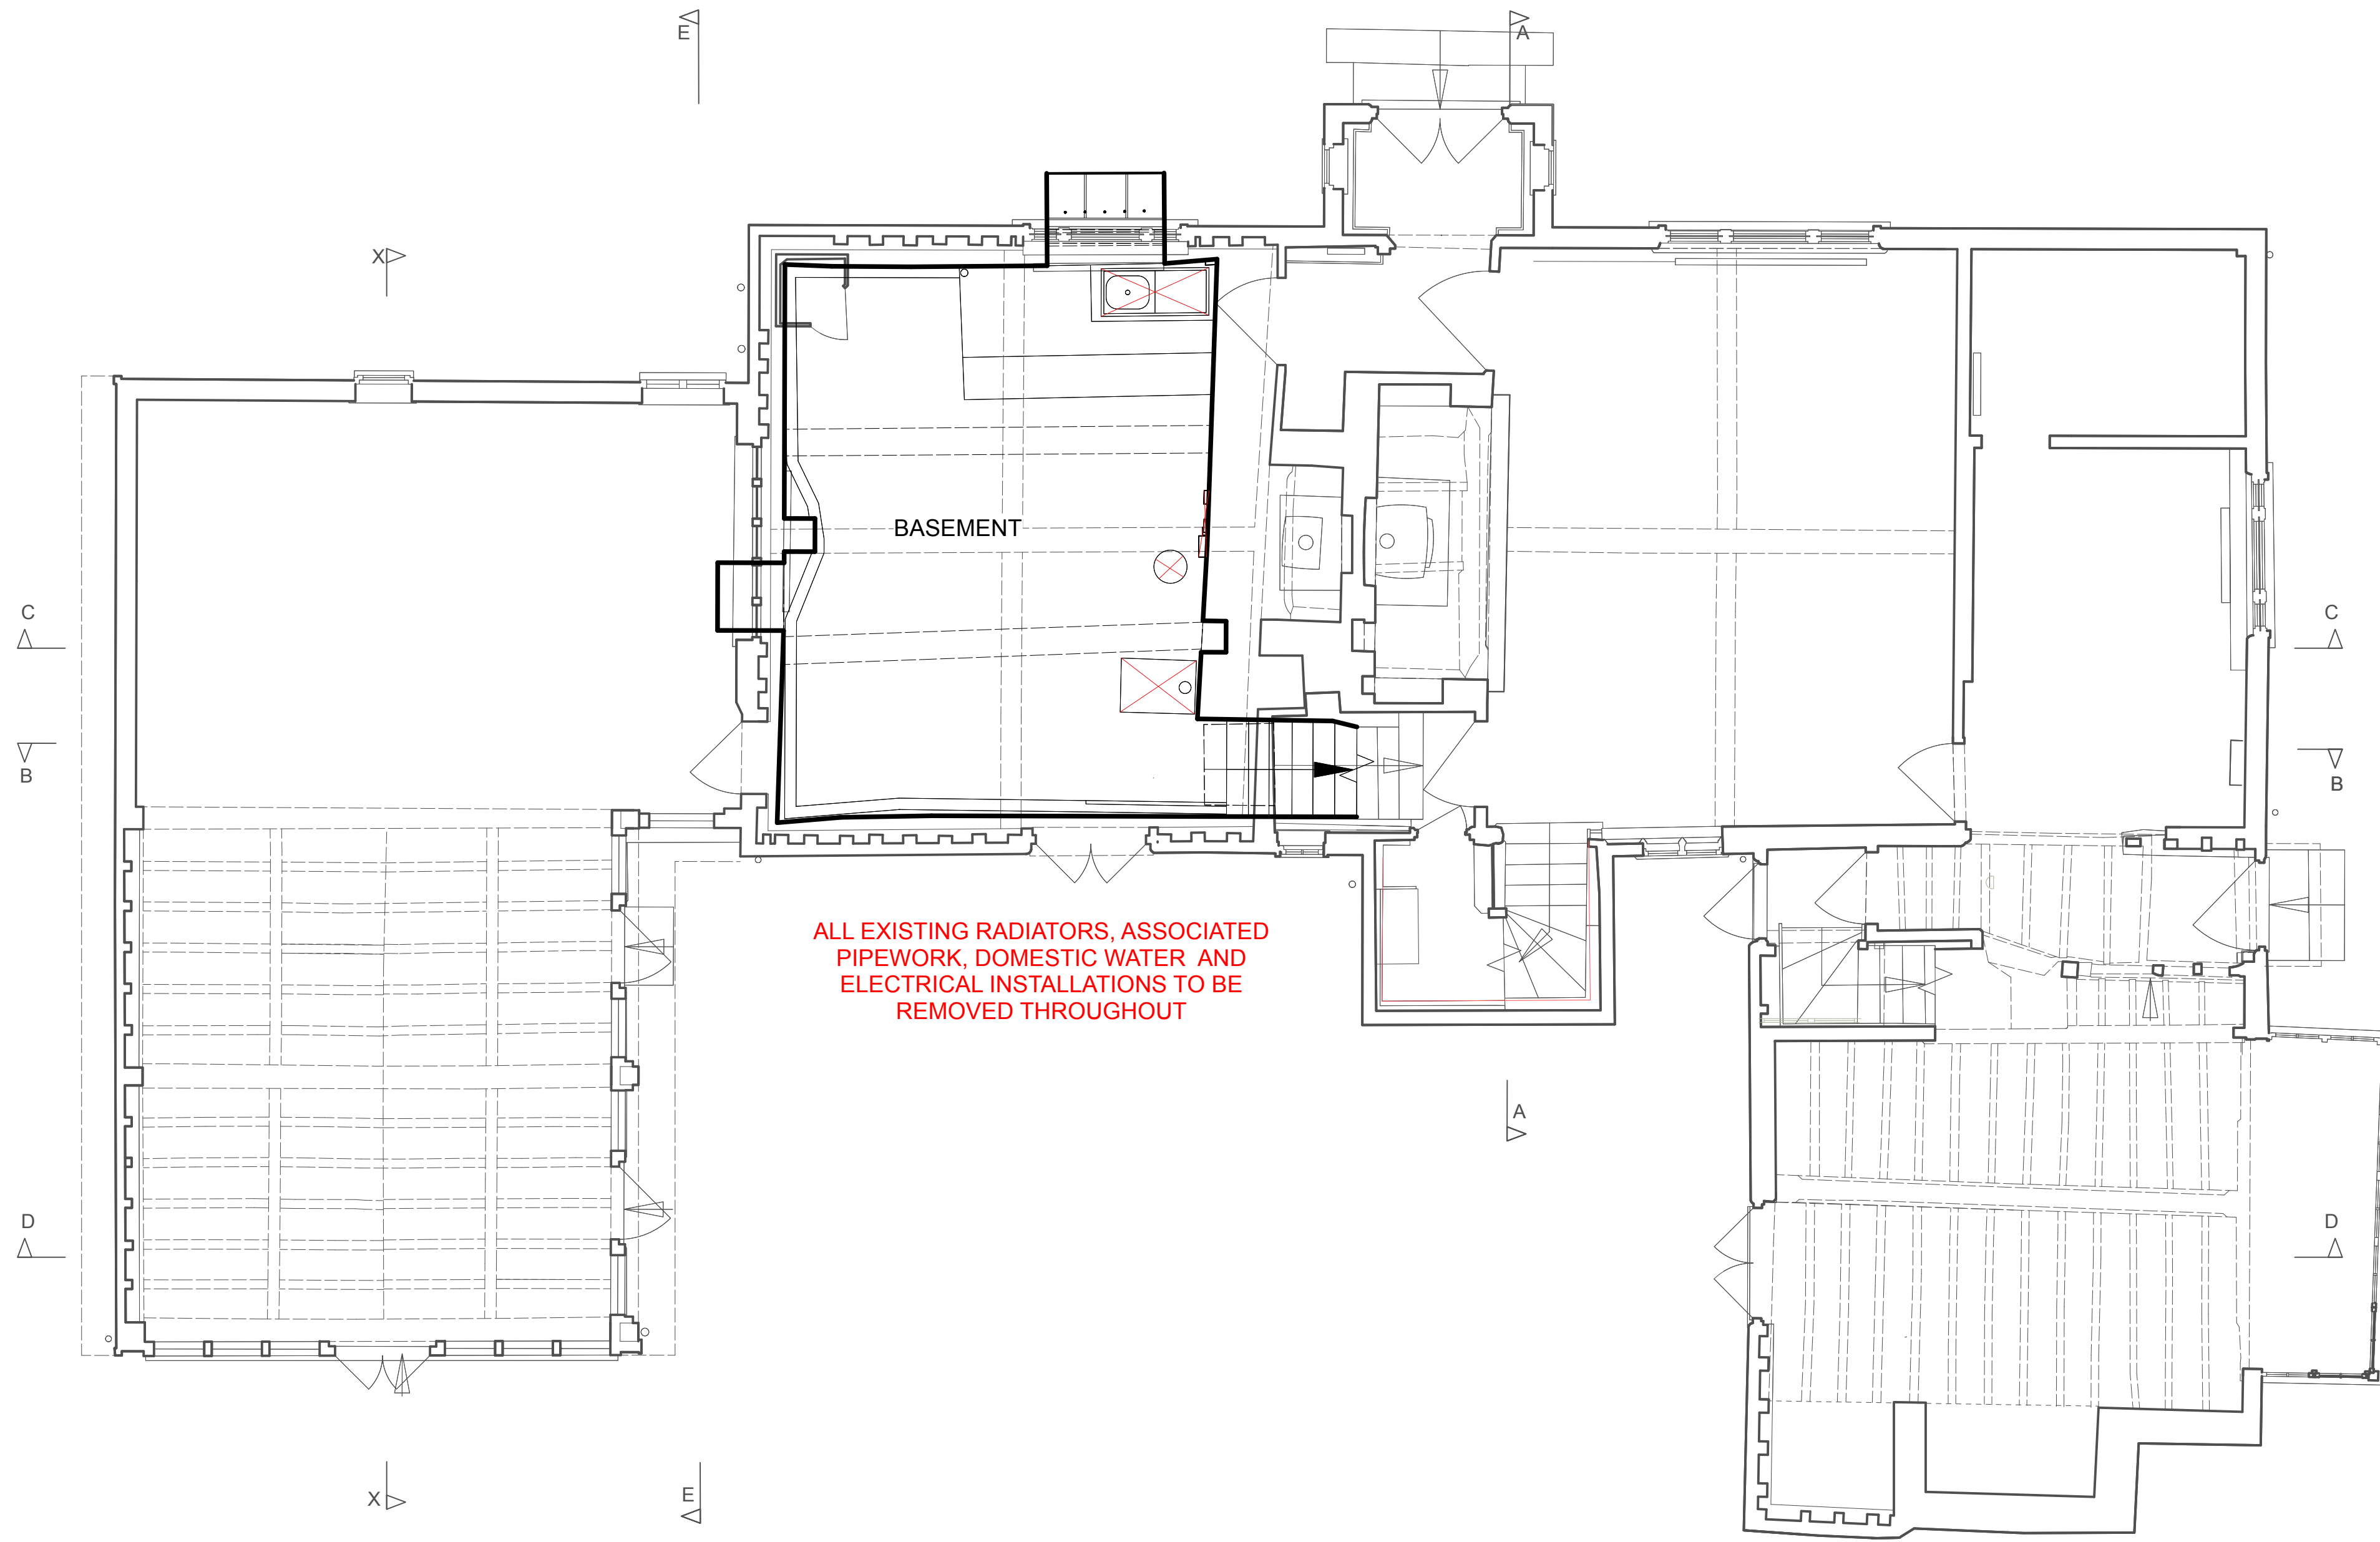

GROUND FLOOR PLAN AS EXISTING
SHOWN IN GREY FOR REFERENCE

- INDICATES AREAS OF
EXISTING BUILDING
FABRIC TO BE REMOVED
- INDICATES ITEMS
PROPOSED TO BE
STRIPPED OUT/REMOVED

GROUND FLOOR PLAN AS EXISTING
SHOWN IN GREY FOR REFERENCE

Tillman Architects ©
E keith.tillman@me.com
84 Speedwell St London SE8 4AT

Title
Basement plan as existing

580
01 01

Project
Refurbishment and Alterations to
Old Manor Shafterhoe End
for
Phil and Cess Noblet

scale
1:50
@ A1

oct
24

