
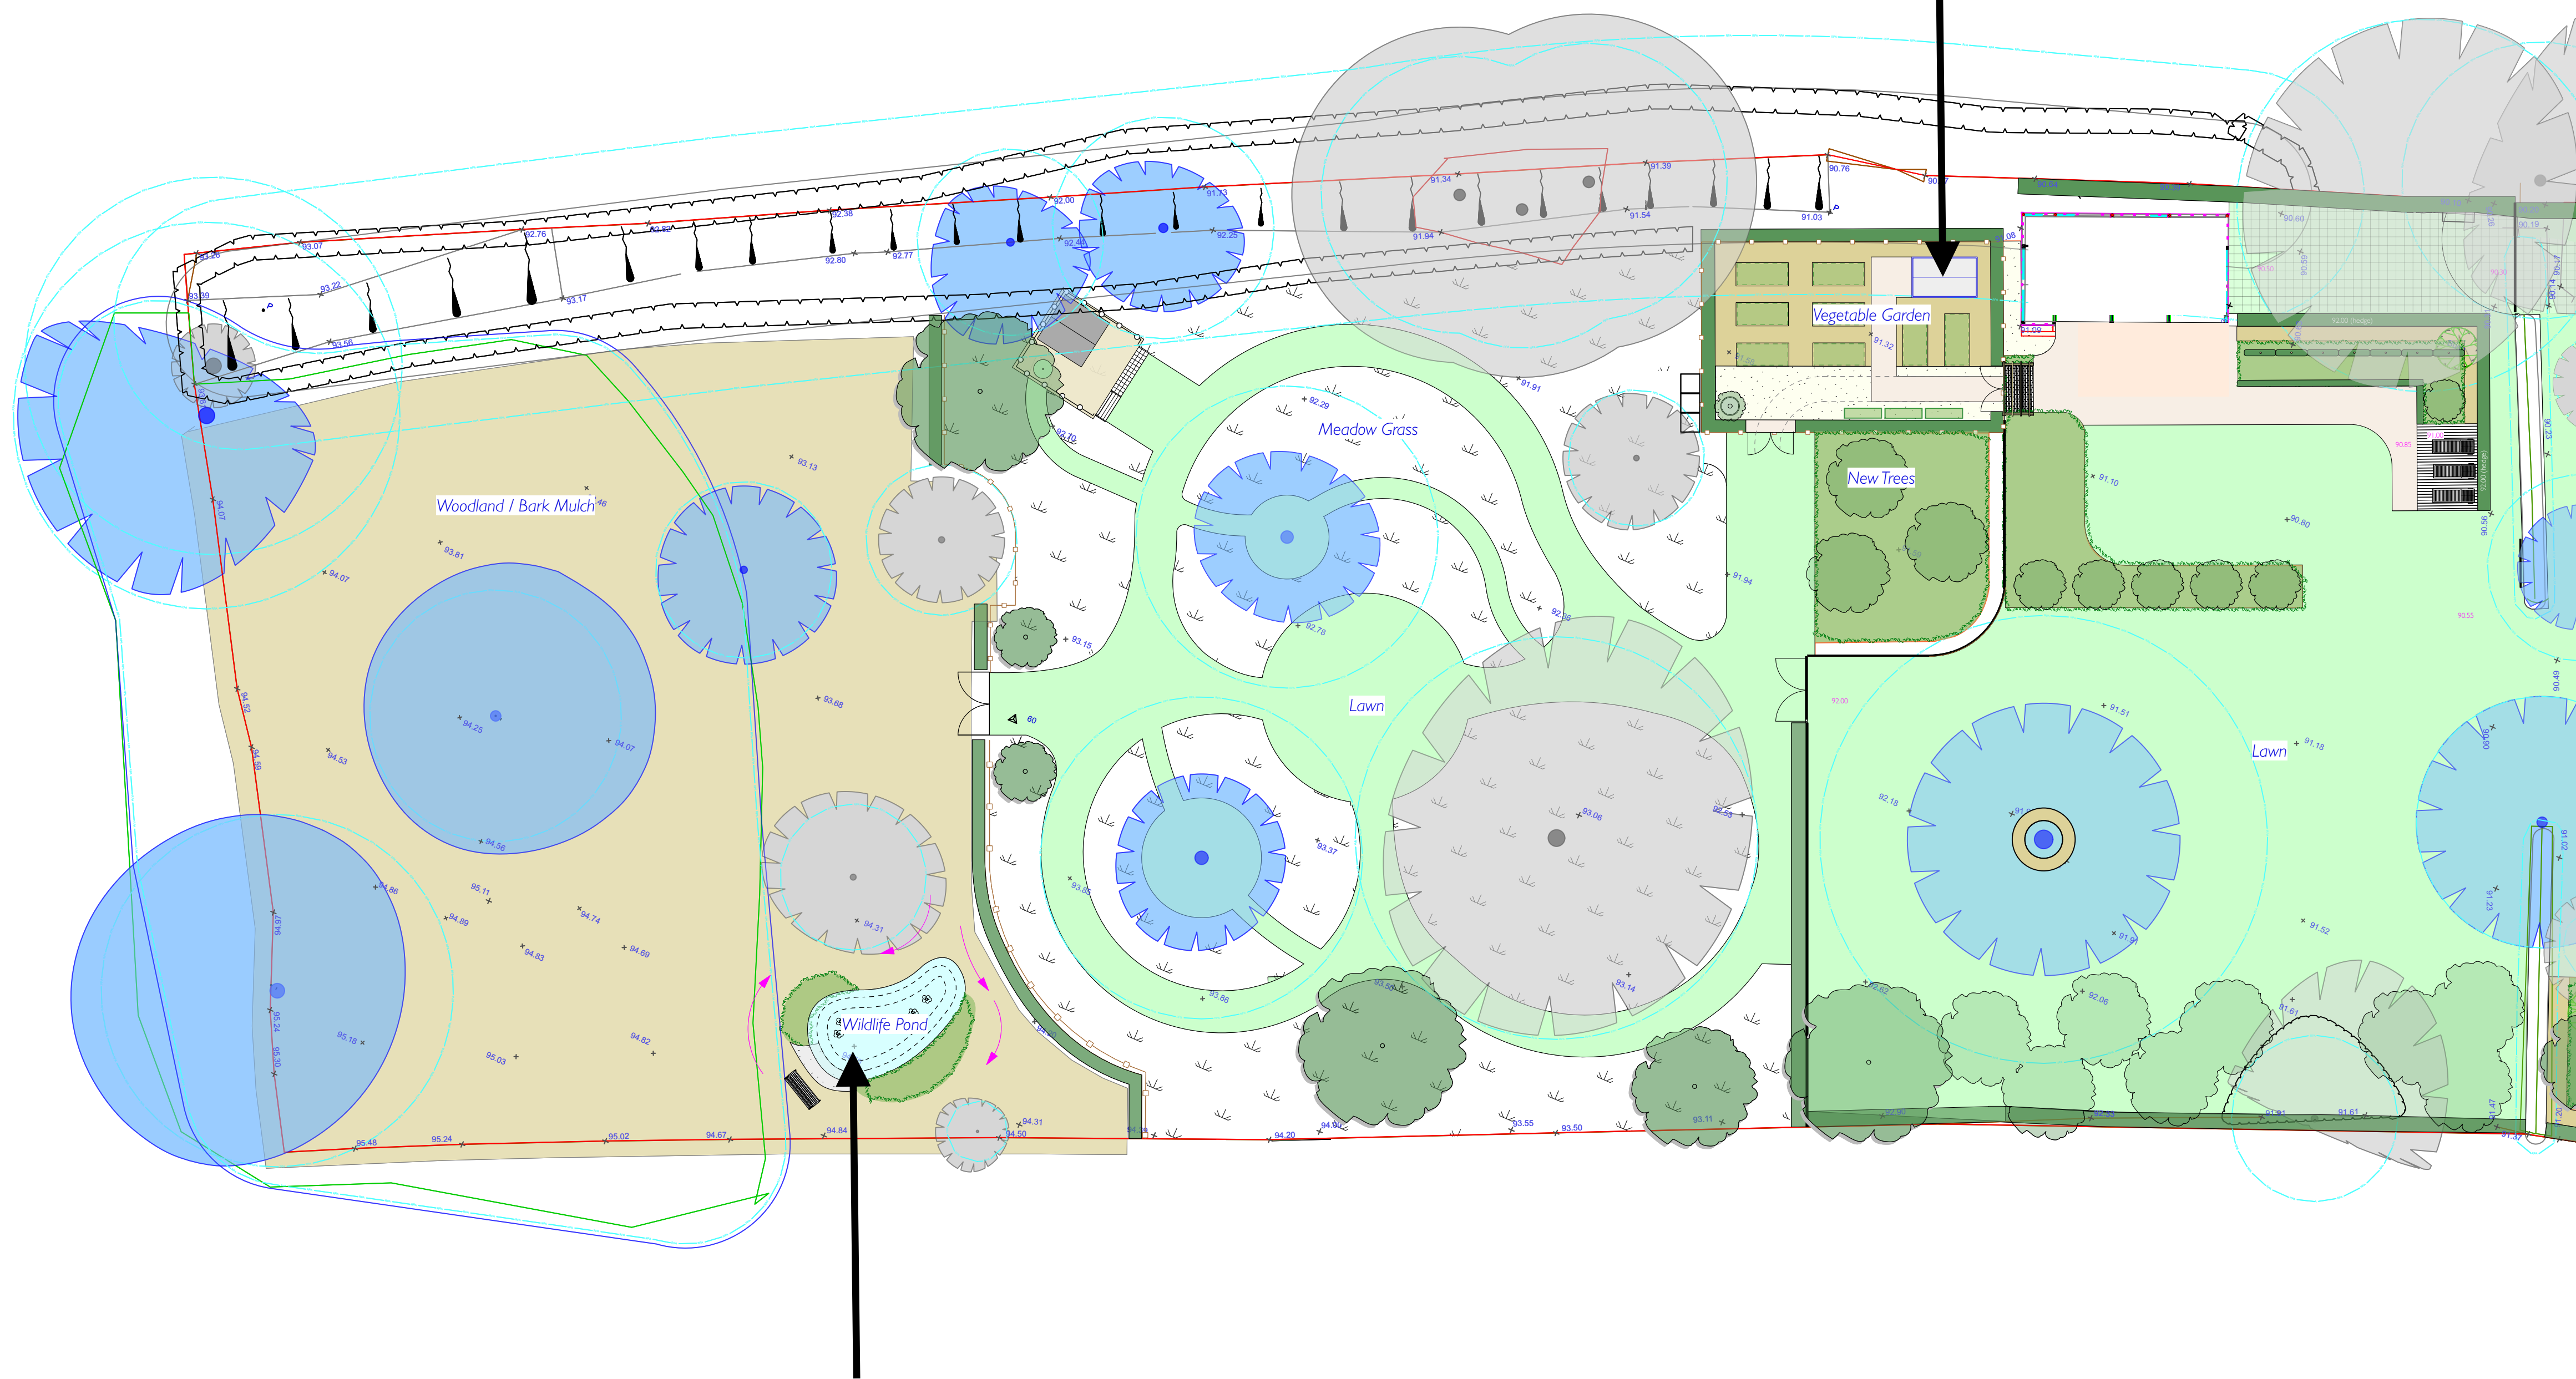


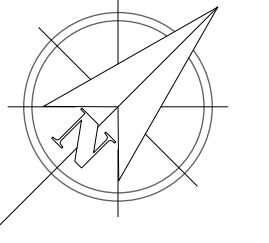

	Paving
	Gravel
	Block Paving
	Planting Bed
	Lawn
	Bark Mulch
	Meadow Grass

No.	Date	Appr	Revision Notes

Date	Issue Notes
	
TRISTEN KNIGHT GARDEN DESIGN CO.	
Design Title: Tristen Knight Garden Design Ltd Langley Upper Green Saffron Walden CB11 4RY	
Accessories:	
Drawn By: _____ Tristen Knight	
Scale: 1:200 @ A1	
Drawn File: _____	
Approved By: _____	
NA	
Date:	04/06/2024
2D File Name: _____	
1.	

2	