LEVEL MONITORING - RELATIVE SURVEY READINGS

Provider Details		Client Details		Risk Address	
Name:	MHN Ltd	Insurance Co.:	RSA	Occupier:	Mr Abbas Alibhai
		Client Name:	Crawford	Address:	79 Pixmore Way
		Technical Mgr:	Deller M	Address:	
Date of Issue:	30/1/18	Email:	monitoring@crawco.co.uk	Town:	Letchworth Garden City
		Client Ref:	SU1703302	County:	Herts
Monitoring Details		Address:	National Subsidence Unit	Post Code:	SG6 3TP
Instruction Date:	17/11/17	Address:	4th Floor 30 St Pauls Square	Tel Home:	01215 505 525 - Broker
First Reading Date:	30/11/2017	Town:	Birmingham	Tel Work:	
Maximum No Visits:	4	County:		Mobile:	07766 915 346 - James (Bro
Anticipated Expiry Date:	Jun 2018	Post Code:	B3 1QZ	Other:	
Monitoring Int:	2 monthly	Other Email:	monitoring@crawco.co.uk	Other:	

			Target Date:											
			Reading Date:	30/11/17	27/1/18									
			Issue Date:	5/12/17	30/1/18									
Row No.	**Point Name**	**X Co-ordinate**	**Y Co-ordinate**	**1**	**2**	**3**	**4**	**5**	**6**	**7**	**8**	**9**	**10**	**11**
1	1	0.00	0.00	10.0000	10.0000									
2	2	4.00	0.00	9.9880	9.9898									
3		4.00	-1.00											
4	3	8.00	-1.00	10.0129	10.0167									
5	4	8.00	-10.00	10.0130	10.0049									
6	5	3.50	-10.00	9.9959	9.9893									
7		3.50	-9.00											
8	6	0.70	-9.00	9.9876	9.9846									
9	7	0.00	-9.00	9.9864	9.9836									
10	8	0.00	-5.50	10.0010	9.9946									
11														
12														
REAR

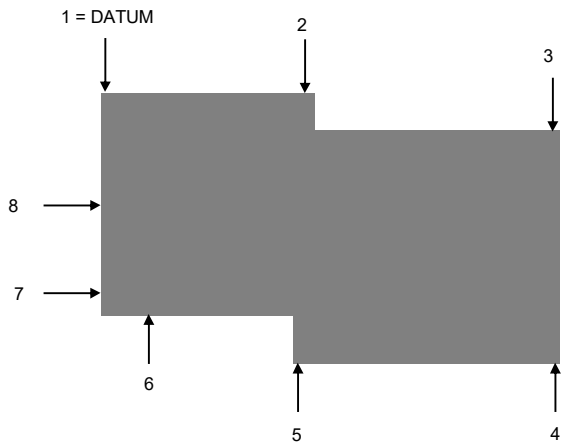

27/01/2018

- DD Needed - TBM 1 is far too clos large Conifers - whole property ha

- It was possible to install all stations same mortar course. Therefore initi can be interpreted as Distortion Da

- Readings have been made relative station on the property, as requeste an assumed value of 10.0000m. If acceptable please advise if a Deep required?

- Further readings to be taken in Ma

FRONT

ıker)

12

se to very
s cracking

within the
ial readings
ıta.

to a
ed. It has
this is not
datum is

rch'18

LEVEL MONITORING - RELATIVE MOVEMENT SKETCH

Client: Crawford Client Ref: SU1703302

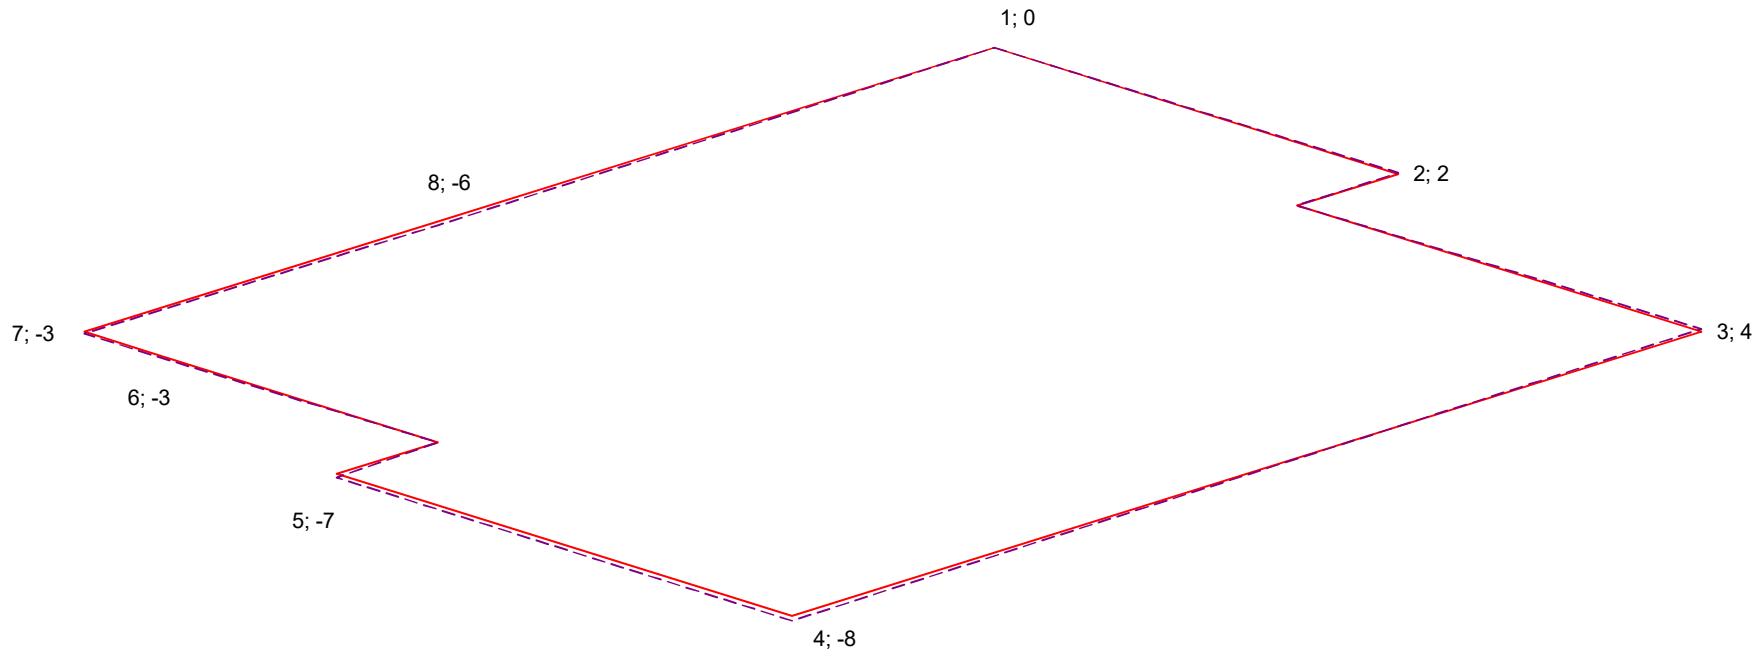

Notes:
Vertical distorted scale 1: 10

Point labels give level difference of last reading from original datum in mm.

 

LEVEL MONITORING - RELATIVE SURVEY READINGS

Client: Crawford **Client Ref:** SU1703302 **Chart Scale 1:1000**

1

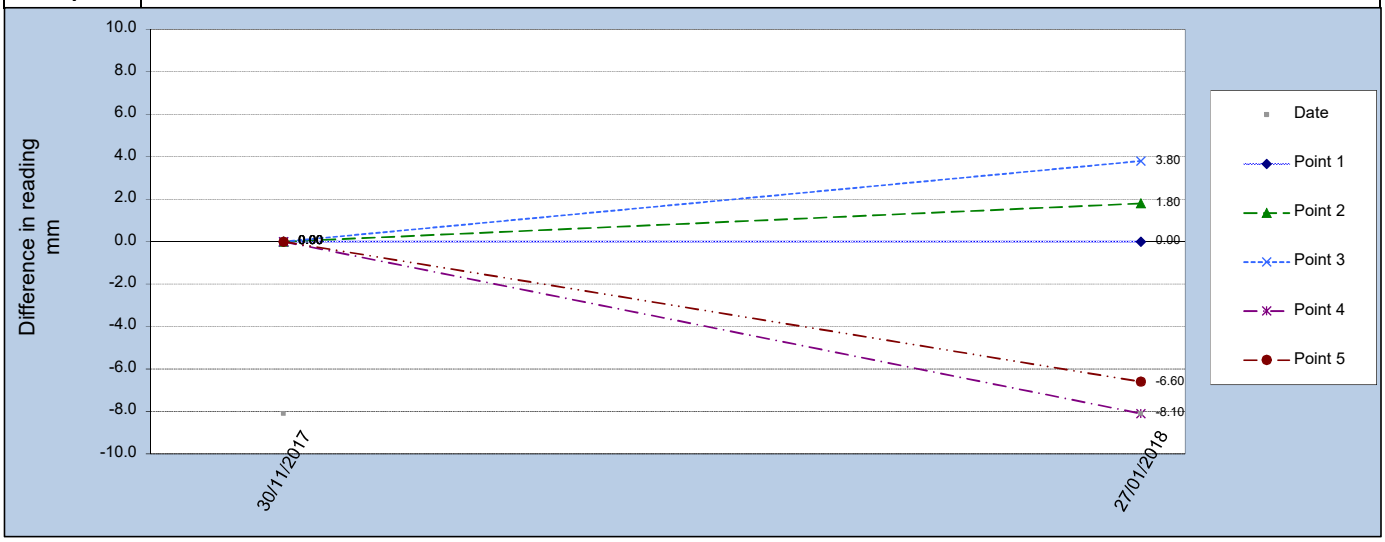

2

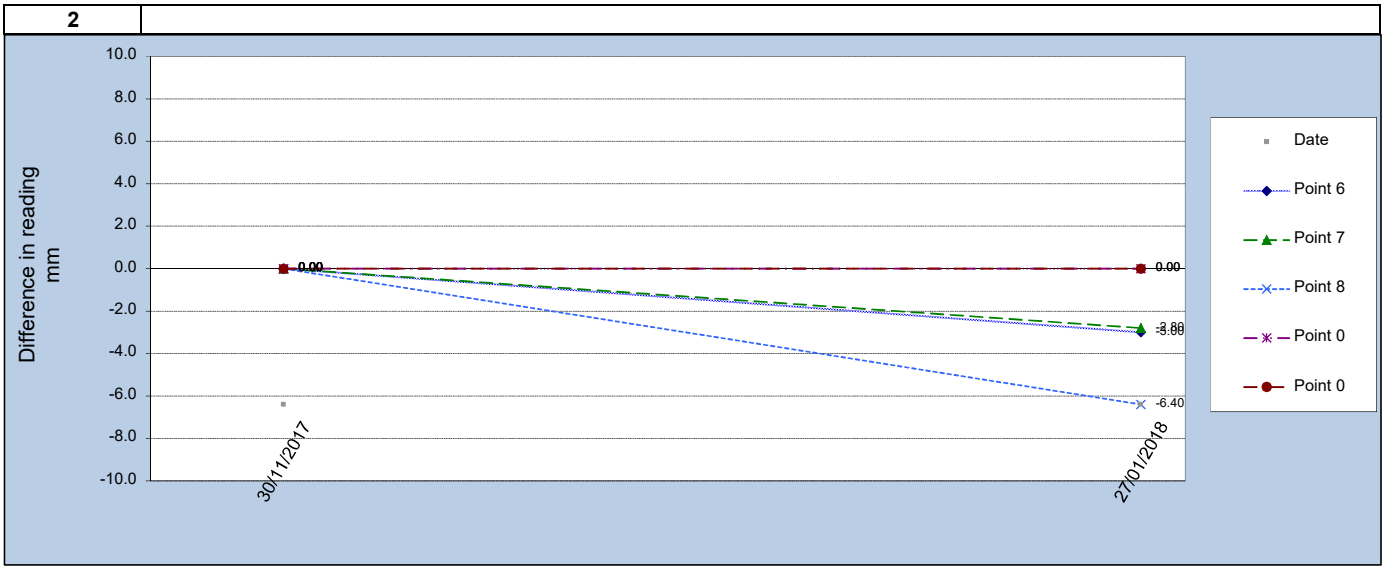

3

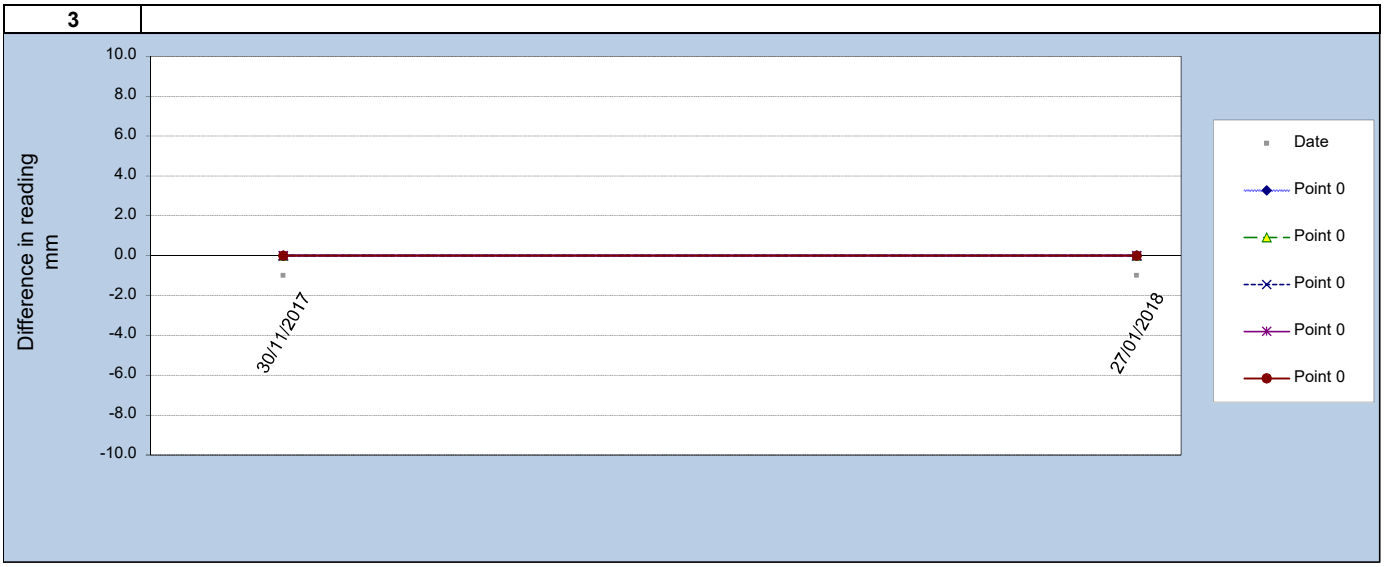

Standard Comments for selection in Readings and Sketch Worksheets
User may edit these as appropriate

Standard Comments	
No Comment	
Standard Comment 1	The Occupier expressed concerns
Standard Comment 2	The Occupier expressed no new concerns
Standard Comment 3	Standard Comment 3
Standard Comment 4	Standard Comment 4
Standard Comment 5	

Standard Bullet
●