


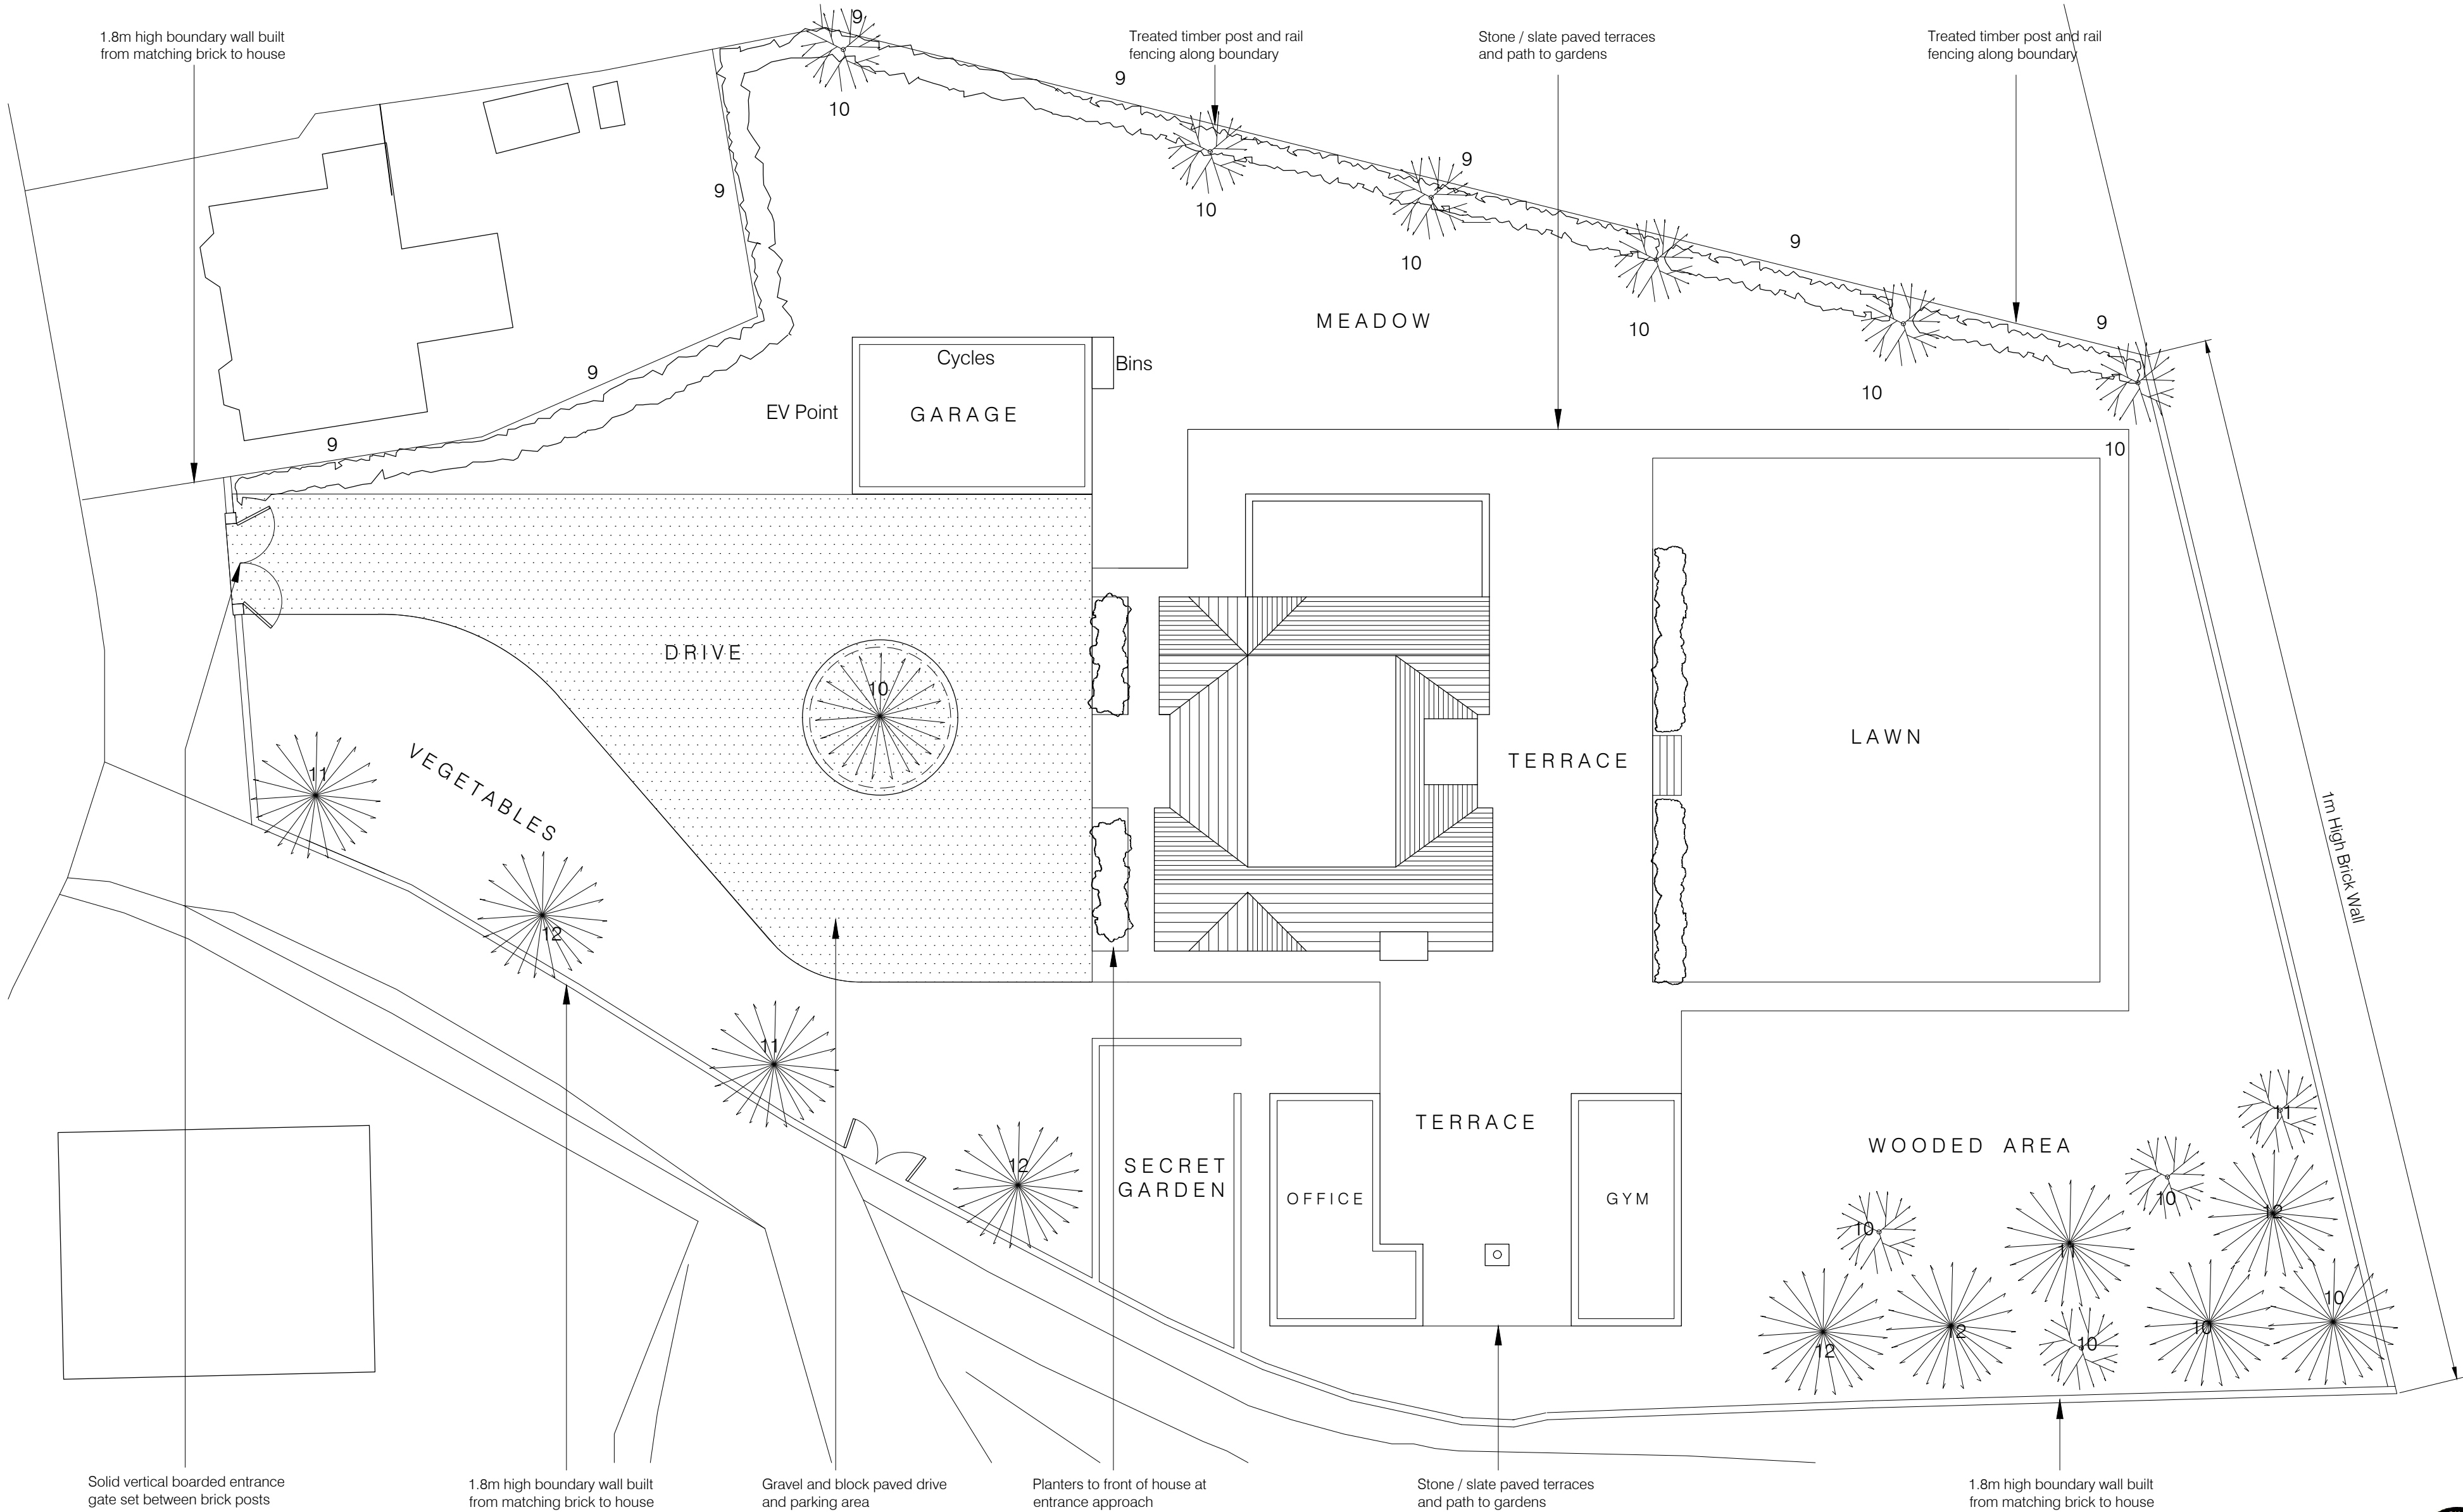

PLANTING SCHEDULE


SHRUBS - LOW-LEVEL	COLOUR/SEASON	E'GREEN/DECID.	MAX. HEIGHT	MAX. SPREAD	Ref.
Cotoneaster horizontalis	white fls/spring	evergreen	500mm	1500mm	1
Convolvulus cneorum	silver fls/ summer	evergreen	600mm	600mm	2
Hebe albicans	white fls/summer	evergreen	500mm	1000mm	3
Hebe pinguifolia	silvery white fls/summer	evergreen	300mm	600mm	4
Hebe 'Yongii'	Purple fls/summer	evergreen	250mm	600mm	5
Lavendula angustifolia 'Hidcote'	purple fls/summer	evergreen	750mm	750mm	6
SHRUBS - MEDIUM LEVEL					
Eunonymus fortunei 'Silver Queen'	variegated	evergreen	2500mm	1500mm	7
Pieris japonica	white fls/spring	evergreen	2000mm	2000mm	8
Prunus Laurocerasos Rotundifolia 'Laurel'		evergreen	4000mm	1000mm	9
TREES					
Betula Utilis Jacquemontii 'Himalayan Silver Birch'		Deciduous	12m	10m	10
Sorbus Aria Lutescens 'Whitebeam'		Deciduous	10m	8m	11
Fagus Sylvatica 'Purple Fountain'		Deciduous	12m	4m	12

CULTIVATION

Land to be cleared of weeds, rubble and any other debris and dug thoroughly.
Land then to be covered with layer of good quality top soil to a depth of at least 300mm and incorporated into existing soil.
Soil to be thoroughly watered before planting.
After planting, watering should continue regularly for the first year while plants become established.
Amount of watering will be determined by weather, ranging from daily to twice-weekly.
All trees to be staked and secured with suitable rubber tie. Stakes should be placed at angle of 45 degrees to trunk of tree and should not penetrate rootball.
A mulch of bark chippings to be used on soil surface throughout planted areas, to a depth of 300mm.

MAINTENANCE

All shrubs to be pruned annually, each autumn, to maintain their shape or size, with the following exceptions:
Lavendula - light clipping required after flowering in late August
All trees to be pruned each autumn to maintain shape and remove any straying or broken branches.
Stake ties to be checked twice yearly and adjusted in accordance with plant growth.
All species to be checked annually to ensure they have healthy growth and that they do not impede parking spaces, sight etc.
After first year, watering will be required if no rain falls for more than seven days. Regular watering will be required during periods of drought.

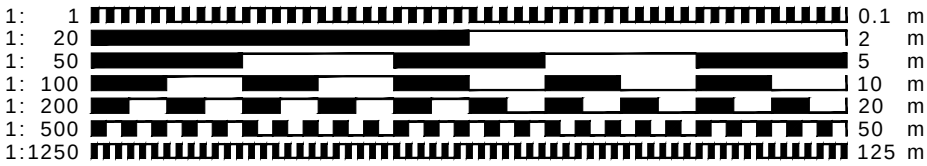

for approval

This drawing is protected under (C) copy right



CONTRACT			
Proposed dwelling			
Glencoe, Snailswell Lane, Ickleford			
Hertfordshire			
DRAWING TITLE			
Proposed Landscaping Plan			
SCALE	1:200@A3	DRAWING NUMBER	REVISION
DATE	Feb 2026	PO8	B
DRAWN	JEI		
JOB NUMBER	AD-02		CHECKED BY
redshed design 45 Hob Road Messershall Bedfordshire sg17 5ip			
telephone: 01462 817075, 07884008970 fax: 01462 807175 e-mail: james@redsheddesign.co.uk www.redsheddesign.co.uk			