




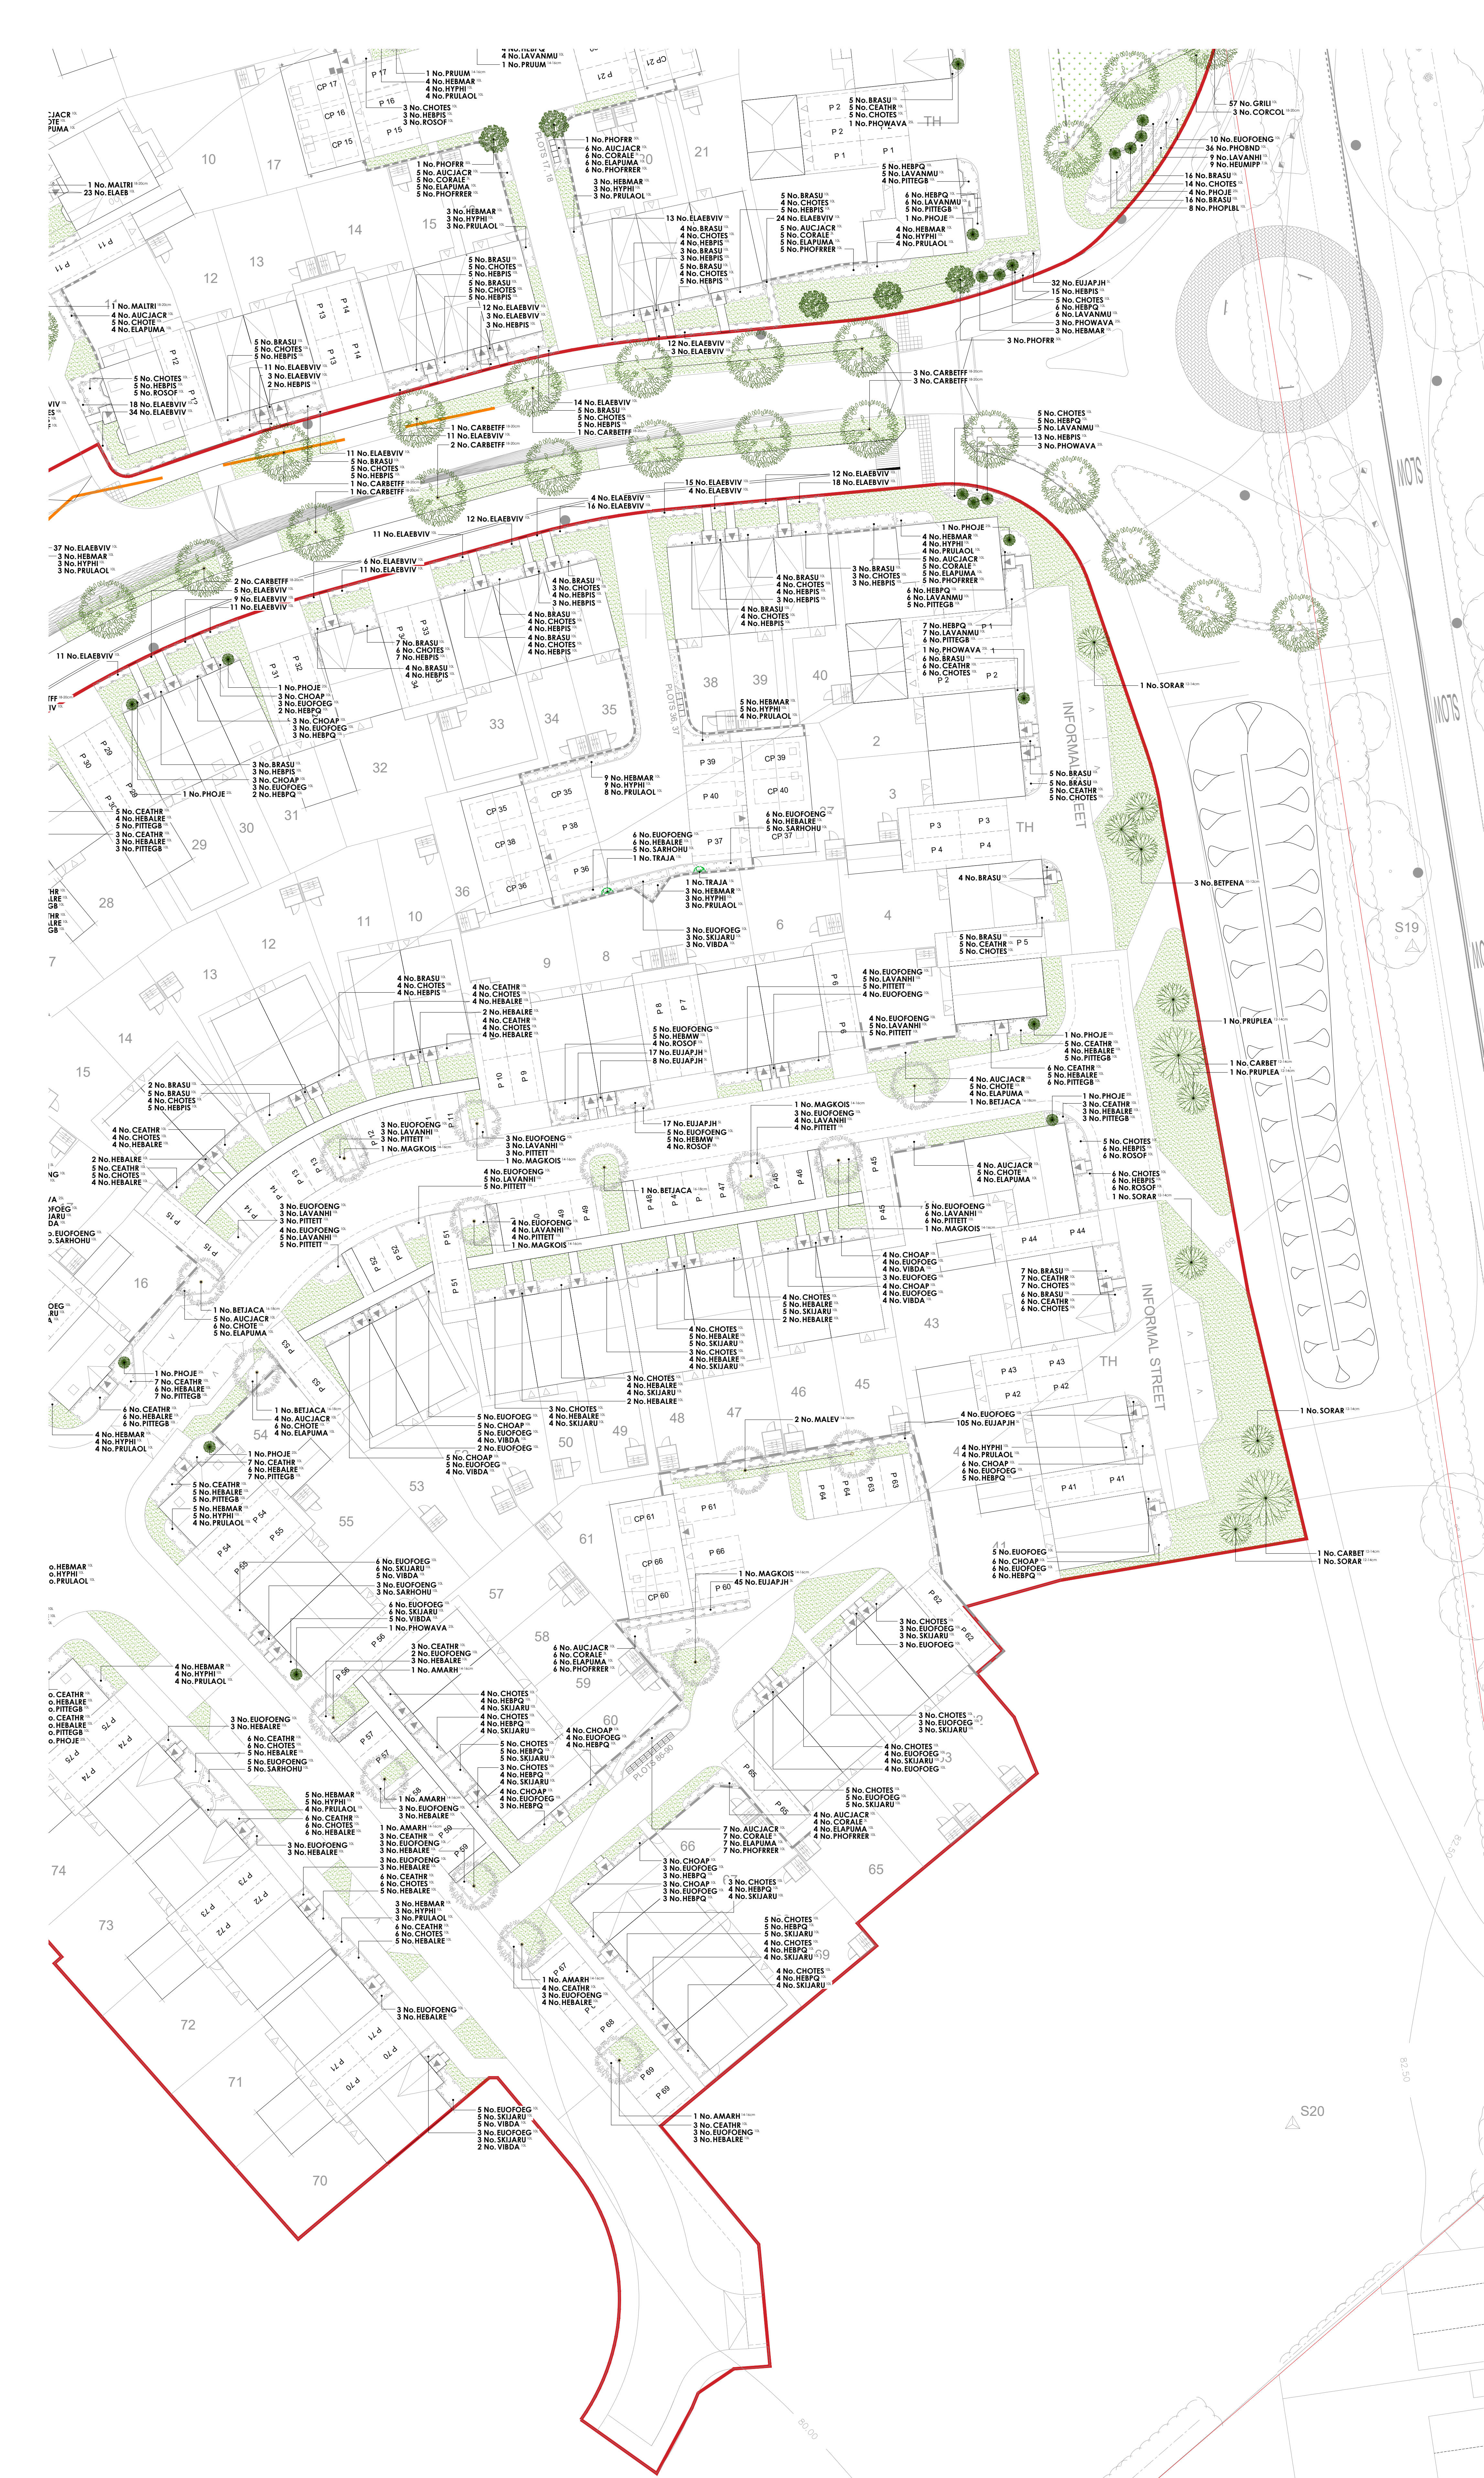


PLANT SCHEDULE

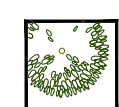

| Street Trees |                                   |                                   |           |         |        |    |
|--------------|-----------------------------------|-----------------------------------|-----------|---------|--------|----|
| Abbr         | Species                           | Supply                            | Size      | Girth   | Number |    |
| BETJACA      | Betula utilis jacquemontii        | STR EHSD: RB - Clear Stem 175-200 | 450-625cm | 14-18cm | 4      |    |
| PRUSPIA      | Prunus 'Spire'                    | STR EHSD: RB - Clear Stem 175-200 | 450-625cm | 14-18cm | 4      |    |
| SORFAS       | Sorbus thuringiaca 'Fastigata'    | STR EHSD: RB - Clear Stem 175-200 | 450-625cm | 14-18cm | 2      |    |
| CARBETH      | Corunus bethulae 'Frans Fontaine' | STR EHSD: RB - Clear Stem 175-200 | 450-625cm | 18-20cm | 34     |    |
| CORCOL       | Corunus bethulae                  | STR EHSD: RB - Clear Stem 175-200 | 450-625cm | 18-20cm | 3      |    |
| MALTRI       | Morus nigra                       | STR EHSD: RB - Clear Stem 175-200 | 450-625cm | 18-20cm | 1      |    |
|              |                                   |                                   |           |         | Total: | 58 |

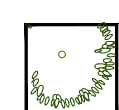


| On Plot Trees |                                  |              |                    |           |         |           |
|---------------|----------------------------------|--------------|--------------------|-----------|---------|-----------|
| Abbr          | Species                          | Supply       | Size               | Girth     | Number  |           |
| AMARH         | Amelanchier arborea 'Robin Hill' | PLT EHSD: BR | Clear Stem 175-200 | 425-600cm | 14-16cm | 21        |
| MAGKOS        | Magnolia kobus 'Isis'            | PLT EHSD: BR | Clear Stem 175-200 | 425-600cm | 14-16cm | 6         |
| MALEV         | Morus 'Evereste'                 | PLT EHSD: BR | Clear Stem 175-200 | 425-600cm | 14-16cm | 5         |
| PRUUM         | Prunus 'Umineko'                 | PLT EHSD: BR | Clear Stem 175-200 | 425-600cm | 14-16cm | 9         |
|               |                                  |              |                    |           |         | Total: 41 |

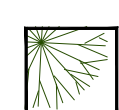


| POB Trees |                      |                                                |           |         |           |
|-----------|----------------------|------------------------------------------------|-----------|---------|-----------|
| Abbr      | Species              | Supply                                         | Size      | Girth   | Number    |
| BETP      | Betula pendula       | POS Selected Standard :Clear Stem 175-200 :30L | 300-350cm | 10-12cm | 3         |
| ACECAM    | Acer campestre       | POS Heavy Standard :Clear Stem 175-200 :8R     | 350-425cm | 12-14cm | 6         |
| CARBE     | Carpinus betulus     | POS Heavy Standard :Clear Stem 175-200 :8R     | 350-425cm | 12-14cm | 7         |
| PRUPEA    | Prunus avium 'Plena' | POS Heavy Standard :Clear Stem 175-200 :8R     | 350-425cm | 12-14cm | 2         |
| QUERO     | Quercus robur        | POS Heavy Standard :Clear Stem 175-200 :8R     | 350-425cm | 12-14cm | 2         |
| SORAR     | Sorbus arbus         | POS Heavy Standard :Clear Stem 175-200 :8R     | 350-425cm | 12-14cm | 9         |
| SORAU     | Sorbus aucuparia     | POS Heavy Standard :Clear Stem 175-200 :8R     | 350-425cm | 12-14cm | 1         |
| TILCO     | Tilia cordata        | POS Heavy Standard :Clear Stem 175-200 :8R     | 350-425cm | 12-14cm | 2         |
|           |                      |                                                |           |         | Total: 32 |




| Abbr      | Species                    | Pot Size | Height    | Habit                | Number |
|-----------|----------------------------|----------|-----------|----------------------|--------|
| PHOJE     | Phoradendron 'Jester'      | 25L      | 100-125cm | Tip Cm               | 15     |
| PHOWAVA   | Phoradendron 'Yellow Wave' | 25L      | 100-125cm | Tip Cm               | 17     |
| PHORR     | Phoradendron 'Red Robin'   | 50L      | 200-225cm | SShd: 10-12cm        | 11     |
| PHORR     | Phoradendron 'Red Robin'   | 50L      | 125-150cm | SShd: 10-12cm        | 4      |
| TRAJA     | Trachostema jamaicensis    | 15L      | 100-150cm | Several Shoots Canes | 5      |
| Total: 52 |                            |          |           |                      |        |

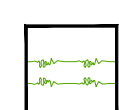


| Single Species Hedgerows |                                  |          |          |       |         |        |
|--------------------------|----------------------------------|----------|----------|-------|---------|--------|
| Abbr                     | Species                          | Pot Size | Height   | Habit | Density | Number |
| ELAE                     | Elaeagnus ebbingei               | 10L      | 80-100cm | Bushy | 0.4Ctr  | 234    |
| ELAEVIV                  | Elaeagnus ebbingei 'Viveleg'     | 10L      | 80-100cm | Bushy | 0.4Ctr  | 1555   |
| ELUJAPH                  | Eunymnus japonicus 'Jean Huguer' | 5L       | 40-60cm  | Bushy | 0.35Ctr | 547    |
| ELUJAPH                  | Eunymnus japonicus 'Jean Huguer' | 5L       | 40-60cm  | Bushy | 0.35Ctr | 1192   |
| GRIL                     | Griselinia littoralis            | 10L      | 80-100cm | Bushy | 0.4Ctr  | 129    |
| GRIL                     | Griselinia littoralis            | 10L      | 80-100cm | Bushy | 0.35Ctr | 57     |
| Total: 3714              |                                  |          |          |       |         |        |

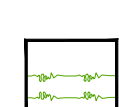


| Native Mixture Species Hedgerow |                           |               |         |                                        |       |        |
|---------------------------------|---------------------------|---------------|---------|----------------------------------------|-------|--------|
| Abbr                            | Species                   | Supply        | Height  | Density                                | Mix % | Number |
| CORAV                           | <i>Conyza ovalella</i>    | 1+1:3 brks BR | 40-80cm | 0.4Ctr Double Staggered at 0.4m offset | 20%   | 80     |
| CRAMON                          | <i>Crataegus monogyna</i> | 1+1:3 brks BR | 40-80cm | 0.4Ctr Double Staggered at 0.4m offset | 45%   | 175    |
| ILGQ                            | <i>Ilex aquifolium</i>    | 3 brks C      | 40-80cm | 0.4Ctr Double Staggered at 0.4m offset | 5%    | 21     |
| PRISP                           | <i>Prunus spinosa</i>     | 1+1:3 brks BR | 40-60cm | 0.4Ctr Double Staggered at 0.4m offset | 10%   | 41     |
| VIBOP                           | <i>Viburnum opulus</i>    | 1+1:3 brks BR | 40-80cm | 0.4Ctr Double Staggered at 0.4m offset | 5%    | 21     |
| ACECAM                          | <i>Acer campestre</i>     | 1+1:3 brks BR | 40-80cm | 0.4Ctr Double Staggered at 0.4m offset | 10%   | 41     |
| ROSCA                           | <i>Rosa canina</i>        | 1+1:3 brks BR | 40-80cm | 0.4Ctr Double Staggered at 0.4m offset | 5%    | 21     |
|                                 |                           |               |         |                                        |       | Total  |

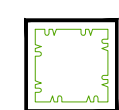


| Shrubs - On Plot |                                        | Pot Size | Height  | Habit    | Plant to Front of Bed | Density | Number |
|------------------|----------------------------------------|----------|---------|----------|-----------------------|---------|--------|
| BRASU            | Brachyglottis 'Sunshine'               | 10L      | 40-60cm | Bushy    |                       | 0.7Ctr  | 296    |
| CEATHR           | Ceanothus thyrsiflorus repens          | 10L      | 40-60cm | Bushy    |                       | 0.7Ctr  | 345    |
| CHOAP            | Chamaecyp 'Aetna' Pearl'               | 10L      | 40-60cm | Bushy    |                       | 0.7Ctr  | 133    |
| CHOTES           | Chamaecyparis 'Nana' Emerald'          | 10L      | 40-60cm | Bushy    |                       | 0.7Ctr  | 641    |
| EUOFENG          | Eucalyptus fortunei 'Emerald' in Gold' | 10L      | 30-40cm | Bushy    | Yes                   | 0.7Ctr  | 239    |
| EUOFENG          | Eucalyptus fortunei 'Sunset Gate'      | 10L      | 30-40cm | Bushy    | Yes                   | 0.7Ctr  | 419    |
| HEBMA            | Hebe 'Marjorie'                        | 10L      | 40-60cm | Bushy    |                       | 0.7Ctr  | 109    |
| HEBMA            | Hebe 'Mrs Winder'                      | 10L      | 40-60cm | Bushy    |                       | 0.7Ctr  | 66     |
| HEBMA            | Hebe 'Purple Queen'                    | 10L      | 40-60cm | Bushy    |                       | 0.7Ctr  | 279    |
| HEBMA            | Hebe 'Purple Queen'                    | 10L      | 40-60cm | Bushy    |                       | 0.7Ctr  | 334    |
| HEBMS            | Hebe pinguifolia 'Red Edge'            | 10L      | 30-40cm | Bushy    | Yes                   | 0.7Ctr  | 273    |
| HEUMIP           | Heuchera micrantha 'Palace Purple'     | 7.5L     |         | Full Pot | Yes                   | 0.7Ctr  | 9      |
| HYPHI            | Hypericum 'Hidcote'                    | 10L      | 40-60cm | Bushy    |                       | 0.7Ctr  | 123    |
| LAVANHI          | Lavandula angustifolia 'Hidcote'       | 10L      | 30-40cm | Bushy    | Yes                   | 0.7Ctr  | 113    |
| LAVANHI          | Lavandula angustifolia 'Hidcote'       | 10L      | 30-40cm | Bushy    | Yes                   | 0.7Ctr  | 89     |
| PITTEG           | Pittosporum tenuifolium 'Golf Ball'    | 10L      | 30-40cm | Bushy    |                       | 0.7Ctr  | 167    |
| PITTEG           | Pittosporum tenuifolium 'Tom Thumb'    | 10L      | 30-40cm | Bushy    |                       | 0.7Ctr  | 118    |
| PRUPEA           | Prunus laurocerasus 'Otto Luyken'      | 10L      | 60-80cm | Bushy    |                       | 0.7Ctr  | 125    |
| ROSCA            | Rosmarinus officinalis                 | 10L      | 40-60cm | Bushy    |                       | 0.7Ctr  | 76     |
| SARHOU           | Sarcococca humilis                     | 10L      | 30-40cm | Bushy    | Yes                   | 0.7Ctr  | 62     |
| SKIJARU          | Skimmia japonica 'Rubella'             | 10L      | 40-60cm | Bushy    |                       | 0.7Ctr  | 312    |
| VIBDA            | Viburnum davidii                       | 10L      | 40-60cm | Bushy    |                       | 0.7Ctr  | 82     |
| Total: 4410      |                                        |          |         |          |                       |         |        |

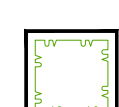


| Shrubs - Screen Wall |                                |          |          |          |          |            |
|----------------------|--------------------------------|----------|----------|----------|----------|------------|
| Abbr                 | Species                        | Pot Size | Height   | Habit    | Density  | Number     |
| AUCJACR              | Aucuba japonica 'Crotanifolia' | 10L      | 60-80cm  | Bushy    | 0.75/Ctr | 145        |
| CHOIE                | Chamaecrista                   | 10L      | 40-60cm  | Bushy    | 0.75/Ctr | 77         |
| CORALE               | Cornus alba 'Elegantissima'    | 3L       | 60-80cm  | Branched | 0.75/Ctr | 84         |
| ELAPUMA              | Elaeagnus pungens 'Maculata'   | 10L      | 80-100cm | Bushy    | 0.75/Ctr | 145        |
| PHORRRR              | Photinia x fraseri 'Red Robin' | 10L      | 80-100cm | Bushy    | 0.75/Ctr | 84         |
|                      |                                |          |          |          |          | Total: 535 |

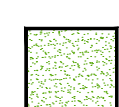

| Seed Mix Name  | Seed Mix Supplier | Density |
|----------------|-------------------|---------|
| Mediation turf | Rowland Ltd       |         |

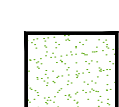

| Seed Mix Name            | Seed Mix Supplier | Density |
|--------------------------|-------------------|---------|
| EL1 - Flowering Lawn Mix | Emergence Seeds   | 4g/m²   |

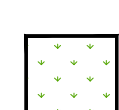


| Seed Mix Name                 | Seed Mix Supplier | Density |
|-------------------------------|-------------------|---------|
| EM2 - 3rd General Purpose Mix | Emergence Seeds   | 4g/m²   |



| Seed Mix Name                     | Seed Mix Supplier | Density |
|-----------------------------------|-------------------|---------|
| EM8 - Meadow Mixture for Wet Soil | Emergence Seeds   | 4g/m²   |

Drawing to be read in conjunction with GL2024 LP 01 Landscape Specification & Designer Risk Assessment.

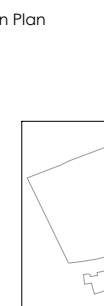

| Rev | Date       | Notes |
|-----|------------|-------|
| 1   | 08/10/2024 | Final |

Project: Land at Highover Farm, Hitchin

Drawing No: Soft Landscape Proposals - General Arrangement

Scale: 1:250 @ A0

Date: 08/10/2024

Reference: GL2024 LP 01

Client: Barratt David Wilson Homes

Drawn By: AL

Checked By: HJ