


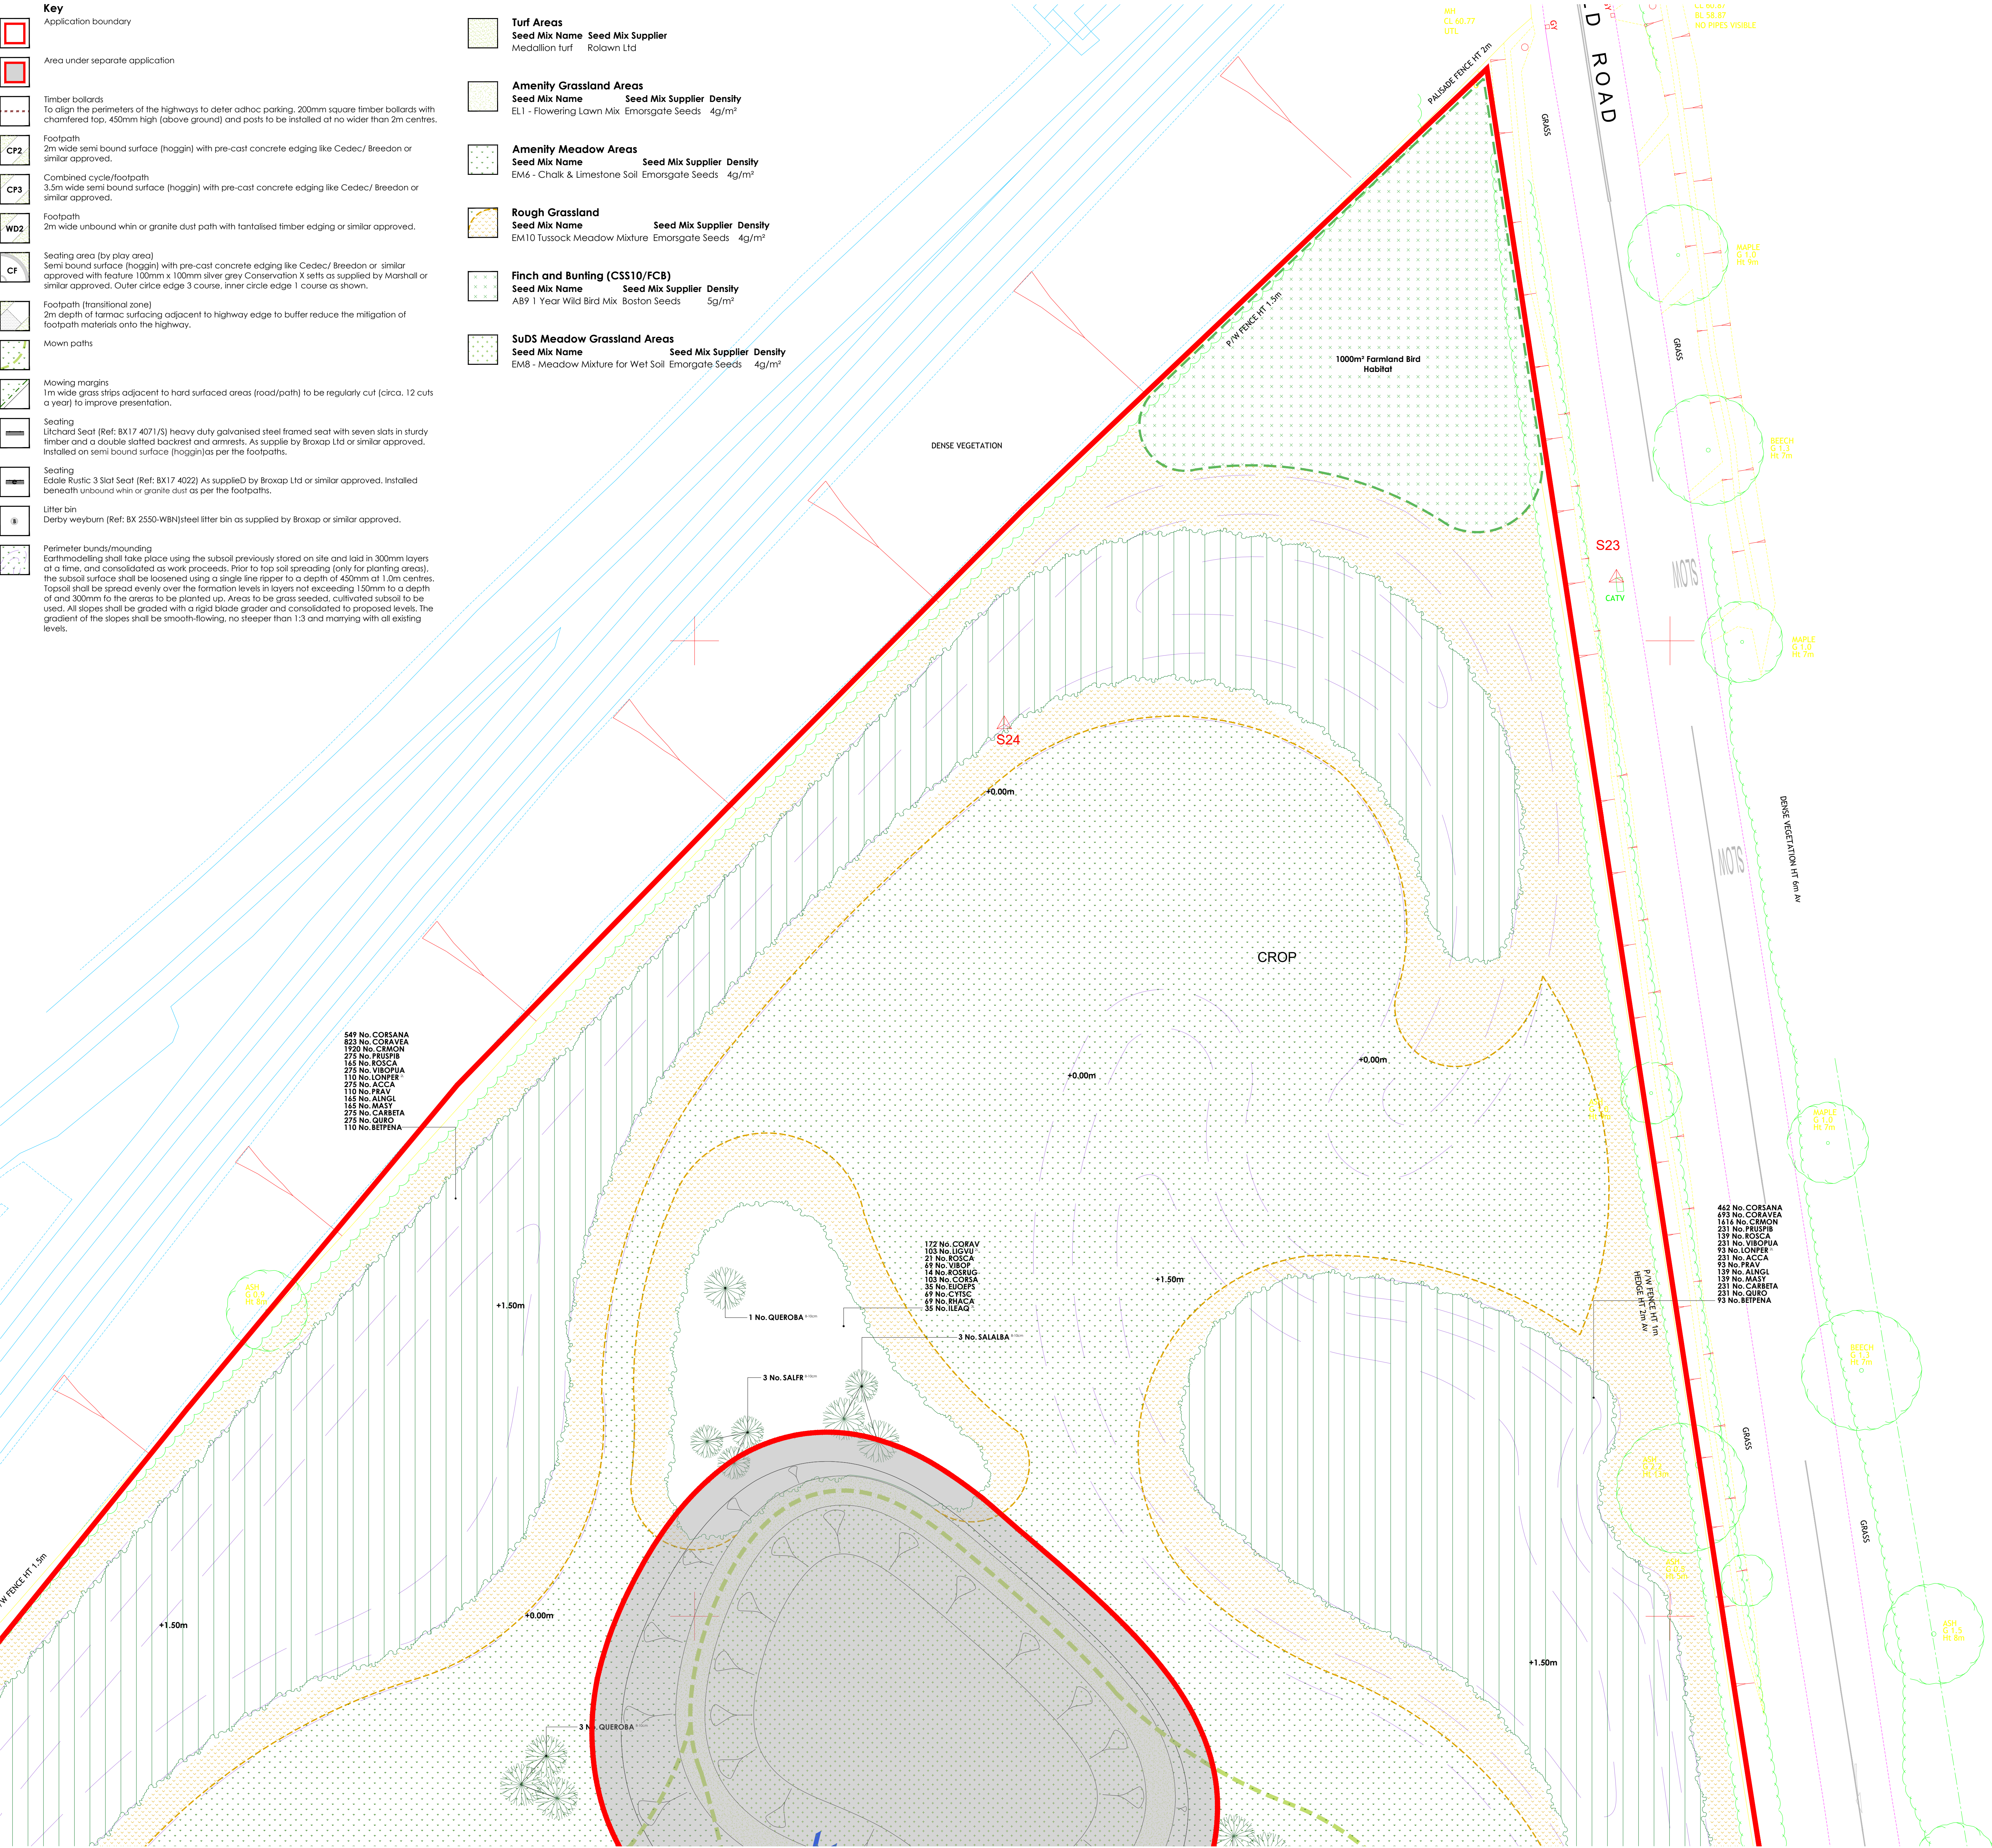

Plant Schedule									
Trees - Feature									
Abbr	Species	Supply	Size	Girth	Number				
FAGPURA	Fagus sylvatica 'Purpurea'	FTE:Heavy Standard :Clear Stem 175-200 :RB	350-425cm	12-14cm	3				
LIQST	Liquidambar styraciflua	FTE:Semi mature :Clear Stem min. 200:RB	600cm+	20-25cm	1				
PYRCHAC	Pyrus calleryana 'Chanticleer'	FTE:Semi Mature :Clear Stem 175-200 :RB	600cm+	25-30cm	7				
					Total :11				
Trees - POS									
Abbr	Species	Supply	Size	Girth	Number				
BETPENA	Betula pendula	POS:Multi-Stemmed :3/5 brks :C 30L	250-300cm		9				
ALINGLUA	Alnus glutinosa	POS:Standard :Clear Stem 150-175 :C 30L	250-300cm	8-10cm	13				
BENINGA	Betula nigra	POS:Standard :Clear Stem 150-175 :C 30L	250-300cm	8-10cm	9				
QUEROBA	Quercus robur	POS:Standard :Clear Stem 150-175 :C 30L	250-300cm	8-10cm	10				
SALALBA	Salix alba	POS:Standard :Clear Stem 150-175 :C 30L	250-300cm	8-10cm	12				
SALFR	Salix fragilis	POS:Standard :Clear Stem 150-175 :C 30L	250-300cm	8-10cm	6				
ACECAMA	Acer campestre	POS:Selected Standard :Clear Stem 175-200 :BR	300-350cm	10-12cm	21				
CARBET	Carpinus betulus	POS:Selected Standard :Clear Stem 175-200 :BR	300-350cm	10-12cm	2				
PRUPLEA	Prunus avium 'Plena'	POS:Selected Standard :Clear Stem 175-200 :BR	300-350cm	10-12cm	17				
SOKARIA	Sorbus aria	POS:Selected Standard :Clear Stem 175-200 :BR	300-350cm	10-12cm	14				
SORTO	Sorbus torminalis	POS:Selected Standard :Clear Stem 175-200 :BR	300-350cm	10-12cm	6				
					Total :113				
Specimen Shrubs									
Abbr	Species	Pot Size	Height	Habit	Number				
FATJAPA	Fatsia japonica	20L	150-175cm	Bushy	1				
PHOWAVA	Phormium 'Yellow Wave'	25L	100-125cm	Triple Crown	6				
					Total :7				
Single Species Hedgerows									
Abbr	Species	Pot Size	Height	Habit	Density	Number			
ELAEBG	Elaeagnus x ebbingei 'Compacta'	10L	80-100cm	Bushy	0.4Cfr	241			
EUAJPH	Euonymus japonicus 'Jean Hughes'	5L	60-80cm	Bushy	0.25Cfr	91			
INSTANT	Native Mix Species Instant Hedge	INSTANT HEDGE	125-150cm	Bushy: Trough	1Cfr	18			
PHOFRR	Photinia x fraseri 'Red Robin'	INSTANT HEDGE	125-150cm	Bushy: Trough	1Cfr	49			
					Total :399				
Native Mix Species Hedgerow									
Abbr	Species	Supply	Height	Density	Mix %	Number			
CORAV	Corylus avellana	1+1 :3 brks :BR	60-80cm	0.4Cfr Double Staggered at 0.4m offset	25%	9			
GRAMON	Crataegus monogyna	1+1 :3 brks :BR	60-80cm	0.4Cfr Double Staggered at 0.4m offset	50%	18			
CORSA	Cornus sanguinea	3 brks :C	60-80cm	0.4Cfr Double Staggered at 0.4m offset	5%	2			
ILEAQ	Ilex aquifolium	Bushy :3L	40-60cm	0.4Cfr Double Staggered at 0.4m offset	5%	2			
VIBOP	Viburnum opulus	1+1 :3 brks :BR	60-80cm	0.4Cfr Double Staggered at 0.4m offset	10%	4			
LONPER	Lonicera periclymenum	Branched: Caned :3L	60-80cm	0.4Cfr Double Staggered at 0.4m offset	2%	1			
ROSCA	Rosa canina	1+1 :3 brks :BR	60-80cm	0.4Cfr Double Staggered at 0.4m offset	3%	2			
					Total :38				
Native Mix Species Hedgerow (Thornless)									
Abbr	Species	Supply	Height	Density	Mix %	Number			
CORSA	Cornus sanguinea	1+1 :3 brks :BR	60-80cm	0.3Cfr Double Staggered at 0.3m offset	10%	47			
CORAV	Corylus avellana	1+1 :3 brks :BR	60-80cm	0.3Cfr Double Staggered at 0.3m offset	25%	117			
LIGVU	Ligustrum vulgare	Bushy :C 2L	60-80cm	0.3Cfr Double Staggered at 0.3m offset	25%	117			
ACCA	Acer campestre	1+1 :3 brks :BR	60-80cm	0.3Cfr Double Staggered at 0.3m offset	30%	139			
VIBOP	Viburnum opulus	1+1 :3 brks :BR	60-80cm	0.3Cfr Double Staggered at 0.3m offset	10%	47			
					Total :467				
Shrubs - Site Entrance									
Abbr	Species	Pot Size	Height	Habit	Density	Number			
CAREVT	Carex oshimensis 'Everest'	5L	Full Pot	0.5Cfr	56				
HEUMIPP	Heuchera micrantha 'Palace Purple'	5L	Full Pot	0.5Cfr	26				
HEBPS	Hebe pinguifolia 'Sutherlandii'	10L	30-40cm	Bushy	0.6Cfr	54			
MISSKLP	Miscanthus sinensis 'Klein Fontaine'	5L	Full Pot	0.6Cfr	32				
PHOPLBL	Phormium 'Platt's Black'	10L	60-80cm	Triple crown	0.7Cfr	38			
					Total :206				
Shrubs - Ornamental's in POS/Play Area									
Abbr	Species	Pot Size	Height	Habit	Density	Number			
CAREVE	Carex oshimensis 'Evergold'	5L	Full Pot	0.6Cfr	25				
LAVANH	Lavandula angustifolia 'Hidcote'	3L	20-30cm	Bushy	0.4Cfr	31			
URMU	Liriope muscari	3L	Full Pot	0.6Cfr	31				
PENVI	Pennisetum villosum	3L	Full Pot	0.6Cfr	36				
					Total :123				
Native Structural Planting Mix									
Abbr	Species	Supply	Height	Mix	Density	Area	Number		
ACCA	Acer campestre	1+2 :Whip :5 brks :BR	125-150cm	5%	1Cfr	505.09m²	506		
ALINGL	Alnus glutinosa	1+2 :Whip :3 brks :BR	125-150cm	3%	1Cfr	303.06m²	304		
BETPENA	Betula pendula	1+2 :Whip :3 brks :BR	125-150cm	2%	1Cfr	202.04m²	203		
CARBETA	Carpinus betulus	1+2 :Whip :4 brks :BR	125-150cm	5%	1Cfr	505.09m²	506		
CORSAIA	Cornus sanguinea	1+1 :3 brks :BR	60-80cm	10%	1Cfr	1010.2m²	1011		
CORAVEA	Corylus avellana	1+1 :3 brks :BR	60-80cm	15%	1Cfr	1515.29m²	1516		
CRMON	Crataegus monogyna	1+1 :3 brks :BR	60-80cm	35%	1Cfr	3535.69m²	3536		
LONPER	Lonicera periclymenum	Bushy :C 2L	60-80cm	2%	1Cfr	202.04m²	203		
MASY	Malus sylvestris	1+2 :Whip :4 brks :BR	125-150cm	3%	1Cfr	303.06m²	304		
PRAY	Prunus avium	1+2 :Whip :3 brks :BR	125-150cm	2%	1Cfr	202.04m²	203		
PRUSPB	Prunus spinosa	1+1 :3 brks :BR	60-80cm	5%	1Cfr	505.09m²	506		
QURO	Quercus robur	1+2 :Whip :4 brks :BR	125-150cm	5%	1Cfr	505.09m²	506		
ROSCA	Rosa canina	1+1 :3 brks :BR	60-80cm	3%	1Cfr	303.06m²	304		
VIBOPUA	Viburnum opulus	1+1 :3 brks :BR	60-80cm	5%	1Cfr	505.09m²	506		
					Total :10101.93m²	Total :10114			
Native Scrub Planting Mix									
Abbr	Species	Supply	Height	Mix	Density	Area	Number		
CORSA	Cornus sanguinea	1+1 :3 brks :BR	60-80cm	15%	1Cfr	323.4m²	325		
CORAV	Corylus avellana	1+1 :3 brks :BR	60-80cm	25%	1Cfr	539.01m²	542		
CYTSC	Cytisus scoparius	1+1 :3 brks :BR	60-80cm	10%	1Cfr	215.6m²	218		
EUEOFS	Euonymus europaeus	1+1 :3 brks :BR	60-80cm	5%	1Cfr	107.8m²	111		
ILEAQ	Ilex aquifolium	Bushy :3/5 brks :C 3L	60-80cm	5%	1Cfr	107.8m²	111		
LIGVU	Ligustrum vulgare	Bushy :C 2L	60-80cm	15%	1Cfr	323.4m²	325		
RHACA	Rhamnus cathartica	1+1 :3 brks :BR	60-80cm	10%	1Cfr	215.6m²	218		
ROSCA	Rosa canina	1+1 :3 brks :BR	60-80cm	3%	1Cfr	44.67m²	47		
ROSRUG	Rosa rugosa	1+1 :3 brks :BR	60-80cm	2%	1Cfr	43.11m²	45		
VIBOP	Viburnum opulus	1+1 :3 brks :BR	60-80cm	10%	1Cfr	215.6m²	218		
					Total :2155.99m²	Total :2180			
Native Scrub Planting Mix (Thornless)									
Abbr	Species	Supply	Height	Mix	Density	Area	Number		
CORSA	Cornus sanguinea	1+1 :3 brks :BR	60-80cm	20%	1Cfr	99.11m²	101		
CORAV	Corylus avellana	1+1 :3 brks :BR	60-80cm	30%	1Cfr	148.66m²	151		
CYTSC	Cytisus scoparius	1+1 :3 brks :BR	60-80cm	10%	1Cfr	49.56m²	52		
EUEOFS	Euonymus europaeus	1+1 :3 brks :BR	60-80cm	10%	1Cfr	49.56m²	52		
LIGVU	Ligustrum vulgare	Bushy :C 2L	60-80cm	20%	1Cfr	99.11m²	101		
VIBOP	Viburnum opulus	1+1 :3 brks :BR	60-80cm	10%	1Cfr	49.56m²	52		
					Total :495.56m²	Total :509			
Naturalised Bulbs									
Abbreviation	Species	Specification	Density	Number					
ANEBLF	Anemone blanda blue flowered Bulb	10/m²	281						
GAUNI	Galanthus nivalis Bulb	10/m²	281						
HYANSC	Hyacinthoides non-scripta Bulb	10/m²	281						
MUSARBS	Muscari armeniacum 'Blue Spire' Bulb	10/m²	281						
				Total :1124					

Location Plan

22

22

<

Drawing to be read in conjunction with GL2024 SP 01 Landscape Specification.

Location Plan	Rev	Date	Notes	Int.
Project: Highover Farm, Hitchin, North Hertfordshire				Int.
Drawing title: POS Landscape Proposals (ph1)				Int.
Sheet 3 of 3				Int.
Author: PLANNING				Int.
Client: BDW North Thames				Int.
Scale: 1:250 @ A0				Int.
Drawn By: AL				Int.
Checked By: HJ				Int.
Date: 28/10/2025				Int.
Reference: GL2024 LP 22				Int.