


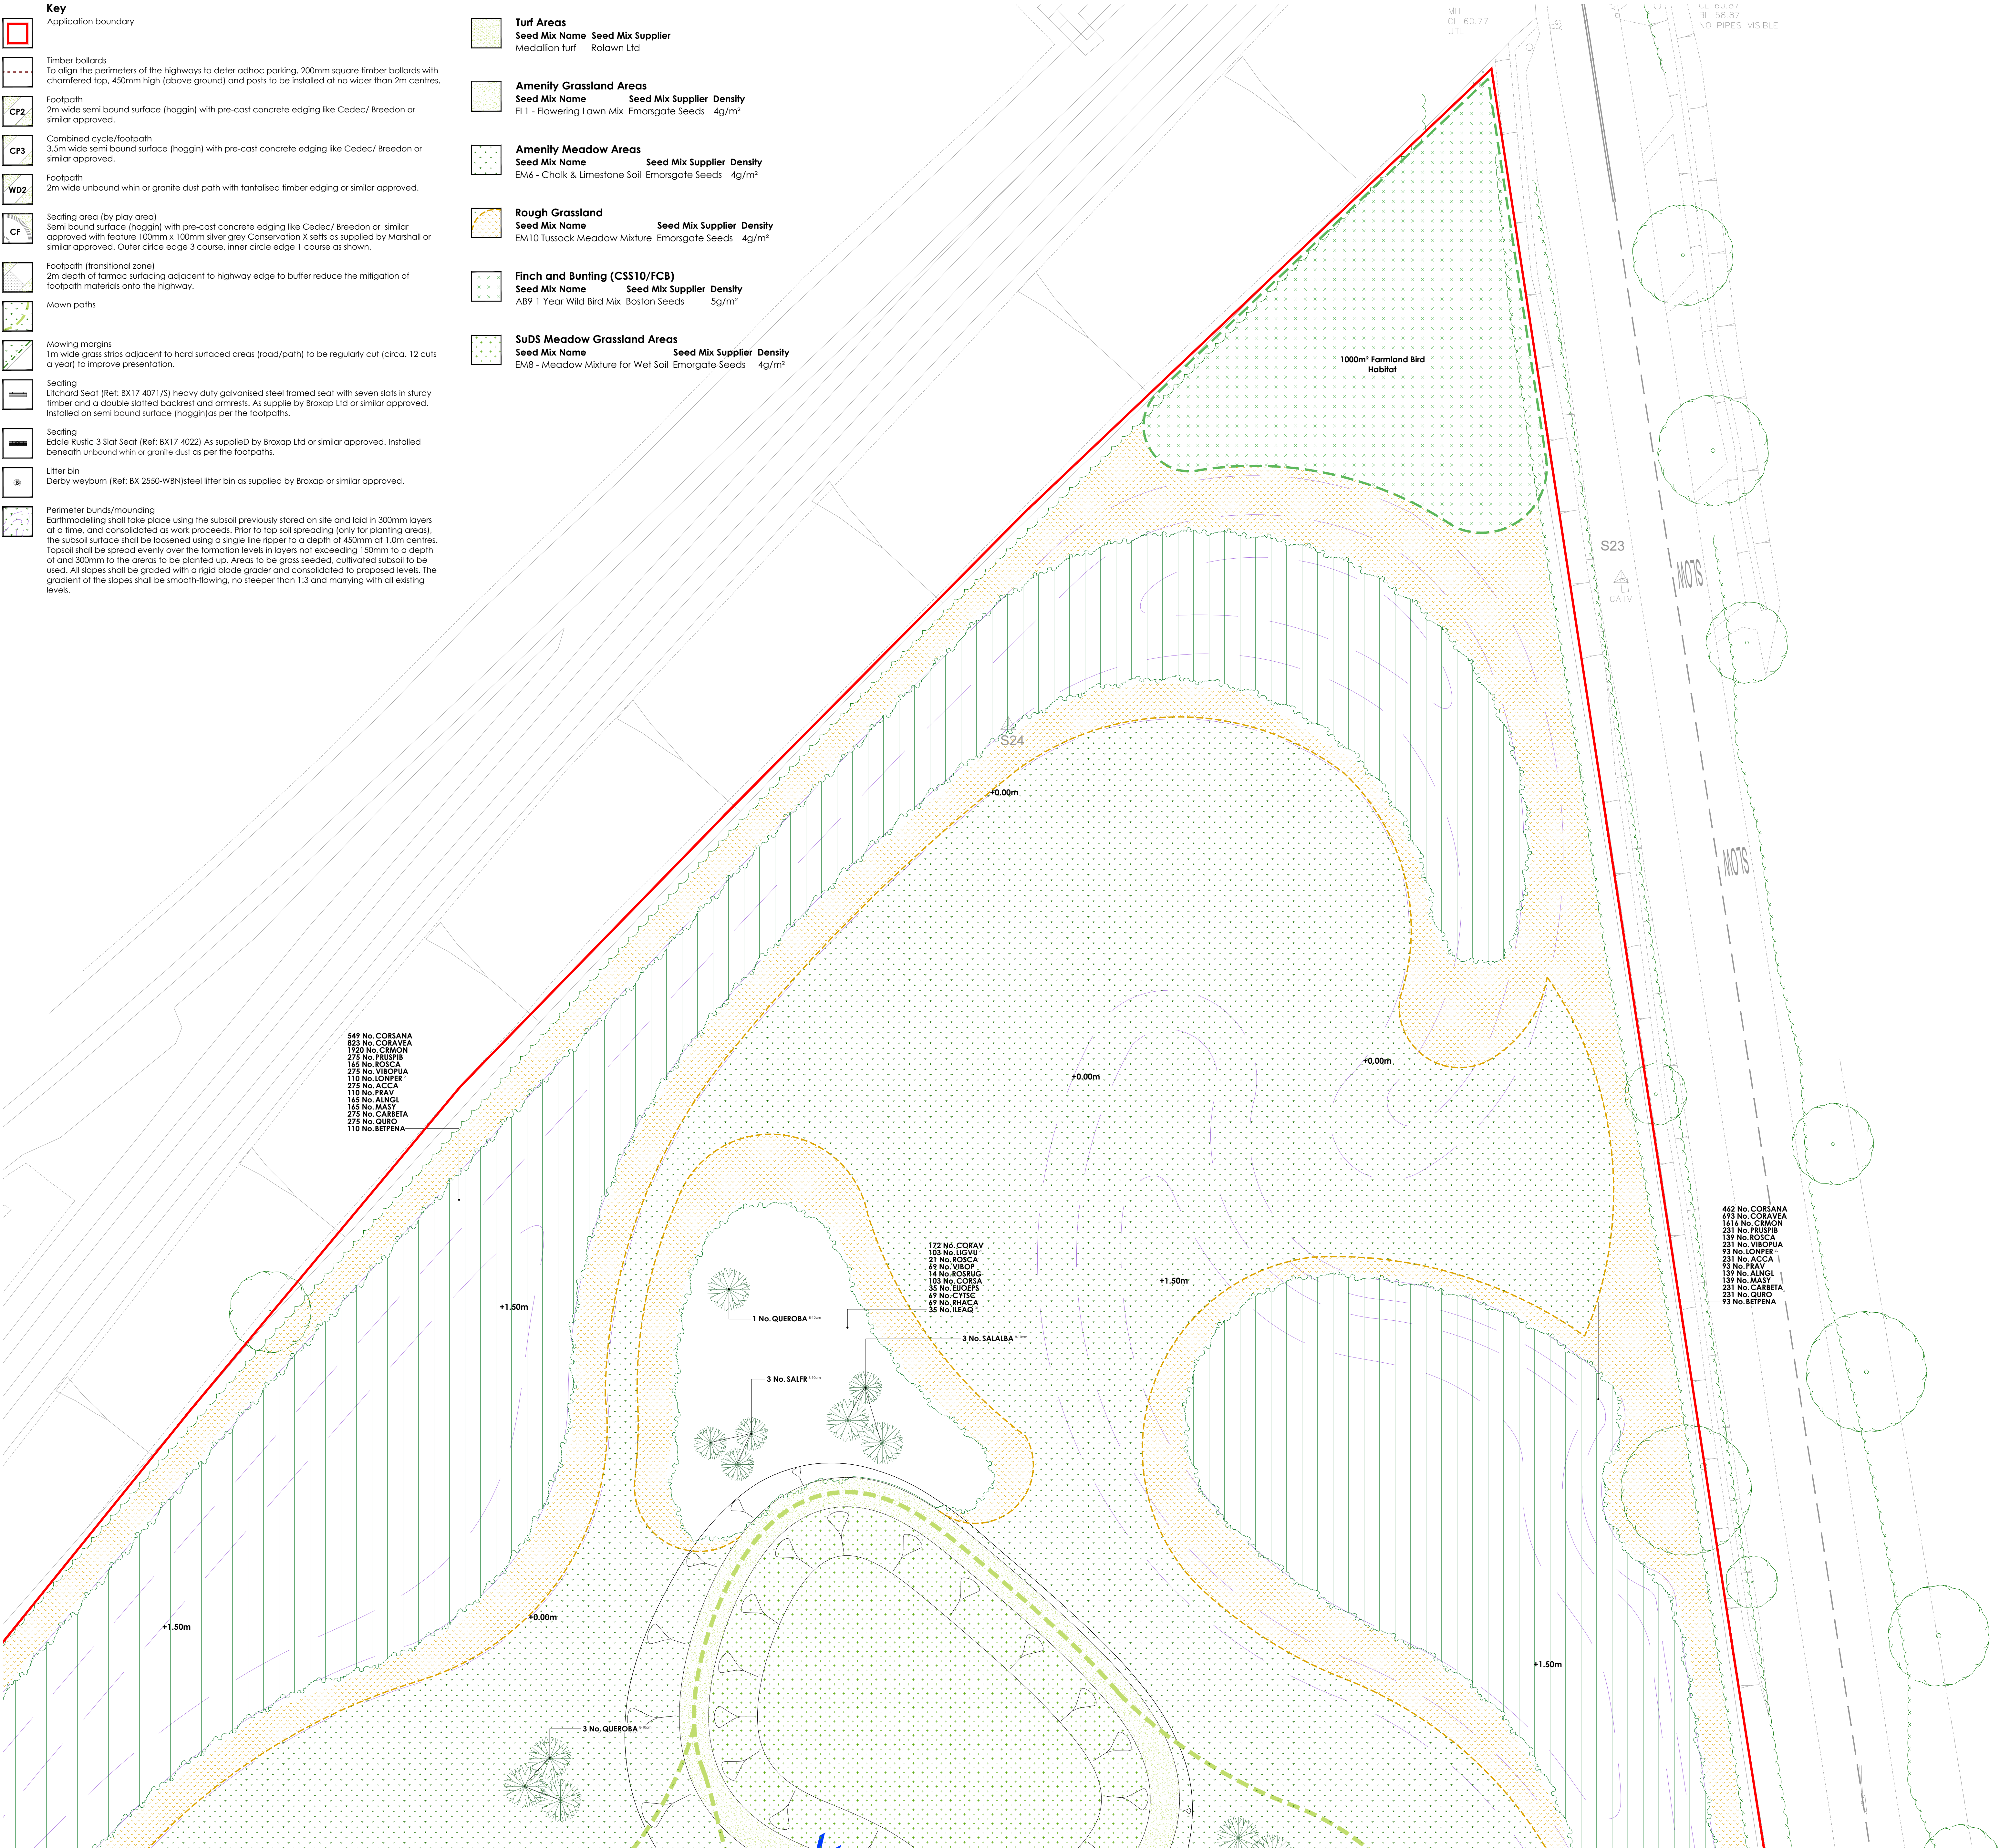

Plant Schedule							
Trees - Feature							
Abbr	Species	Supply	Size	Girth	Number		
FAGPURA	Fagus sylvatica 'Purpurea'	FTE Heavy Standard :Clear Stem 175-200 :RB	350-425cm	12-14cm	3		
LIQST	Liquidambar styraciflua	FTE Semi mature :Clear Stem min. 200:RB	600cm+	20-25cm	1		
PYRCHAC	Pyrus calleryana 'Charnticlee'	FTE Semi Mature :Clear Stem 175-200 :RB	600cm+	25-30cm	3		
					Total :7		
Trees - POS							
Abbr	Species	Supply	Size	Girth	Number		
BETPENA	Betula pendula	POS Multi-Stemmed :3/5 brks :C 30L	250-300cm		9		
ALINGLUA	Alnus glutinosa	POS Standard :Clear Stem 150-175 :C 30L	250-300cm	8-10cm	13		
BENINGA	Betula nigra	POS Standard :Clear Stem 150-175 :C 30L	250-300cm	8-10cm	9		
QUEROBA	Quercus robur	POS Standard :Clear Stem 150-175 :C 30L	250-300cm	8-10cm	10		
SALALBA	Salix alba	POS Standard :Clear Stem 150-175 :C 30L	250-300cm	8-10cm	12		
SALFR	Salix fragilis	POS Standard :Clear Stem 150-175 :C 30L	250-300cm	8-10cm	6		
ACECAMA	Acer campestre	POS Selected Standard :Clear Stem 175-200 :BR	300-350cm	10-12cm	21		
CARBET	Carpinus betulus	POS Selected Standard :Clear Stem 175-200 :BR	300-350cm	10-12cm	2		
FRUPLEA	Prunus avium 'Plena'	POS Selected Standard :Clear Stem 175-200 :BR	300-350cm	10-12cm	17		
SOKARIA	Sorbus aria	POS Selected Standard :Clear Stem 175-200 :BR	300-350cm	10-12cm	14		
SORTO	Sorbus torminalis	POS Selected Standard :Clear Stem 175-200 :BR	300-350cm	10-12cm	6		
					Total :113		
Specimen Shrubs							
Abbr	Species	Pot Size	Height	Habit	Number		
FATJAPA	Fatsia japonica	20L	150-175cm	Bushy	1		
PHOWAYA	Phormium 'Yellow Wave'	25L	100-125cm	Triple Crown	3		
					Total :4		
Single Species Hedgerows							
Abbr	Species	Pot Size	Height	Habit	Density	Number	
ELAEB	Elaeagnus x ebbingei 'Compacta'	10L	80-100cm	Bushy	0.4Ctr	241	
EUAJPH	Eunymnus japonicus 'Jean Hughes'	5L	60-80cm	Bushy	0.25Ctr	45	
INSTANT	Native Mix Species Instant Hedge	INSTANT HEDGE	125-150cm	Bushy :Trough	1Ctr	18	
PHOFRR	Photinia x fraseri 'Red Robin'	INSTANT HEDGE	125-150cm	Bushy :Trough	1Ctr	18	
					Total :322		
Native Mix Species Hedgerow							
Abbr	Species	Supply	Height	Density	Mix %	Number	
CORAV	Corylus avellana	1+1 :3 brks :BR	60-80cm	0.4Ctr Double Staggered at 0.4m offset	25%	9	
CRAMON	Crataegus monogyna	1+1 :3 brks :BR	60-80cm	0.4Ctr Double Staggered at 0.4m offset	50%	18	
CORSA	Cornus sanguinea	3 brks :C	60-80cm	0.4Ctr Double Staggered at 0.4m offset	5%	2	
ILEAQ	Ilex aquifolium	Bushy :3L	40-60cm	0.4Ctr Double Staggered at 0.4m offset	5%	2	
VIBOP	Viburnum opulus	1+1 :3 brks :BR	60-80cm	0.4Ctr Double Staggered at 0.4m offset	10%	4	
LONPER	Lonicera periclymenum Branched	Caned :3L	60-80cm	0.4Ctr Double Staggered at 0.4m offset	2%	1	
ROSCA	Rosa canina	1+1 :3 brks :BR	60-80cm	0.4Ctr Double Staggered at 0.4m offset	3%	2	
					Total :38		
Native Mix Species Hedgerow (Thornless)							
Abbr	Species	Supply	Height	Density	Mix %	Number	
CORSA	Cornus sanguinea	1+1 :3 brks :BR	60-80cm	0.3Ctr Double Staggered at 0.3m offset	10%	47	
CORAV	Corylus avellana	1+1 :3 brks :BR	60-80cm	0.3Ctr Double Staggered at 0.3m offset	25%	117	
LIGVU	Ligustrum vulgare	Bushy :C 2L	60-80cm	0.3Ctr Double Staggered at 0.3m offset	25%	117	
ACCA	Acer campestre	1+1 :3 brks :BR	60-80cm	0.3Ctr Double Staggered at 0.3m offset	30%	139	
VIBOP	Viburnum opulus	1+1 :3 brks :BR	60-80cm	0.3Ctr Double Staggered at 0.3m offset	10%	47	
					Total :467		
Shrubs - Site Entrance							
Abbr	Species	Pot Size	Height	Habit	Density	Number	
CAREVI	Carex oshimensis 'Everest'	5L	Full Pot	0.5Ctr	28		
HEUMIPP	Heuchera micrantha 'Palace Purple'	5L	Full Pot	0.5Ctr	13		
HEBPS	Hebe pinguifolia 'Sutherlandii'	10L	30-40cm	Bushy	0.6Ctr	27	
MISSKLP	Miscanthus sinensis 'Klein Fontaine'	5L	Full Pot	0.6Ctr	16		
PHOPLBL	Phormium 'Platt's Black'	10L	60-80cm	Triple crown	0.7Ctr	19	
					Total :103		
Shrubs - Ornamental's in POS/Play Area							
Abbr	Species	Pot Size	Height	Habit	Density	Number	
CAROSE	Carex oshimensis 'Evergold'	3L	0.6Ctr	25			
LAVANH	Lavandula angustifolia 'Hidcote'	3L	20-30cm	Bushy	0.6Ctr	31	
URMU	Liriodendron muscari	3L	Full Pot	0.6Ctr	31		
PENVI	Pennisetum villosum	3L	Full Pot	0.6Ctr	36		
					Total :123		
Native Structural Planting Mix							
Abbr	Species	Supply	Height	Mix	Density	Area	Number
ACCA	Acer campestre	1+2 :Whip :5 brks :BR	125-150cm	5%	1Ctr	505.09m²	506
ALINGL	Alnus glutinosa	1+2 :Whip :3 brks :BR	125-150cm	3%	1Ctr	303.06m²	304
BETPENA	Betula pendula	1+2 :Whip :3 brks :BR	125-150cm	2%	1Ctr	202.04m²	203
CARBETA	Carpinus betulus	1+2 :Whip :4 brks :BR	125-150cm	5%	1Ctr	505.09m²	506
CORSA	Cornus sanguinea	1+1 :3 brks :BR	60-80cm	10%	1Ctr	1010.2m²	1011
CORAVEA	Corylus avellana	1+1 :3 brks :BR	60-80cm	15%	1Ctr	1515.29m²	1516
CRAMON	Crataegus monogyna	1+1 :3 brks :BR	60-80cm	35%	1Ctr	3535.69m²	3536
LONPER	Lonicera periclymenum	Bushy :C 2L	60-80cm	2%	1Ctr	202.04m²	203
MASY	Malus sylvestris	1+2 :Whip :4 brks :BR	125-150cm	3%	1Ctr	303.06m²	304
PRAY	Prunus avium	1+2 :Whip :3 brks :BR	125-150cm	2%	1Ctr	202.04m²	203
PRUSPB	Prunus spinosa	1+1 :3 brks :BR	60-80cm	5%	1Ctr	505.09m²	506
QURO	Quercus robur	1+2 :Whip :4 brks :BR	125-150cm	5%	1Ctr	505.09m²	506
ROSCA	Rosa canina	1+1 :3 brks :BR	60-80cm	3%	1Ctr	303.06m²	304
VIBOPUA	Viburnum opulus	1+1 :3 brks :BR	60-80cm	5%	1Ctr	505.09m²	506
					Total :10101.93m²	Total :10114	
Native Scrub Planting Mix							
Abbr	Species	Supply	Height	Mix	Density	Area	Number
CORSA	Cornus sanguinea	1+1 :3 brks :BR	60-80cm	15%	1Ctr	323.4m²	325
CORAV	Corylus avellana	1+1 :3 brks :BR	60-80cm	25%	1Ctr	539.01m²	542
CYTSC	Cytisus scoparius	1+1 :3 brks :BR	60-80cm	10%	1Ctr	215.6m²	218
EUEOPS	Eunymnus europaeus	1+1 :3 brks :BR	60-80cm	5%	1Ctr	107.8m²	111
ILEAQ	Ilex aquifolium	Bushy :3/5 brks :C 3L	60-80cm	5%	1Ctr	107.8m²	111
LIGVU	Ligustrum vulgare	Bushy :C 2L	60-80cm	15%	1Ctr	323.4m²	325
RHACA	Rhamnus cathartica	1+1 :3 brks :BR	60-80cm	10%	1Ctr	215.6m²	218
ROSCA	Rosa canina	1+1 :3 brks :BR	60-80cm	3%	1Ctr	44.67m²	47
ROSRUG	Rosa rugosa	1+1 :3 brks :BR	60-80cm	2%	1Ctr	43.11m²	45
VIBOP	Viburnum opulus	1+1 :3 brks :BR	60-80cm	10%	1Ctr	215.6m²	218
					Total :2155.99m²	Total :2180	
Native Scrub Planting Mix (Thornless)							
Abbr	Species	Supply	Height	Mix	Density	Area	Number
CORSA	Cornus sanguinea	1+1 :3 brks :BR	60-80cm	20%	1Ctr	99.11m²	101
CORAV	Corylus avellana	1+1 :3 brks :BR	60-80cm	30%	1Ctr	148.66m²	151
CYTSC	Cytisus scoparius	1+1 :3 brks :BR	60-80cm	10%	1Ctr	49.56m²	52
EUEOPS	Eunymnus europaeus	1+1 :3 brks :BR	60-80cm	10%	1Ctr	49.56m²	52
LIGVU	Ligustrum vulgare	Bushy :C 2L	60-80cm	20%	1Ctr	99.11m²	101
VIBOP	Viburnum opulus	1+1 :3 brks :BR	60-80cm	10%	1Ctr	49.56m²	52
					Total :495.56m²	Total :509	
Naturalised Bulbs							
Abbreviation	Species	Supply	Specification	Density	Number		
ANEBLF	Anemone blanda blue flowered	Bulb	10/m²	281			
GALNI	Galanthus nivalis	Bulb	10/m²	281			
HYASC	Hyacinthoides non-scripta	Bulb	10/m²	281			
MUSARS	Muscari armenicum 'Blue Spike'	Bulb	10/m²	281			
					Total :1124		

<