



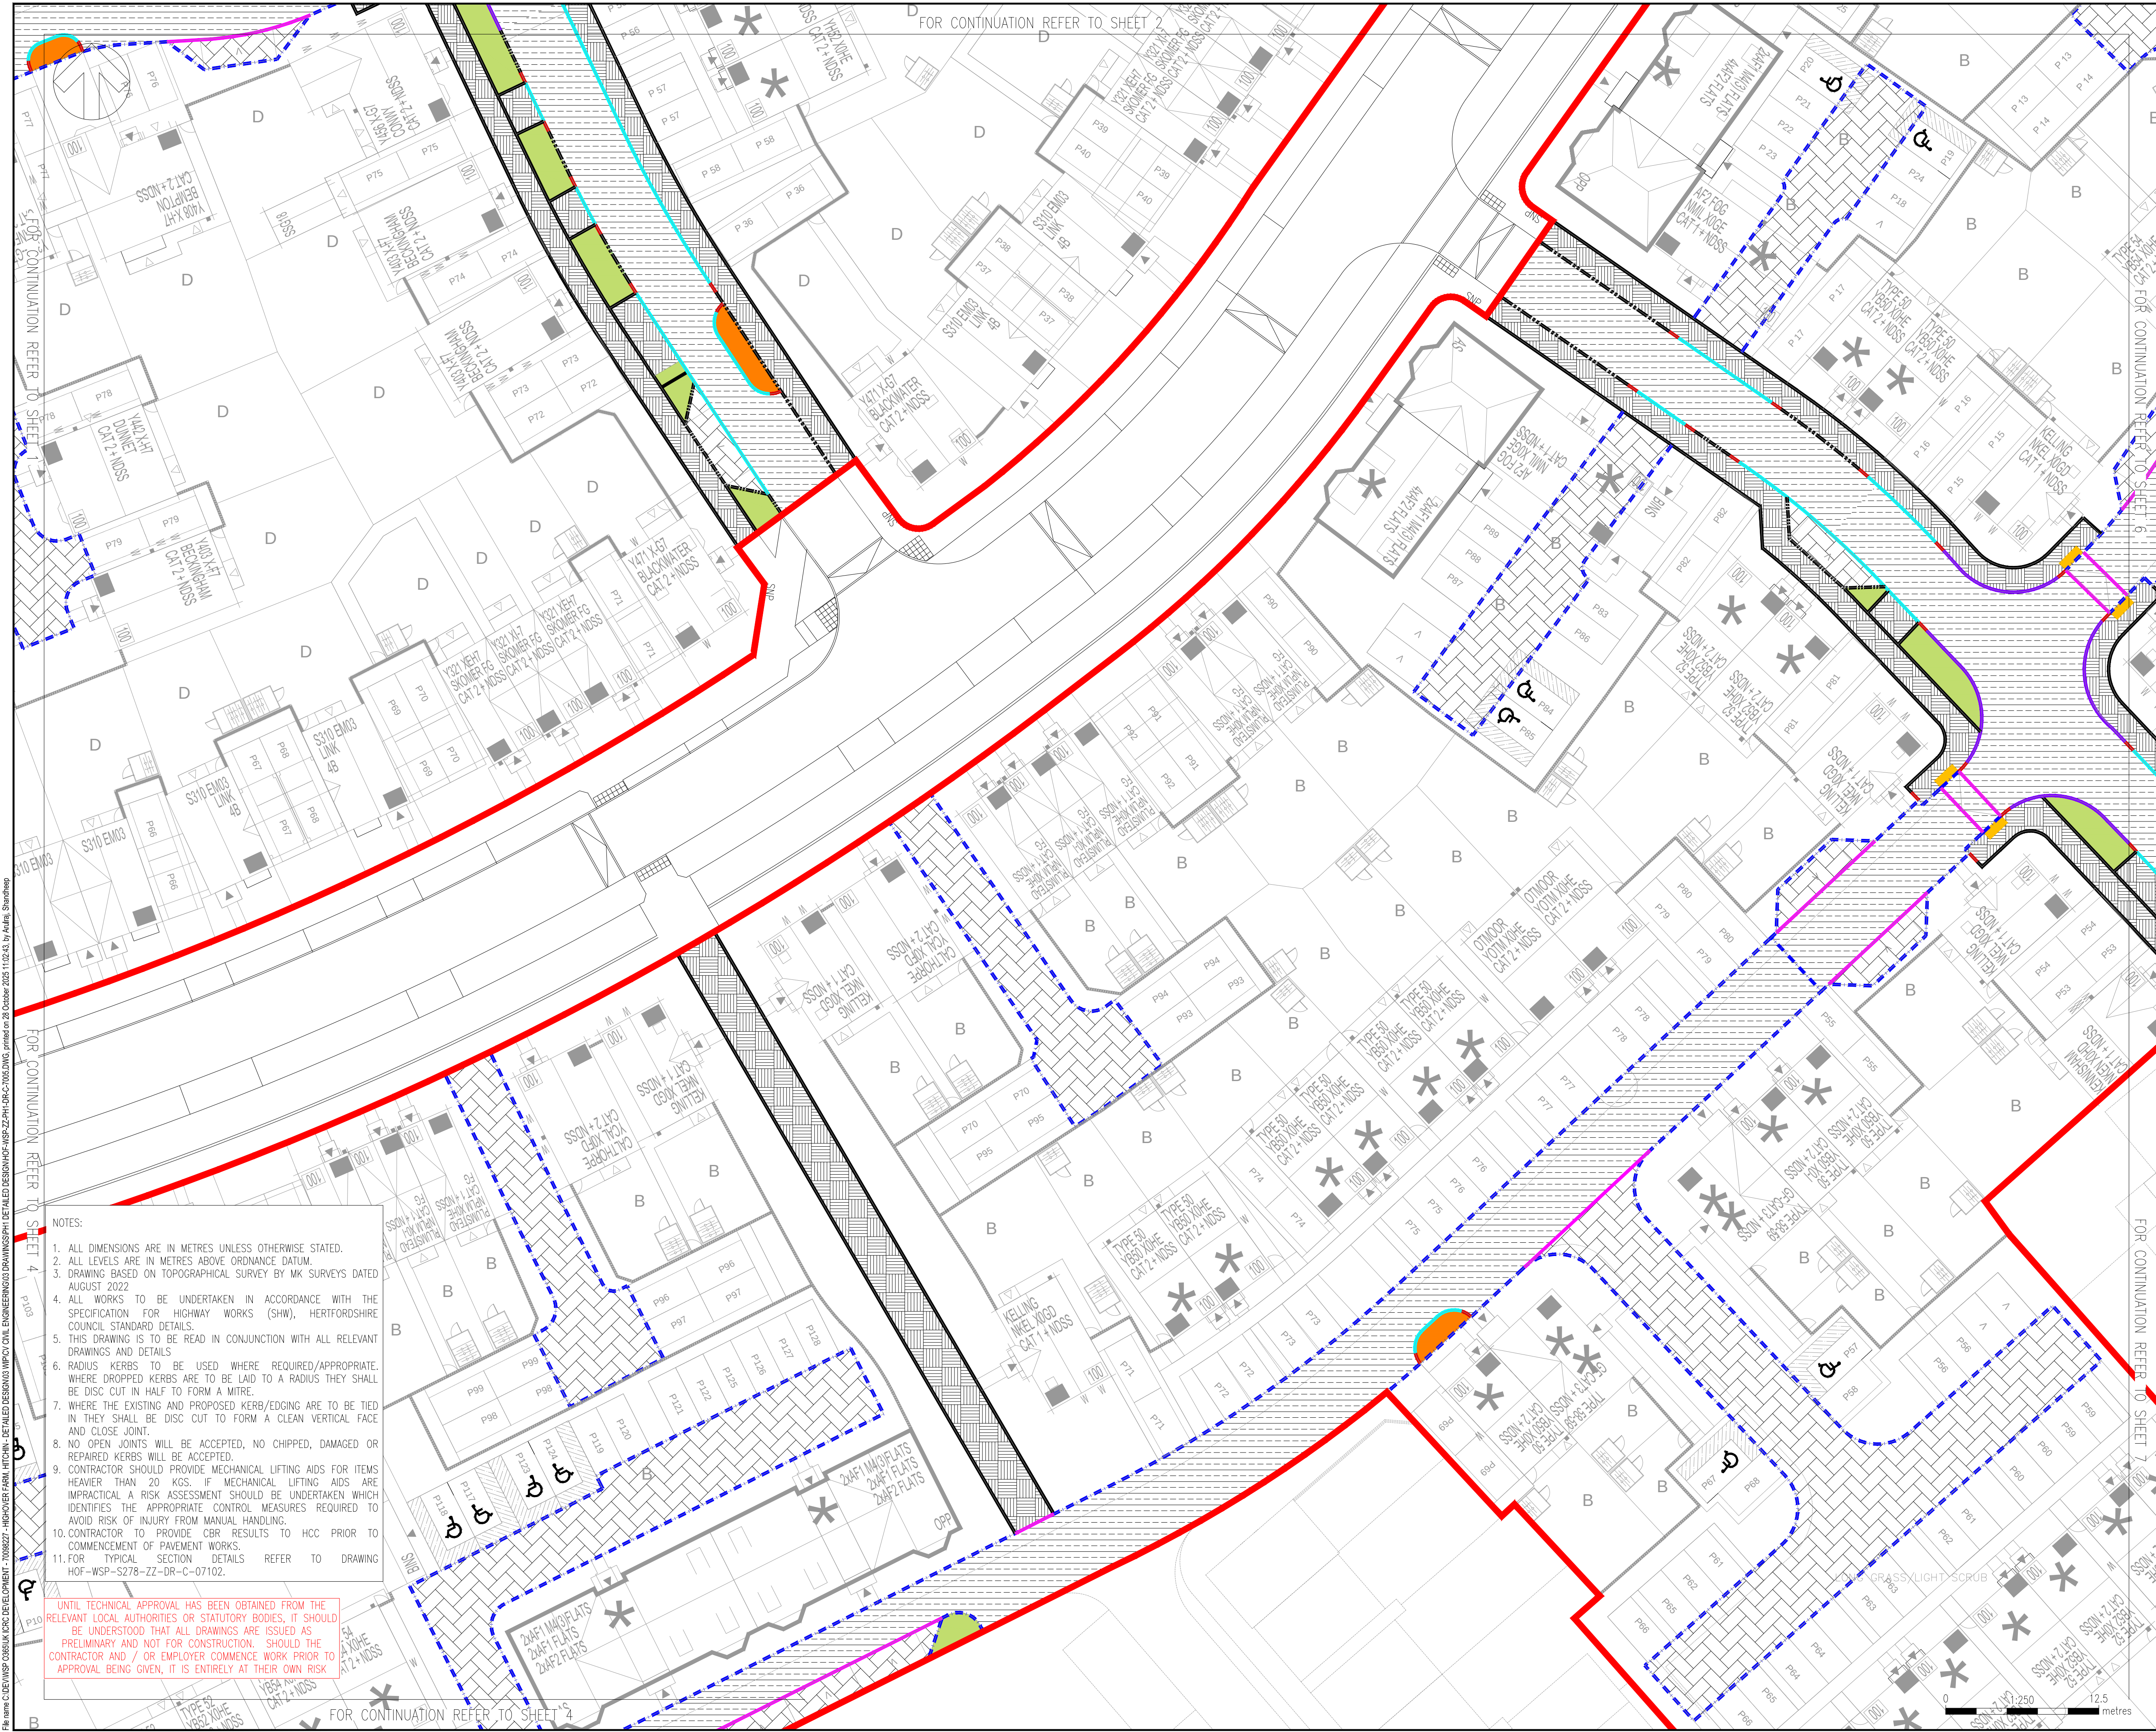

DO NOT SCALE	
KEY	
	SITE BOUNDARY
	ADOPTABLE TARMAC ROAD CARRIAGEWAY CONSTRUCTION
	ADOPTABLE FOOTWAY CONSTRUCTION
	ADOPTABLE BLOCK PAVING CONSTRUCTION
	ADOPTABLE LANDSCAPING
	PRIVATE BLOCK PAVING CONSTRUCTION
	ADOPTABLE BUFF TACTILE PAVING
	HB2 KERB 125mm UPSTAND
	BULLNOSED KERB 25mm UPSTAND
	BULLNOSED KERB 6mm UPSTAND
	BULLNOSED KERB 50mm UPSTAND
	EF TYPE KERB AT THE EDGES OF FOOTWAY
	CHANNEL SQUARE - FLUSH
	DROPPER KERB (DR1 OR DL1)
	BUILDOUT AREA

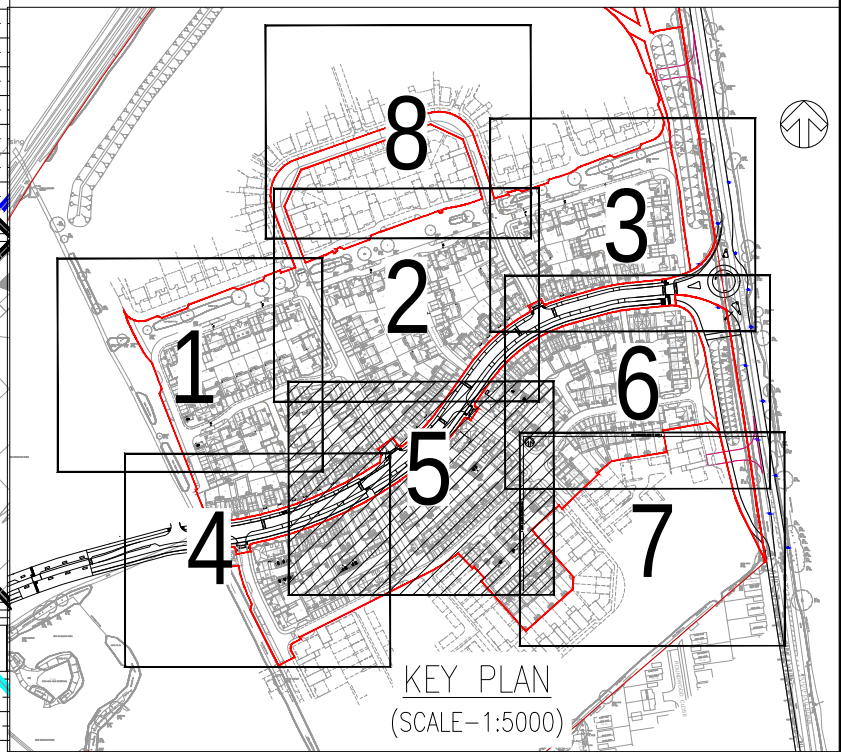

REV	DATE	BY	DESCRIPTION	CHK	APP
P03	27/10/2025	NK	UPDATED TO SUIT REVISED MASTERPLAN	DSB	TP
P02	21/02/2025	PR	UPDATED PAVING AND KERBING	DSB	LJM
P01	14/10/2024	MH	FIRST ISSUE	DSB	LJM

DRAWING STATUS:	S2 - FOR INFORMATION
-----------------	----------------------

Unit 9 The Chase, John Tate Road, Foxholes Business Park, Hertford, SG13 7NN, UK
T+ 44 (0) 1992 526 000, F+ 44 (0) 1992 526 001
wsp.com

CLIENT:	BARRATT DAVID WILSON HOMES
---------	----------------------------

ARCHITECT:	PLANIT
------------	--------

SITE/PROJECT:	HIGHOVER FARM, HITCHIN
---------------	------------------------

TITLE:	PHASE 1 PAVEMENT & KERBING SHEET 5 OF 8
--------	---

SCALE @ A1:	1:250	CHECKED:		DSB	APPROVED:	LJM	
PROJECT NO:	700982227	DESIGNED:	RH	DRAWN:	RH	DATE:	October 25

DRAWING NO:	HOF-WSP-ZZ-PH1-DR-C-7005	REV:	P03
-------------	--------------------------	------	-----

© WSP UK Ltd

File name: C:\DWSP\035\UK\DRG DEVELOPMENT - 70098227 - HIGHOVER FARM, HITCHIN - DETAILED DESIGN\WPC\03 CIVIL ENGINEERING\03 DRAWINGS\PH1 DETAILED DESIGN\HOF-WSP-ZZ-PH1-DR-C-7005.DWG, printed on 30 October 2025 11:02:43, by Amlia, Stanthorpe