


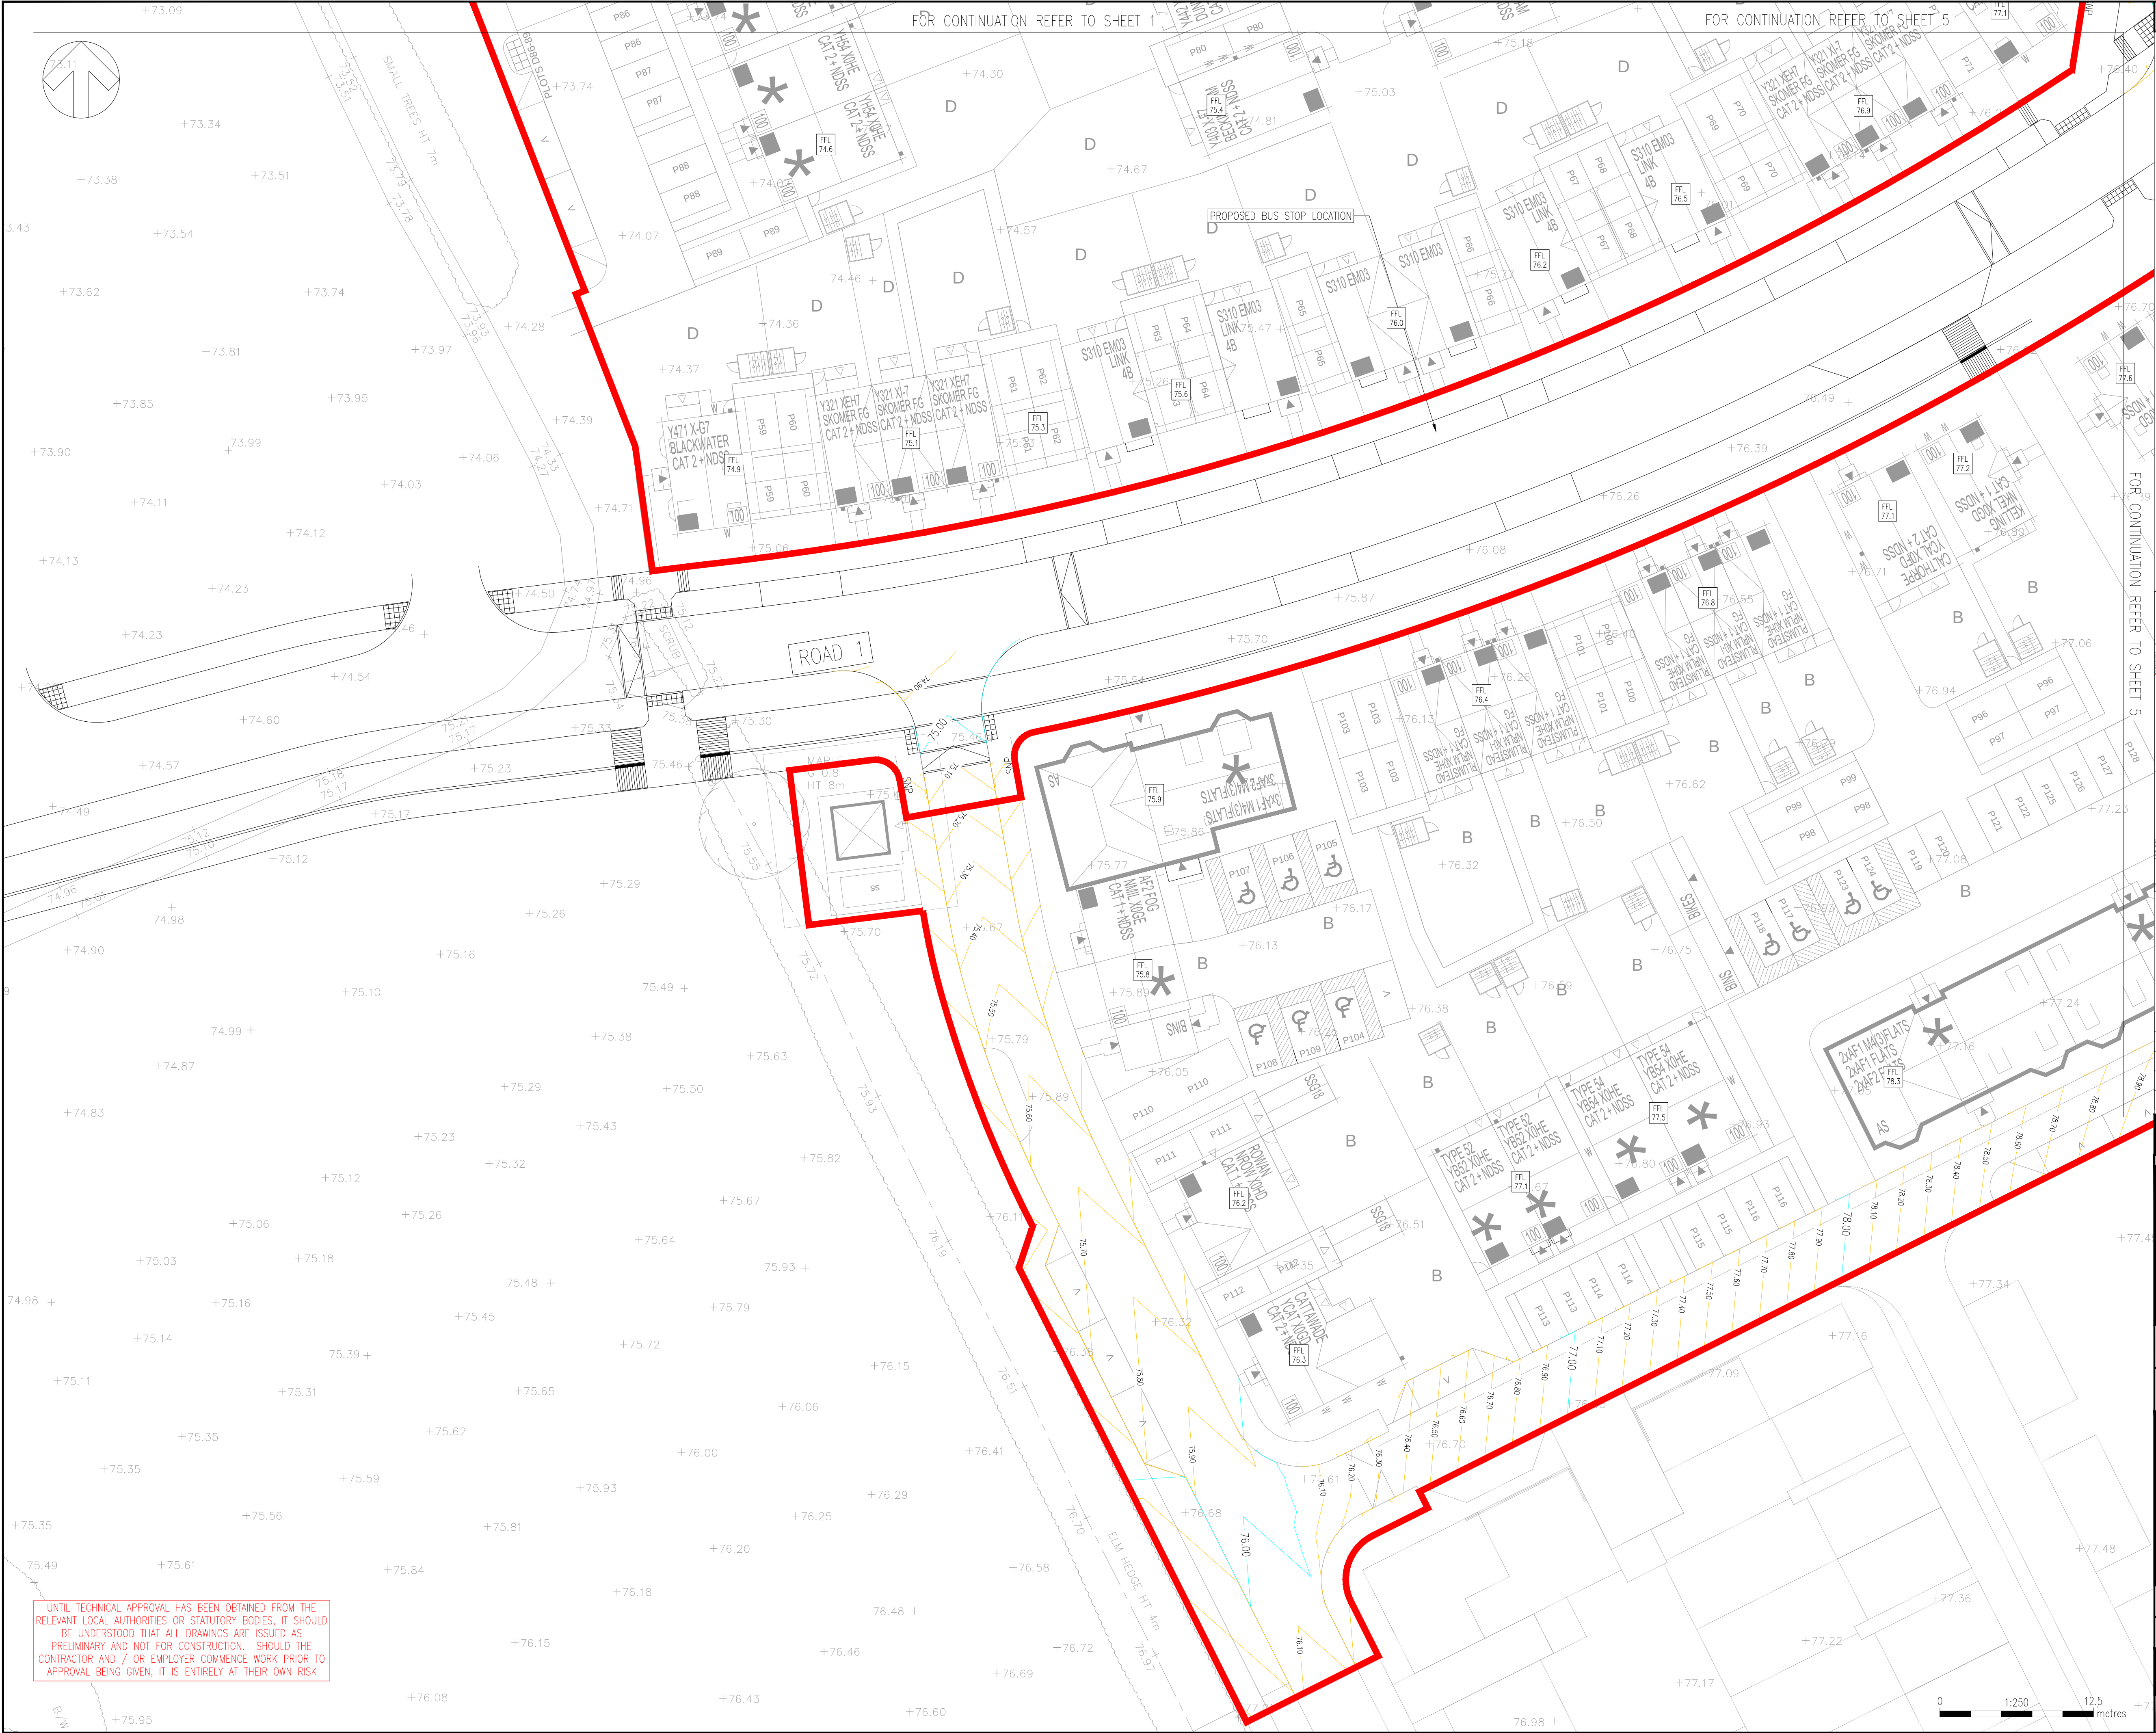

DO NOT SCALE

KEY:

- FINISHED FLOOR LEVEL SUBJECT TO DETAILED DESIGN (+/- 300mm)
- SITE BOUNDARY
- MAJOR CONTOUR - 1m INTERVALS
- MINOR CONTOUR - 0.1m INTERVALS

NOTES:

- ALL DIMENSIONS ARE IN METRES UNLESS OTHERWISE STATED.
- ALL LEVELS ARE IN METRES ABOVE ORNANCE DATUM.
- DRAWING BASED ON TOPOGRAPHICAL SURVEY BY MK SURVEYS DATED AUGUST 2022
- ALL WORKS TO BE UNDERTAKEN IN ACCORDANCE WITH THE SPECIFICATION FOR HIGHWAY WORKS (SHW), HERTFORDSHIRE COUNCIL STANDARD DETAILS.
- THIS DRAWING IS TO BE READ IN CONJUNCTION WITH ALL RELEVANT DRAWINGS AND DETAILS
- RADIUS KERBS TO BE USED WHERE REQUIRED/APPROPRIATE. WHERE DROPPED KERBS ARE TO BE LAID TO A RADIUS THEY SHALL BE DISC CUT IN HALF TO FORM A MITRE.
- WHERE THE EXISTING AND PROPOSED KERB/EDGING ARE TO BE TIED IN THEY SHALL BE DISC CUT TO FORM A CLEAN VERTICAL FACE AND CLOSE JOINT.
- NO OPEN JOINTS WILL BE ACCEPTED, NO CHIPPED, DAMAGED OR REPAIRED KERBS WILL BE ACCEPTED.
- CONTRACTOR SHOULD PROVIDE MECHANICAL LIFTING AIDS FOR ITEMS HEAVIER THAN 20 KGS. IF MECHANICAL LIFTING AIDS ARE IMPRACTICAL A RISK ASSESSMENT SHOULD BE UNDERTAKEN WHICH IDENTIFIES THE APPROPRIATE CONTROL MEASURES REQUIRED TO AVOID RISK OF INJURY FROM MANUAL HANDLING.
- CONTRACTOR TO PROVIDE CBR RESULTS TO HCC PRIOR TO COMMENCEMENT OF PAVEMENT WORKS.

KEY PLAN
(SCALE:1:5000)

P04	27/10/2025	SM	UPDATED TO SUIT REVISED MASTERPLAN	DSB	TP
P03	06/06/2025	DSB	UPDATE TO SUIT REVISED MASTERPLAN	DSB	LJM
P02	25/02/2025	PR	CONTOURS UPDATED	DSB	LJM
P01	08/10/2024	MH	FIRST ISSUE	DSB	LJM
REV	DATE	BY	DESCRIPTION	CHK	APP

DRAWING STATUS:

S2 - FOR INFORMATION

Unit 9 The Chase, John Tate Road, Foxholes Business Park, Hertford, SG13 7NN, UK
T+ 44 (0) 1992 526 000, F+ 44 (0) 1992 526 001
wsp.com

CLIENT:
BARRATT DAVID WILSON HOMES

ARCHITECT:
MCBAINS

SITE/PROJECT:
HIGHOVER FARM, HITCHIN

TITLE:
PHASE 1
EXTERNAL LEVELS
SHEET 4 OF 8

SCALE @ A1:	1:250	CHECKED:	DSB	APPROVED:	LJM
PROJECT NO:	700982227	DESIGNED:	RH	DRAWN:	RH
				DATE:	October 25
DRAWING NO:					REV:
HOF-WSP-ZZ-PH1-DR-C-1104					P04
© WSP UK Ltd					

File name: C:\DEV\WSP\OBS\UK\DRG DEVELOPMENT - 70098227 - HIGHOVER FARM - HITCHIN - DETAILED DESIGN\3 WPC\ CIVIL ENGINEERING\303 DRAWINGS\PH1 DETAILED DESIGN OF ANS\ZZ-PH1-DR-C-1104.DWG, printed on 30 October 2025 16:12:10, by Amlia, Santhosh

UNTIL TECHNICAL APPROVAL HAS BEEN OBTAINED FROM THE RELEVANT LOCAL AUTHORITIES OR STATUTORY BODIES, IT SHOULD BE UNDERSTOOD THAT ALL DRAWINGS ARE ISSUED AS PRELIMINARY AND NOT FOR CONSTRUCTION. SHOULD THE CONTRACTOR AND / OR EMPLOYER COMMENCE WORK PRIOR TO APPROVAL BEING GIVEN, IT IS ENTIRELY AT THEIR OWN RISK