


0 500MM

NOTES

- This is a planning drawing and should not be used for construction.
- This document and its design content is copyright ©.
- It shall be read in conjunction with all other associated project information and consultants documents.
- 3D images are an illustration only, and are not accurate representations.
- Refer to scale bar and title sheet to check printing scale.

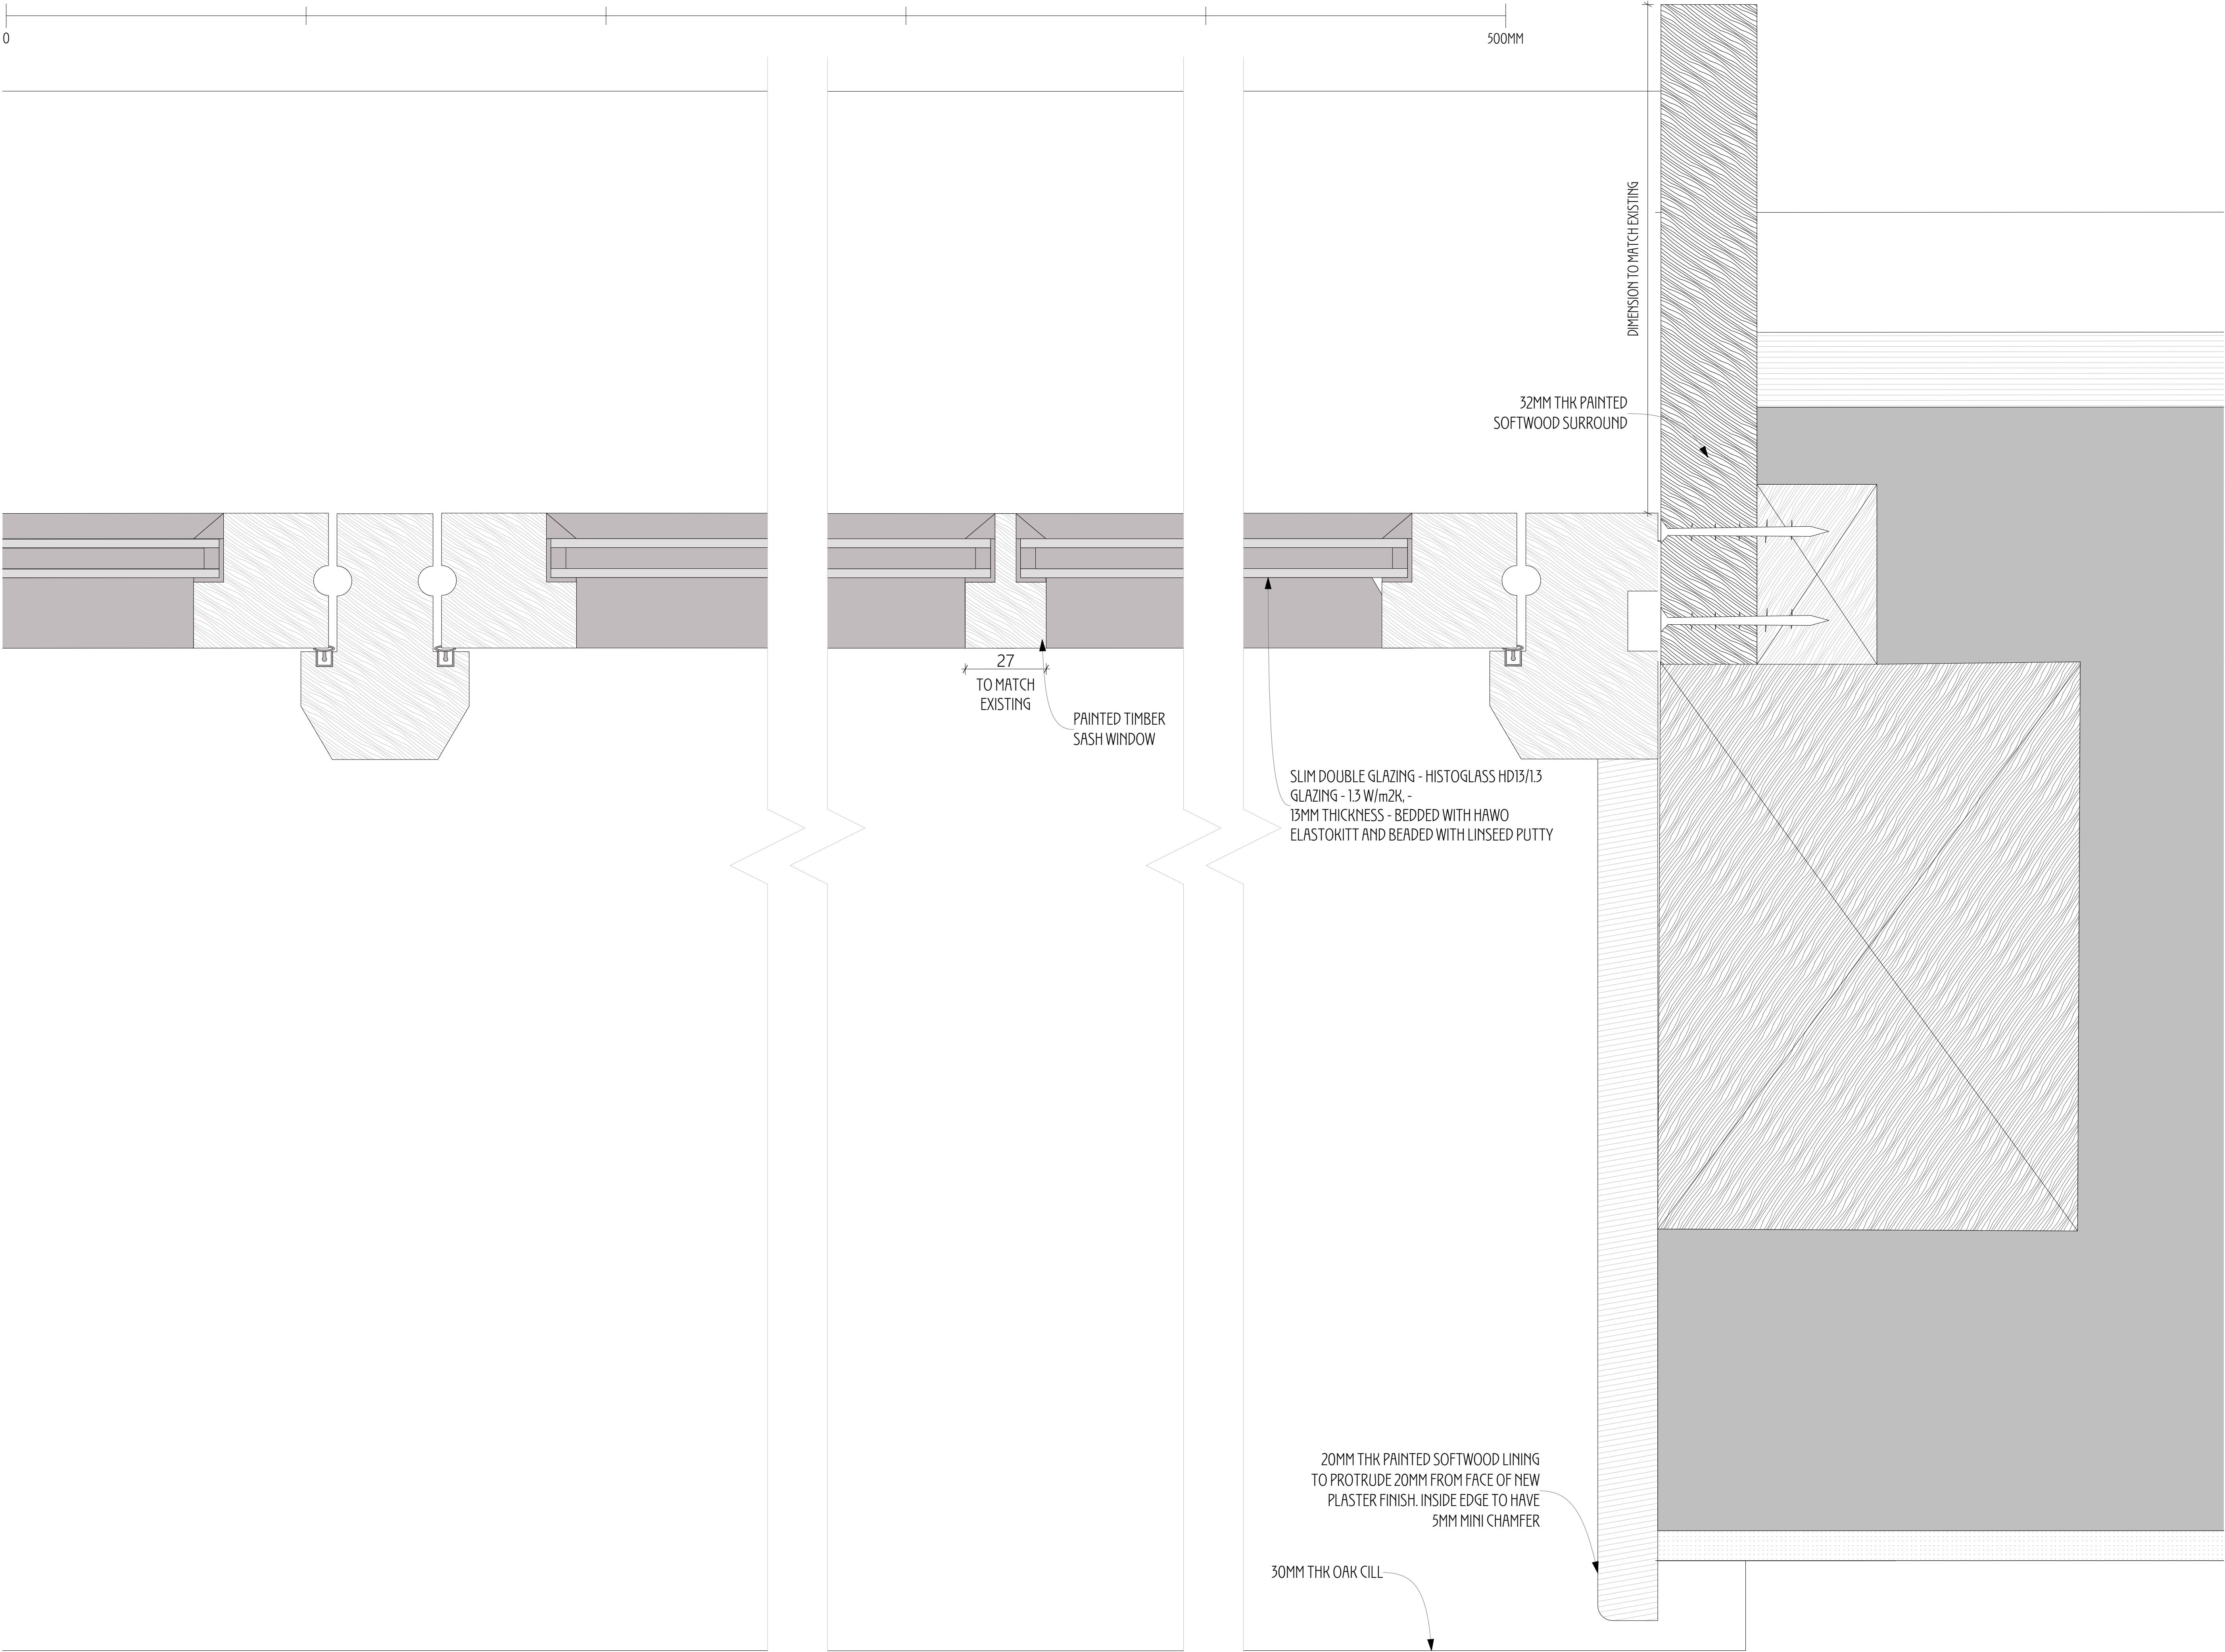

Rev	Issued By	Details	Issue Date
-	BB	LB RDG001	03/02/26

PROJECT TITLE
221 Icknield Way, Letchworth
Garden City SG6 4TU
DRAWING TITLE
Proposed Window 1:1 @ A1
Detail Sheet 1 (A1)

DATE
February 26
DRAWN/CHKD
DRAWN/CHKD

DRAWING No.
2506/PD/207
REV
-

NORTON STUDIO ARCHITECTS
HISTORIC AND SUSTAINABLE BUILDING SPECIALIST
ARCHITECT SPECIALIST IN BUILDING CONSERVATION
5 Croft Lane - Thorton - Letchworth Garden City - Herts - SG6 1 AS
t - 01462 374035
w - www.nortonstudio.co.uk

RIBA #
Chartered Practice

Norton Studio & Norton Studio Architects are a
limited liability partnership, limited by guarantee.
Registered in England and Wales number 05441465
Registered office: 5 Croft Lane, Thorton, Letchworth
Garden City, Hertfordshire SG6 1AS

ARB
Architects
Registered