


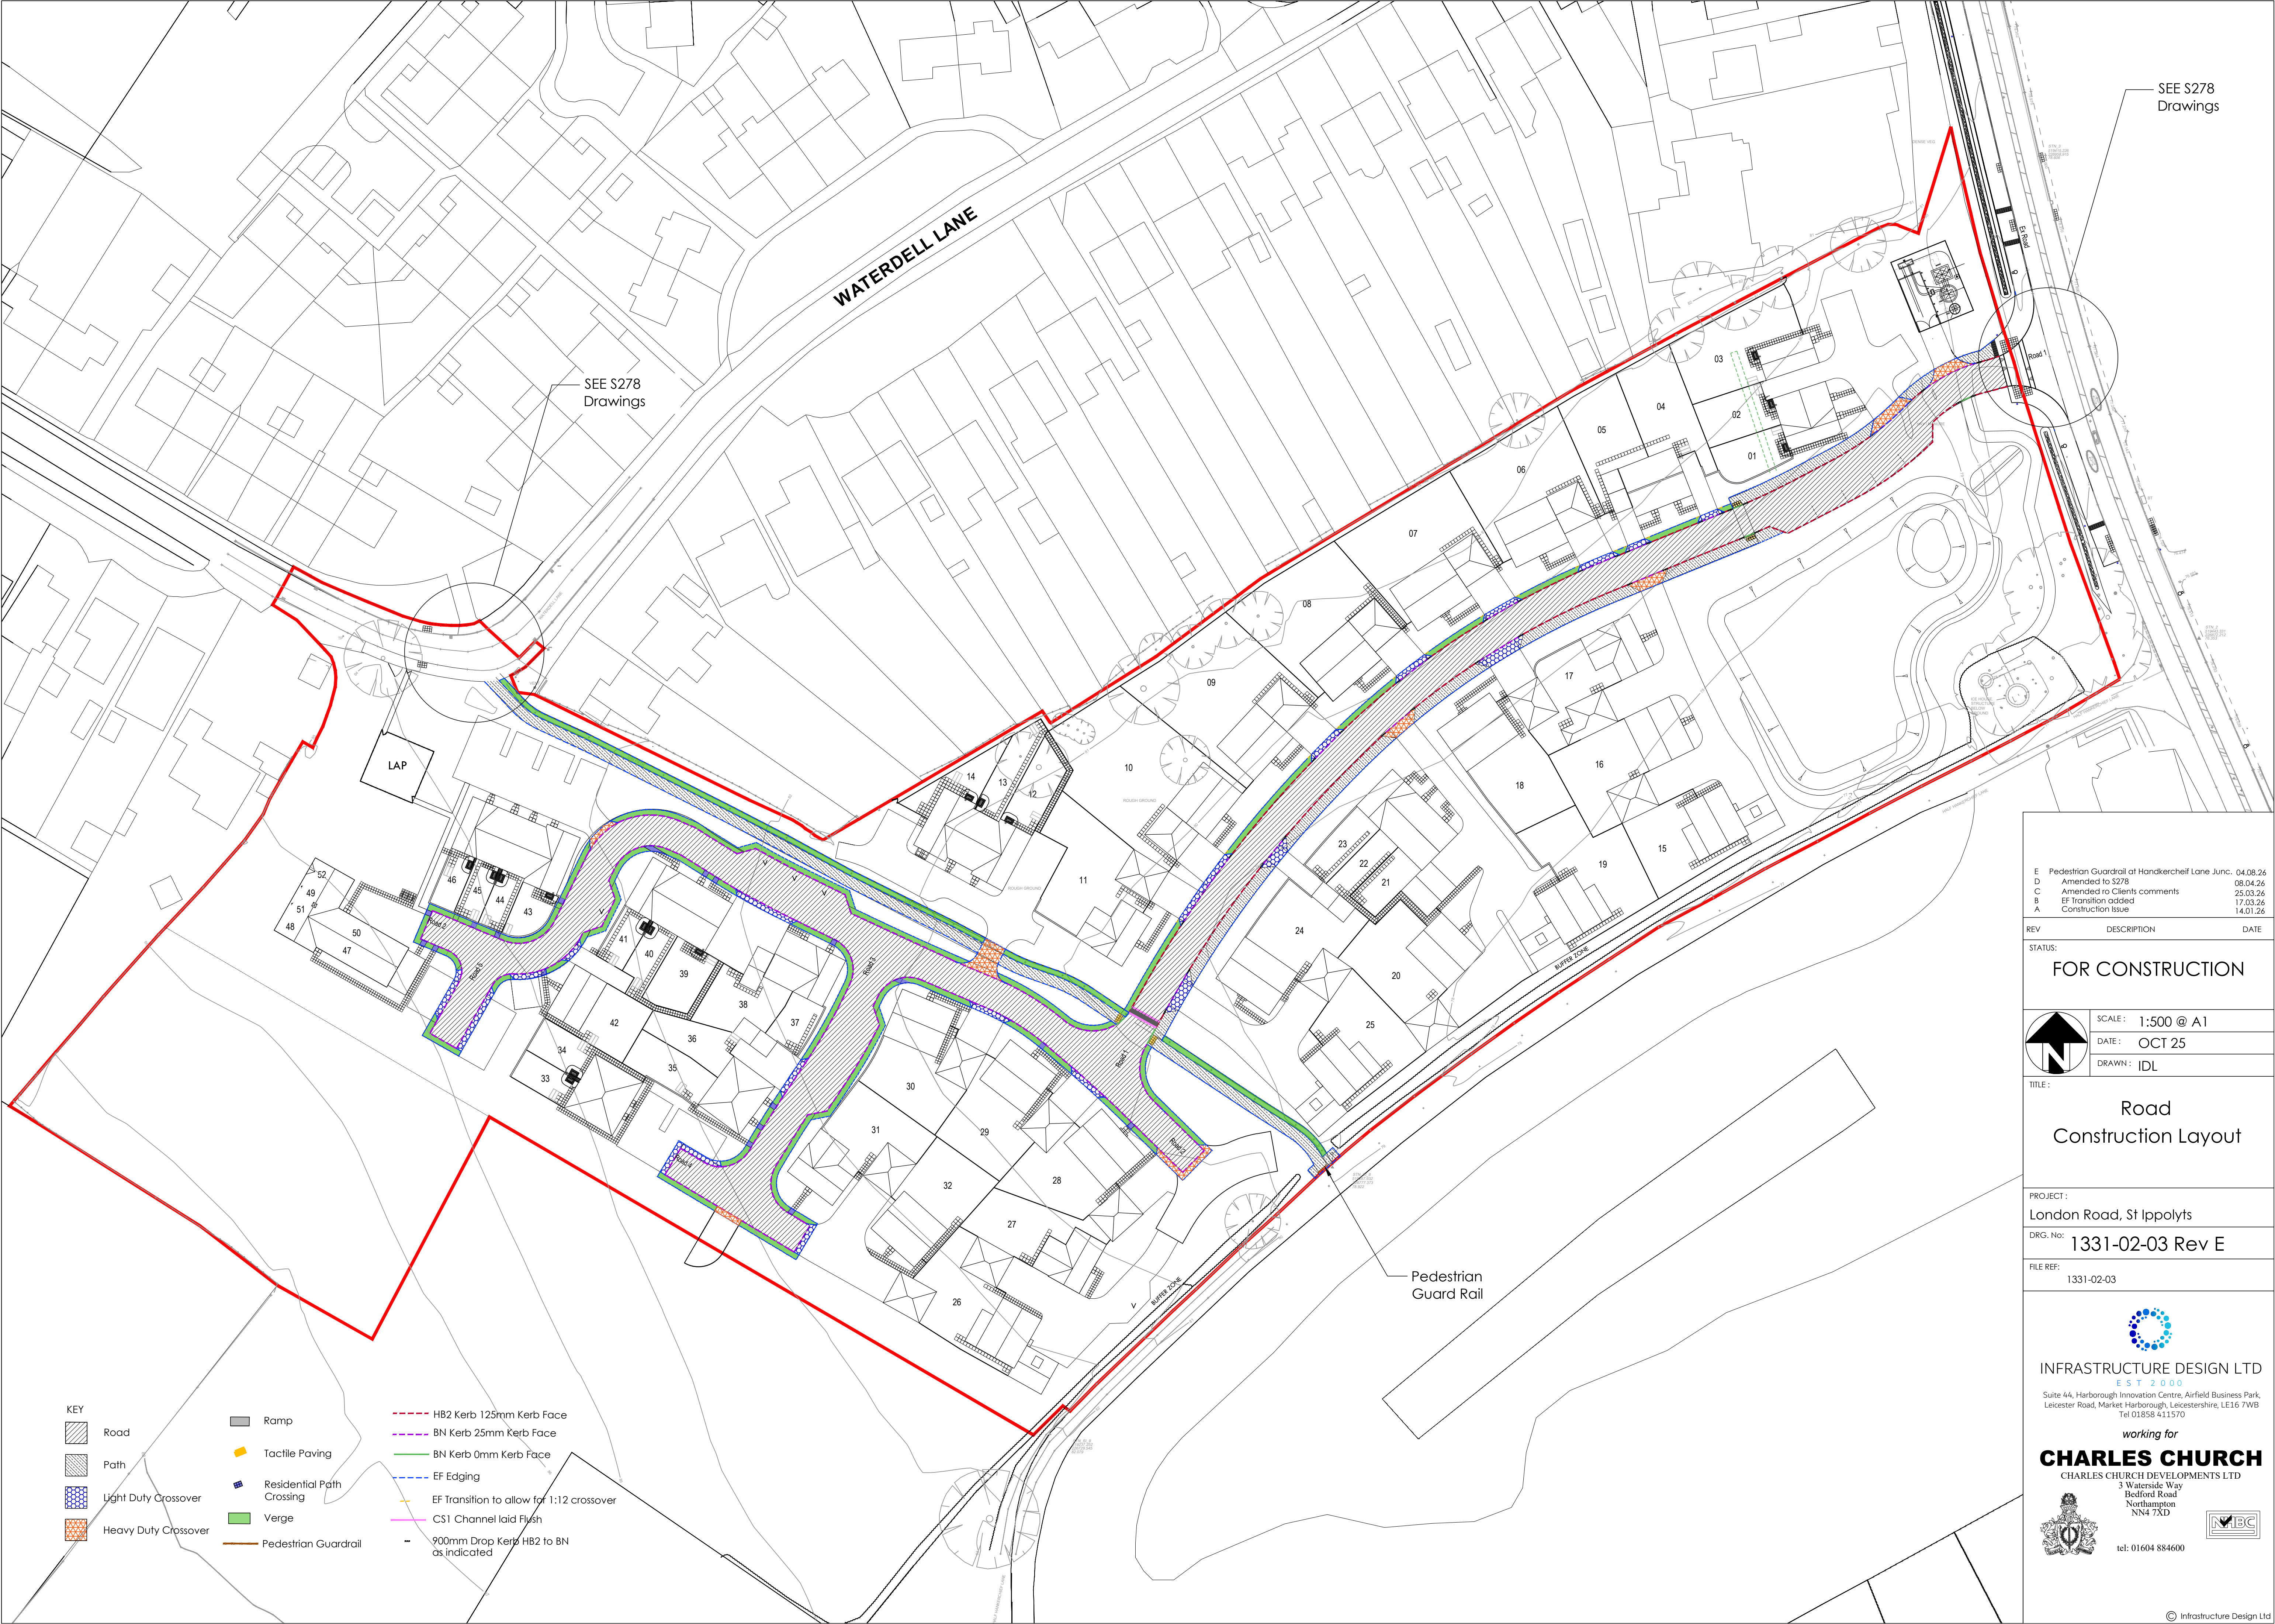

SEE S278
Drawings

SEE S278
Drawings

KEY

- Road
- Path
- Light Duty Crossover
- Heavy Duty Crossover

- Ramp
- Tactile Paving
- Residential Path Crossing
- Verge
- Pedestrian Guardrail

- HB2 Kerb 125mm Kerb Face
- BN Kerb 25mm Kerb Face
- BN Kerb 0mm Kerb Face
- EF Edging
- EF Transition to allow for 1:12 crossover
- CS1 Channel laid Flush
- 900mm Drop Kerb HB2 to BN as indicated

E	Pedestrian Guardrail at Handkerchief Lane Junc:	04.08.26
D	Amended to S278	08.04.26
C	Amended to Clients comments	25.03.26
B	EF Transition added	17.03.26
A	Construction Issue	14.01.26

REV	DESCRIPTION	DATE
-----	-------------	------

STATUS:

FOR CONSTRUCTION



SCALE : 1:500 @ A1

DATE : OCT 25

DRAWN : IDL

TITLE :

Road
Construction Layout

PROJECT :

London Road, St Ippolyts

DRG. No: 1331-02-03 Rev E

FILE REF:

1331-02-03



INFRASTRUCTURE DESIGN LTD
EST 2000

Suite 44, Harborough Innovation Centre, Airfield Business Park,
Leicester Road, Market Harborough, Leicestershire, LE16 7WB
Tel 01858 411570

working for

CHARLES CHURCH
CHARLES CHURCH DEVELOPMENTS LTD

3 Waterside Way
Bedford Road
Northampton
NN4 7XD



tel: 01604 884600