


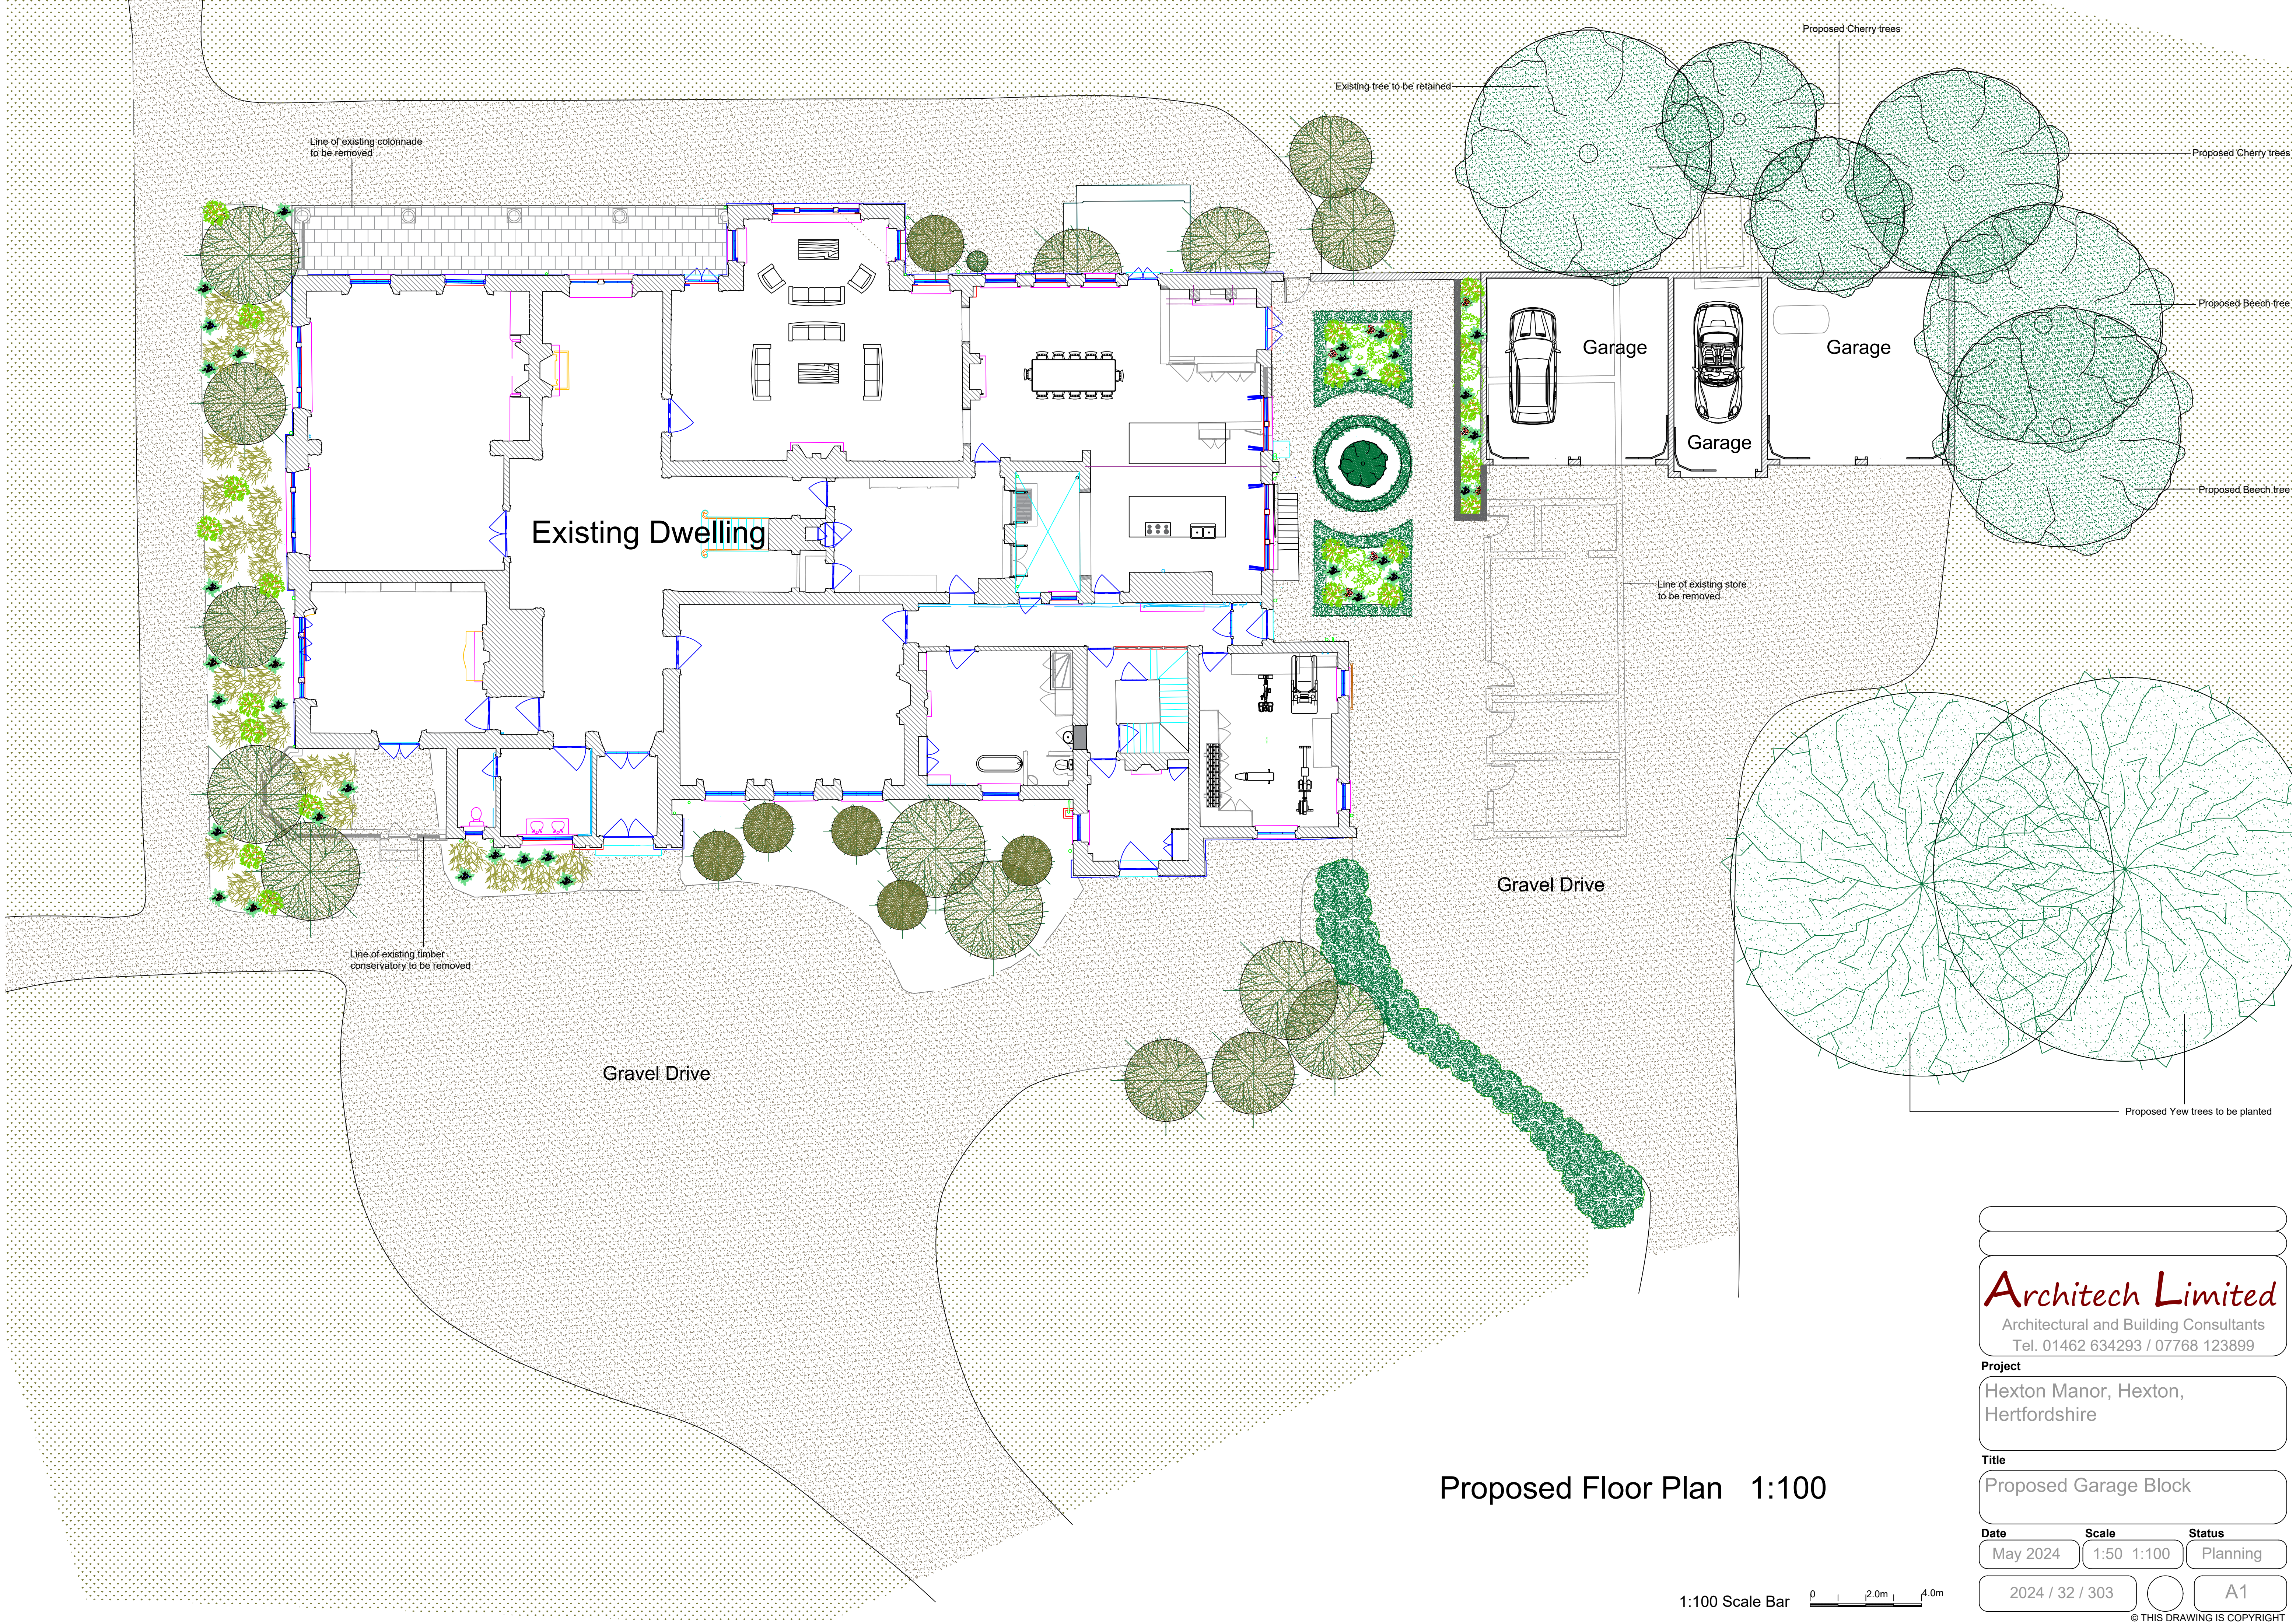

Proposed Floor Plan 1:100

1:100 Scale Bar 0 2.0m 4.0m

Architech Limited

Architectural and Building Consultants
Tel. 01462 634293 / 07768 123899

Project

Hexton Manor, Hexton,
Hertfordshire

Title

Proposed Garage Block

Date

May 2024

Scale

1:50 1:100

Status

Planning

2024 / 32 / 303

A1

© THIS DRAWING IS COPYRIGHT