





- NOTES
1. THESE ARE PLANNING DRAWING & SHOULD ONLY BE USED FOR THAT PURPOSE
 2. THESE ARE NOT CONSTRUCTION DRAWINGS

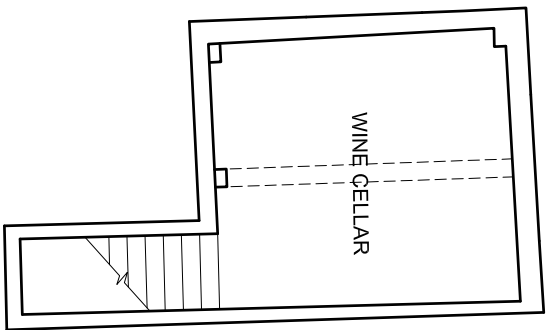

CELLAR FLOOR LAYOUT

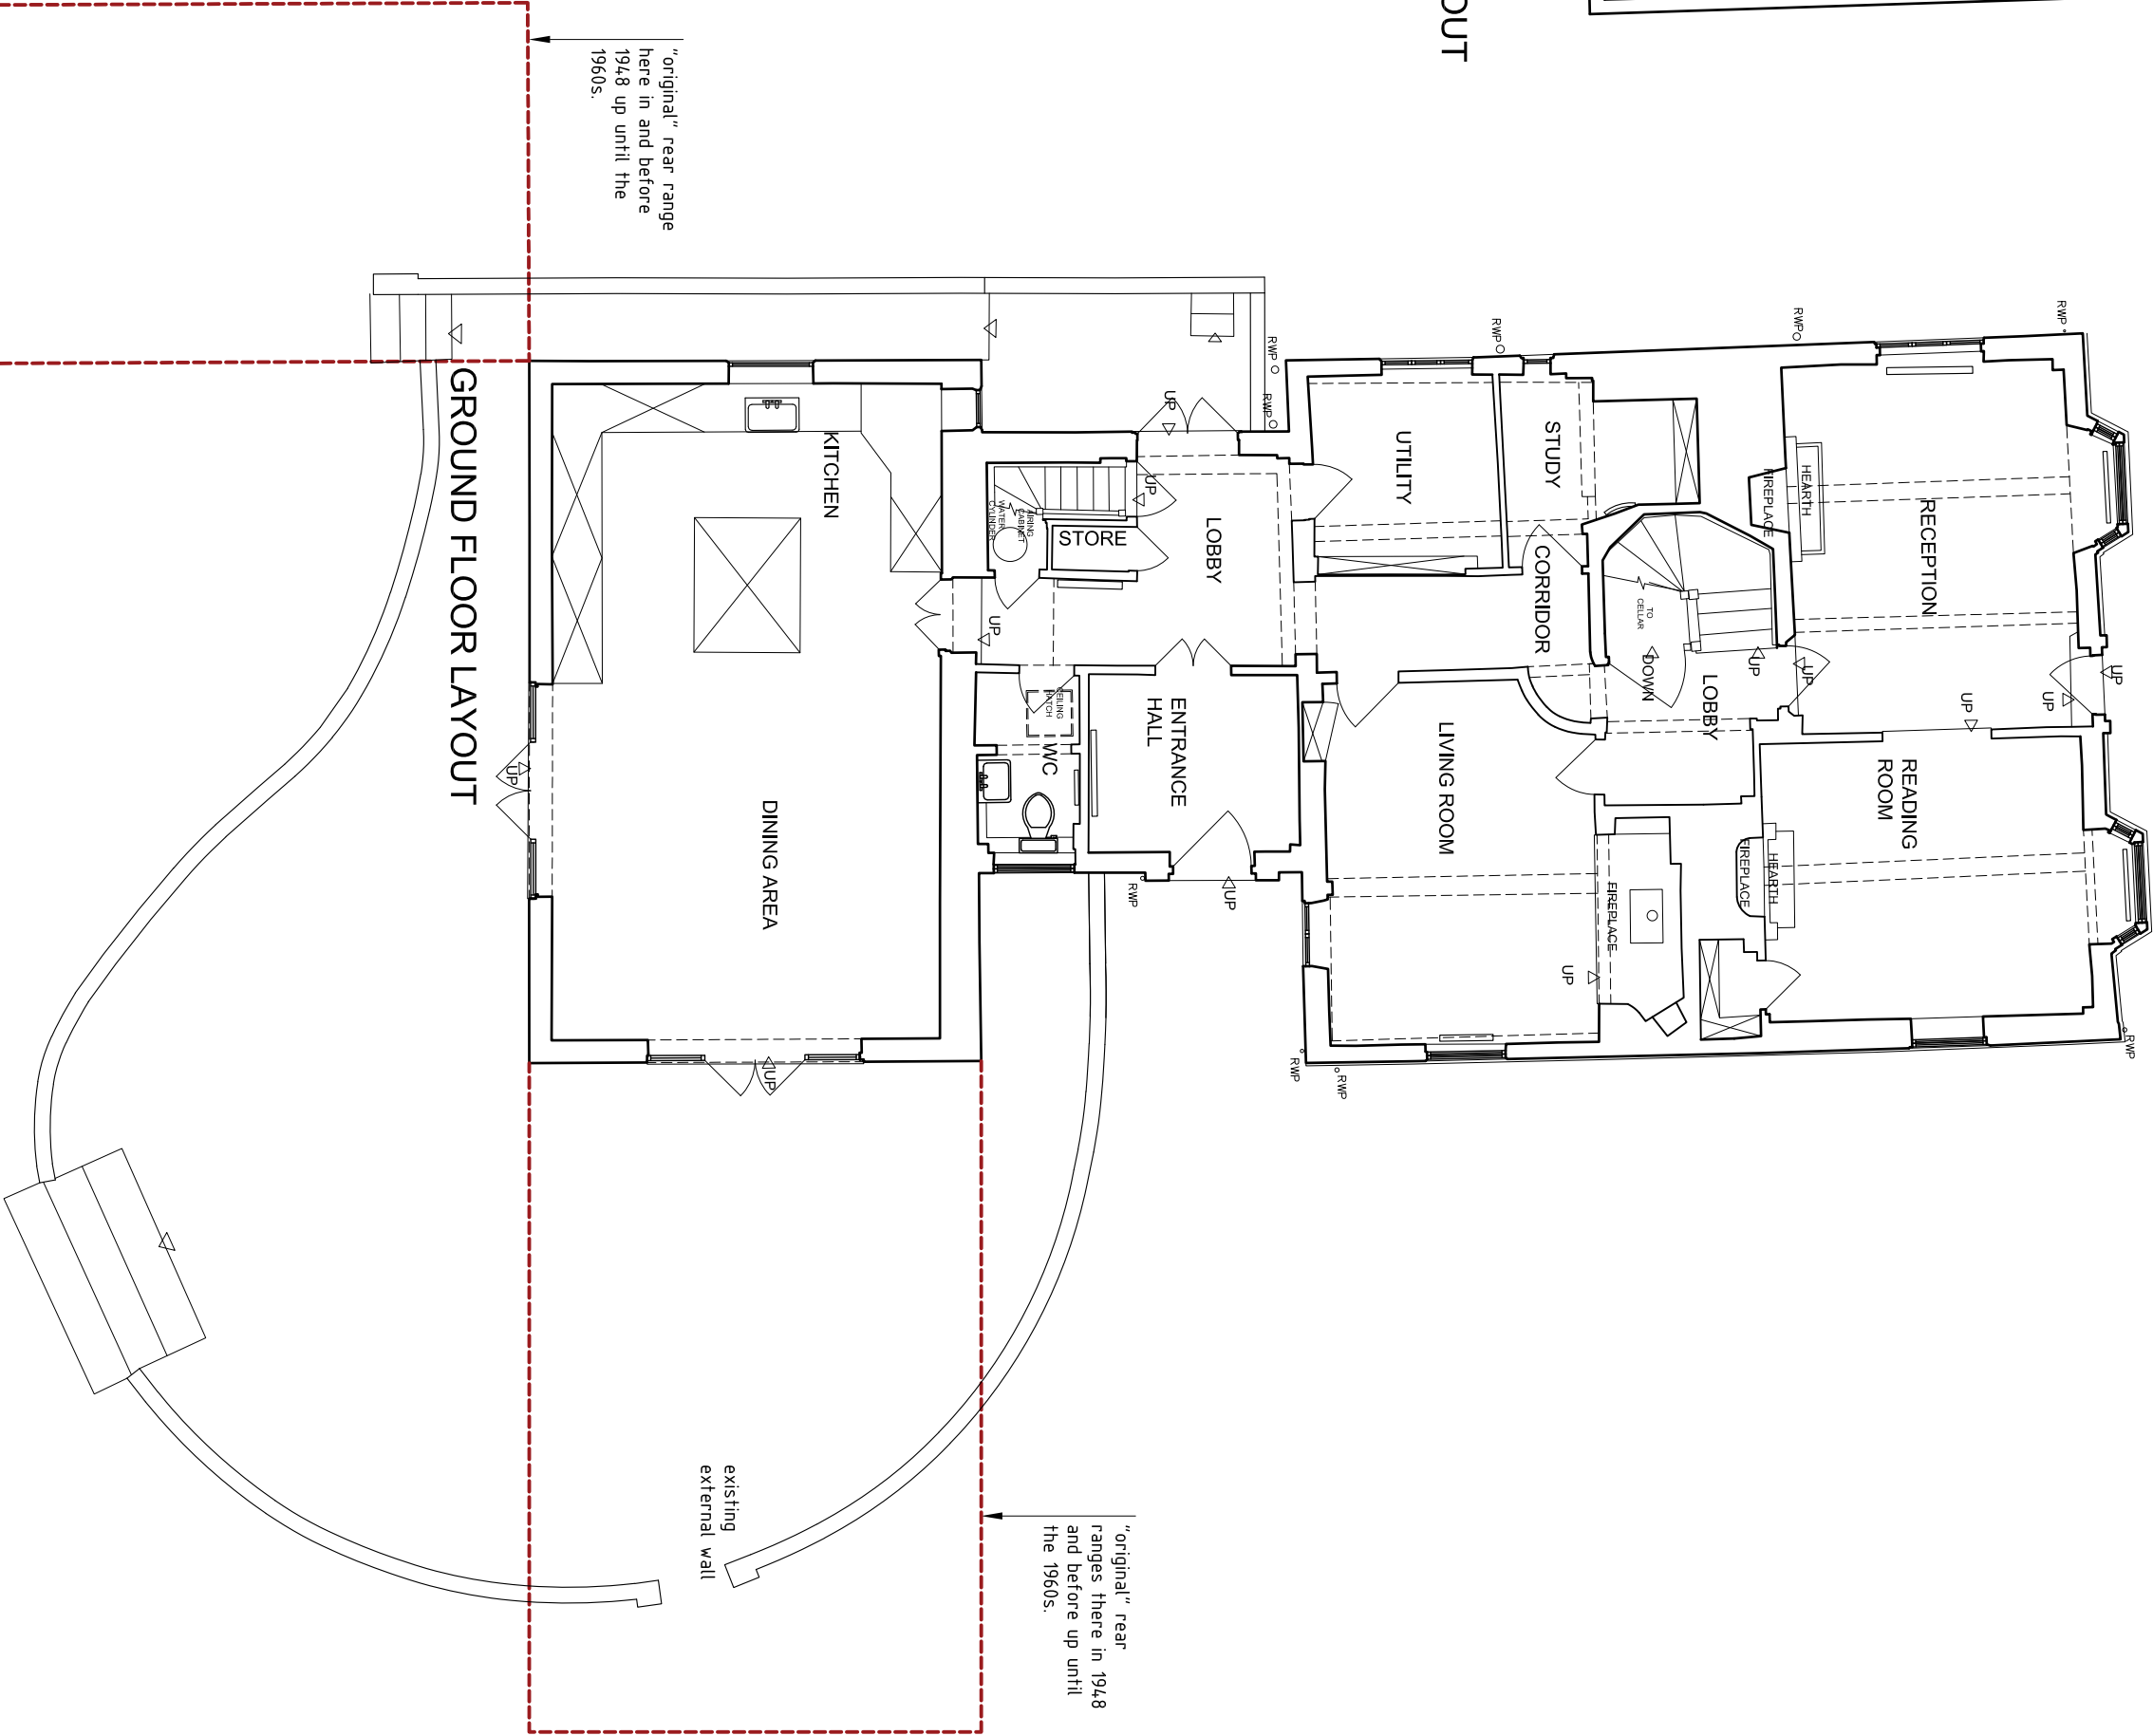

Floor area of "original" house as it stood in 1948 (including the Victorian rear ranges demolished in the 1960s) 4,96m²

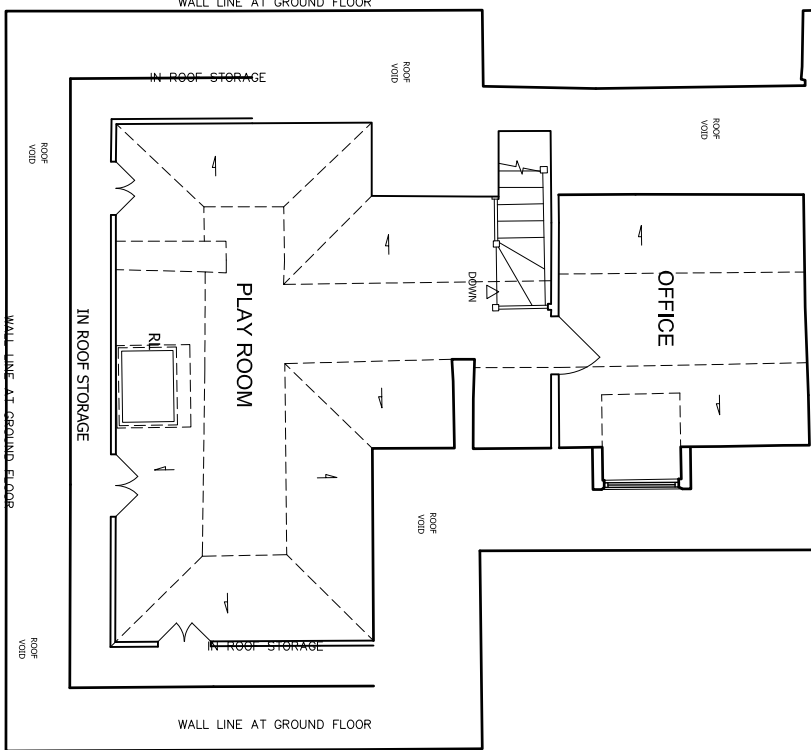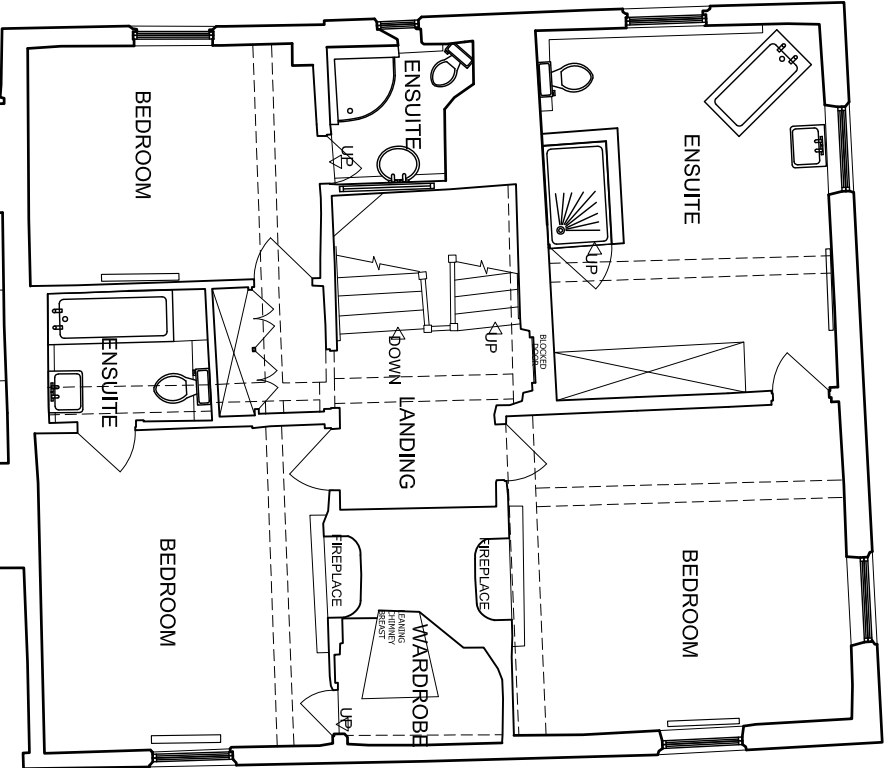

FIRST FLOOR LAYOUT

SECOND FLOOR LAYOUT

