

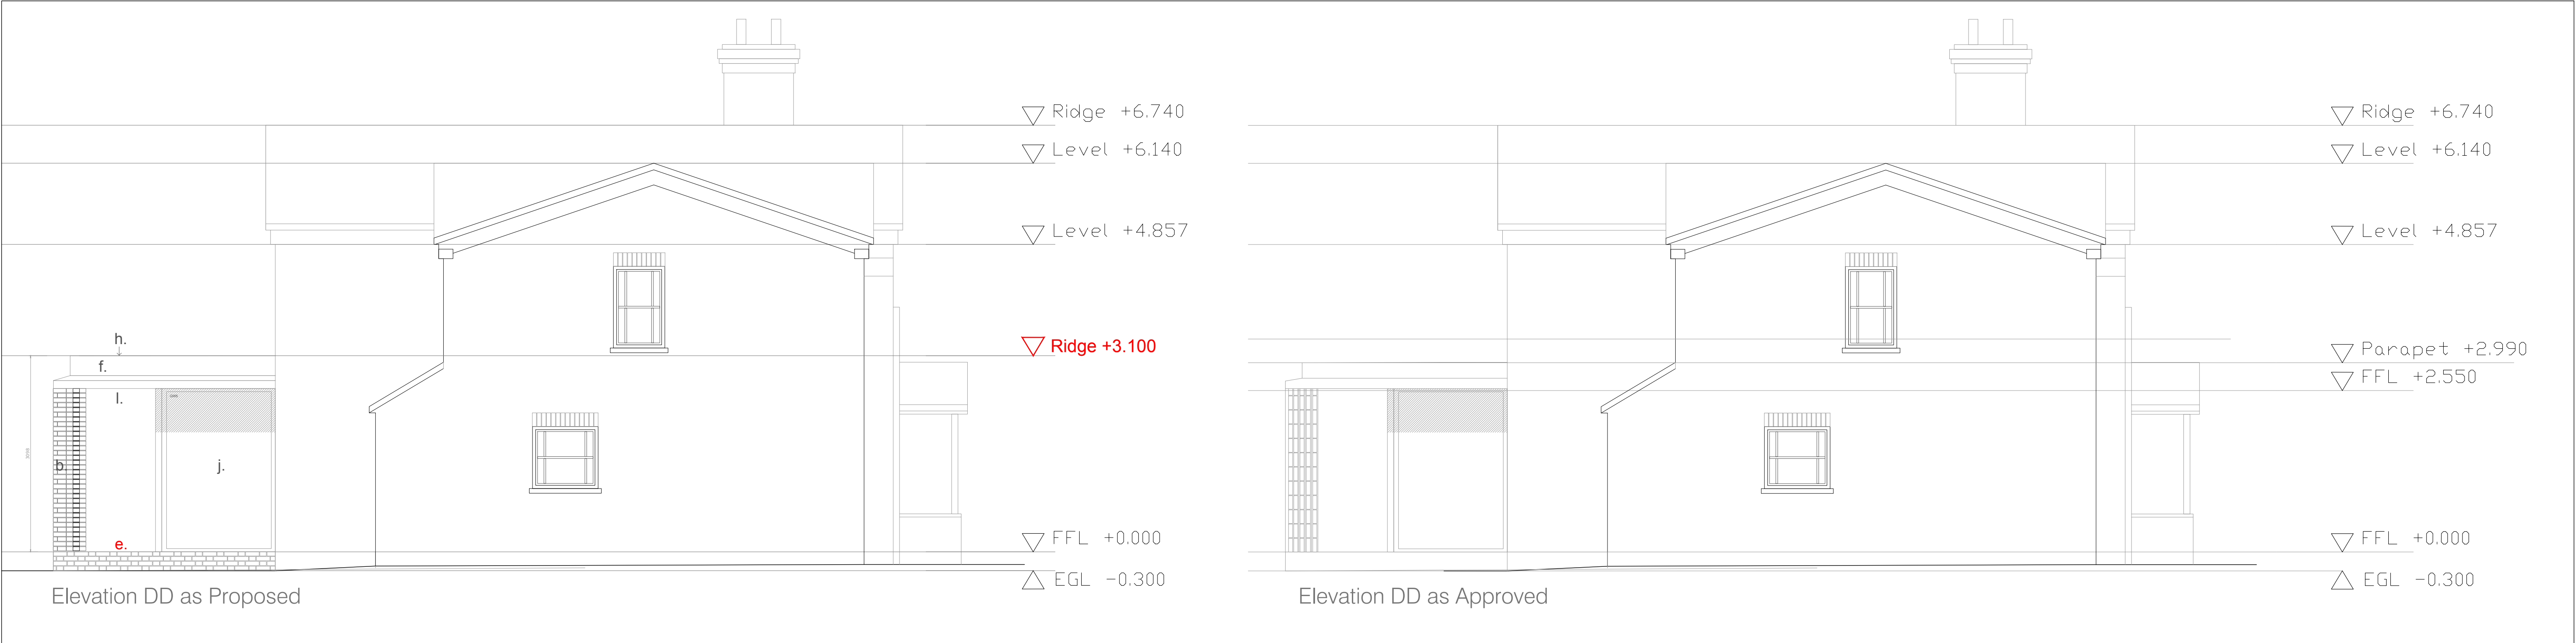
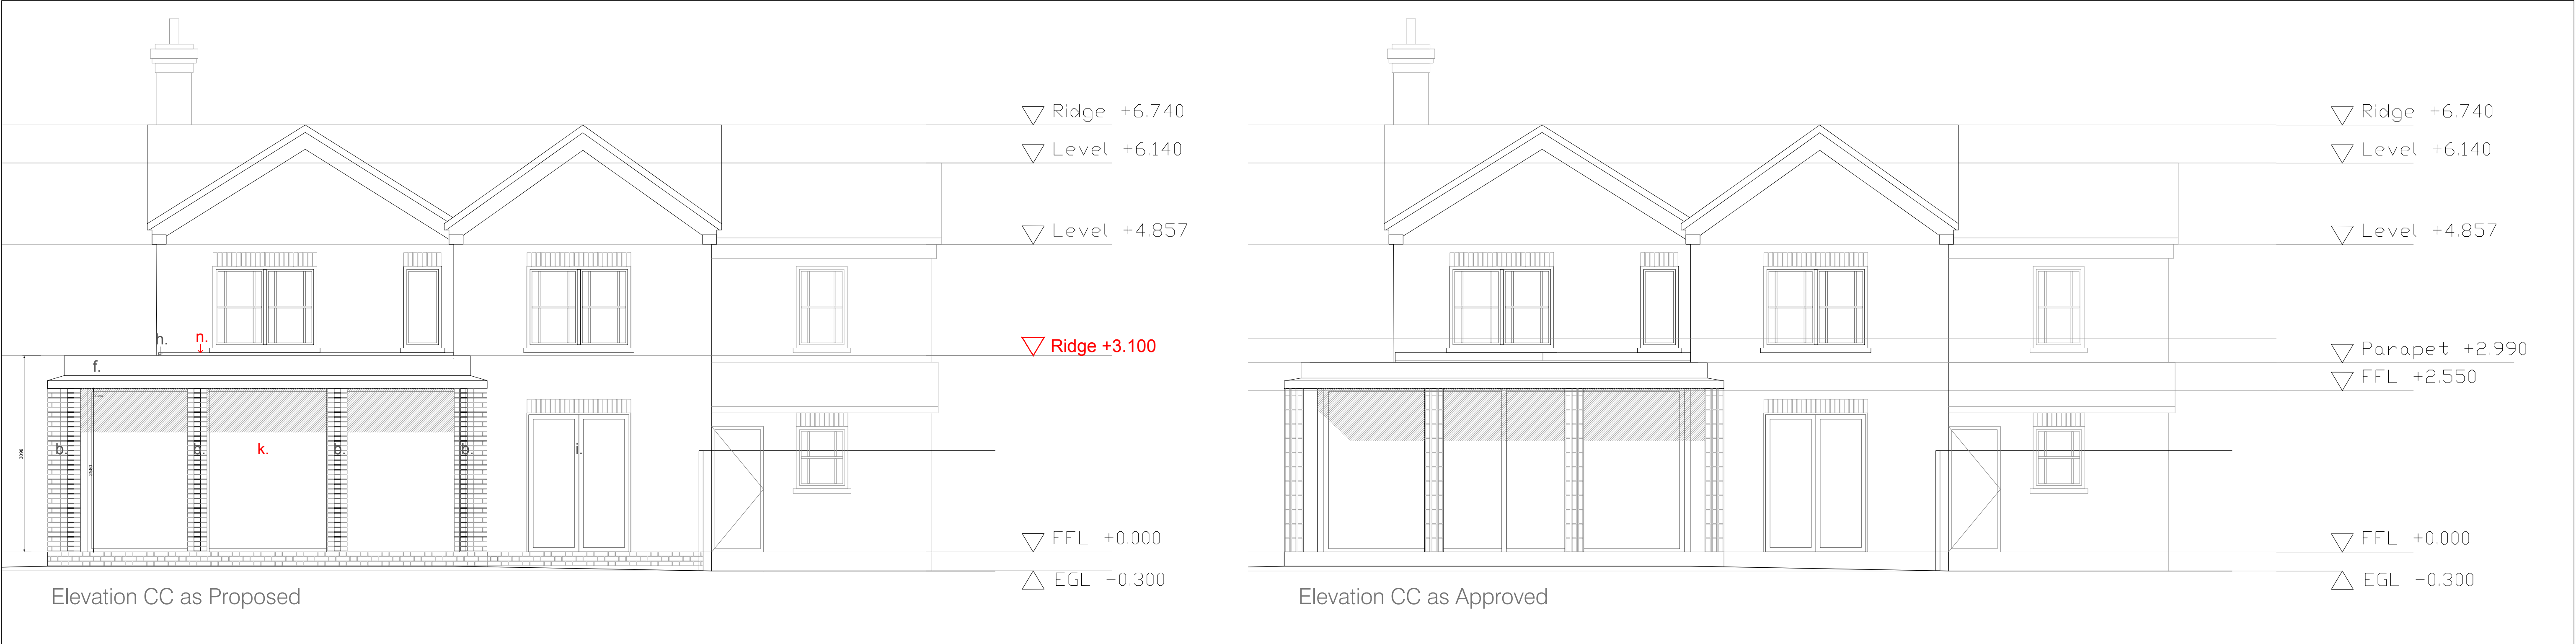


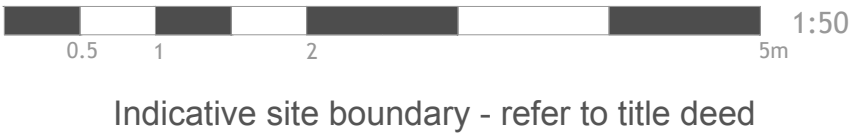

Notes:

- a. New aluminium tilt and turn RAL 3009
- b. New brick pilasters
- c. Red brick - flemish bond with buglar bound details
- d. Red brick - flemish bound
- e. Stone terrace
- f. Powder coated aluminium cappings dark red (RAL 3009)
- g. Exposed PAR rafters internally.
- h. Wildflower sedum roof
- i. New aluminium french doors dark red (RAL 3009)
- j. New aluminium fixed window dark red (RAL 3009)
- k. New aluminium three part slider dark red with two fixed sides (RAL 3009)
- l. Iroko clad soffit externally.
- m. PPC aluminum flashing dark red (RAL3009)
- n. Aluminium roofflight smaller

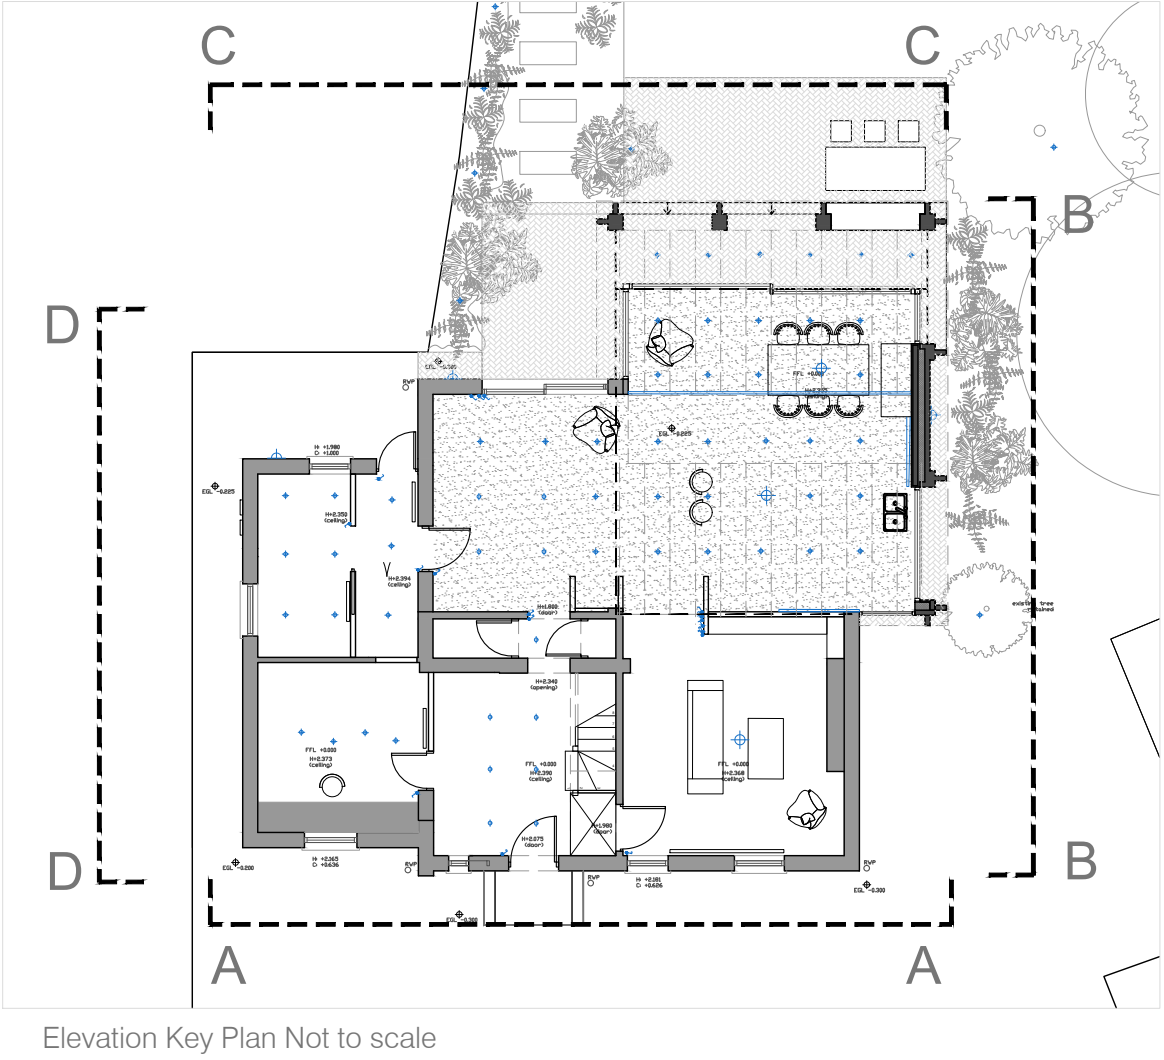


Note: This drawing is copyright

Note: to be read in conjunction with Structural Engineers Information, specification and drawings

All setting out dimensions to be checked on site by contractor and any discrepancies to be noted ASAP. Windows, steelwork, to be site sized.

All sundry work not shown to be undertaken in accordance with the British Standards.

Note: This drawing is not a deed plan.

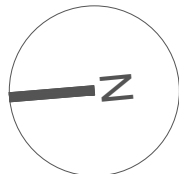

Suite 4a, 30 Bancroft
Hitchin, SG5 1LE
01462 236666
michael@michaelcollinsarchitects.com
www.michaelcollinsarchitects.com

Michael Collins Architect LLP

Holly Cottage,
Hambridge Way SG5 3QS

Job No.

185

Elevations as proposed

Stage 4a

Status: Non-Material Amendment

022

REVISION: Scale
1:50@A1